


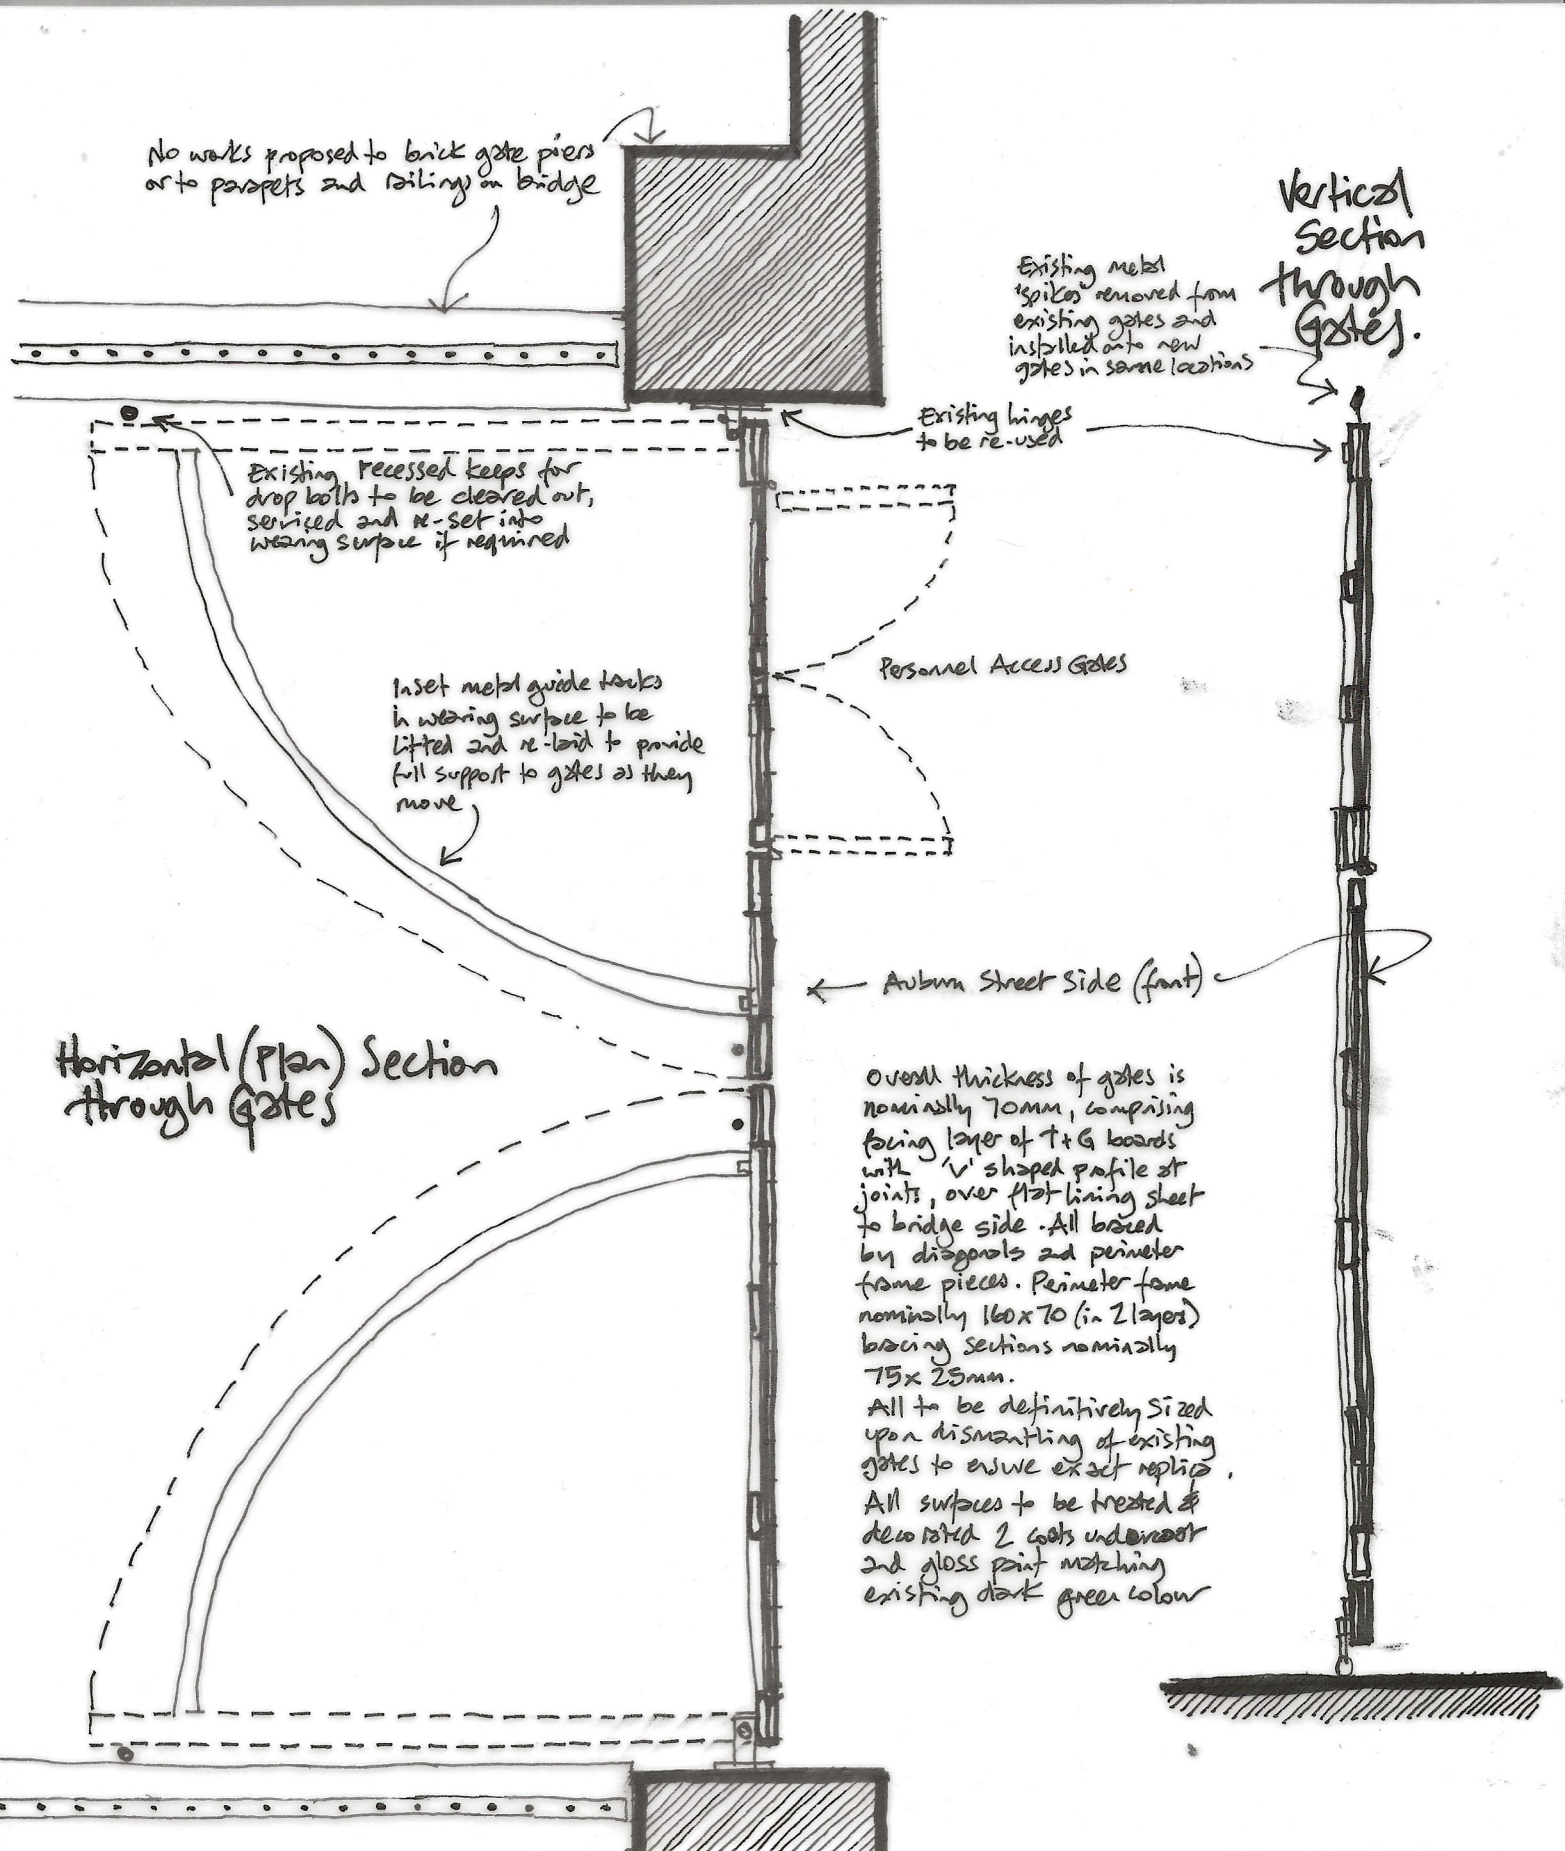

firman consulting		
Revisions:	White House Heol Las Llantrisant Pontyclun	Manchester Crown Court Minshull Street
01- Issued for Listed Building Consent	Rhondda Cynon Taff Wales CF72 8EG	
	07768 764096	External Gates - Sections - Ex'g & Proposed
firman consulting Ltd is a limited company registered in England and Wales with registered number 14998739 Registered office 266-268 Stratford Road, Shirley, Solihull, West Midlands B90 3AD		25-03-DWG-09-01 24th March 2025 Scale - 1:20 @ A4