


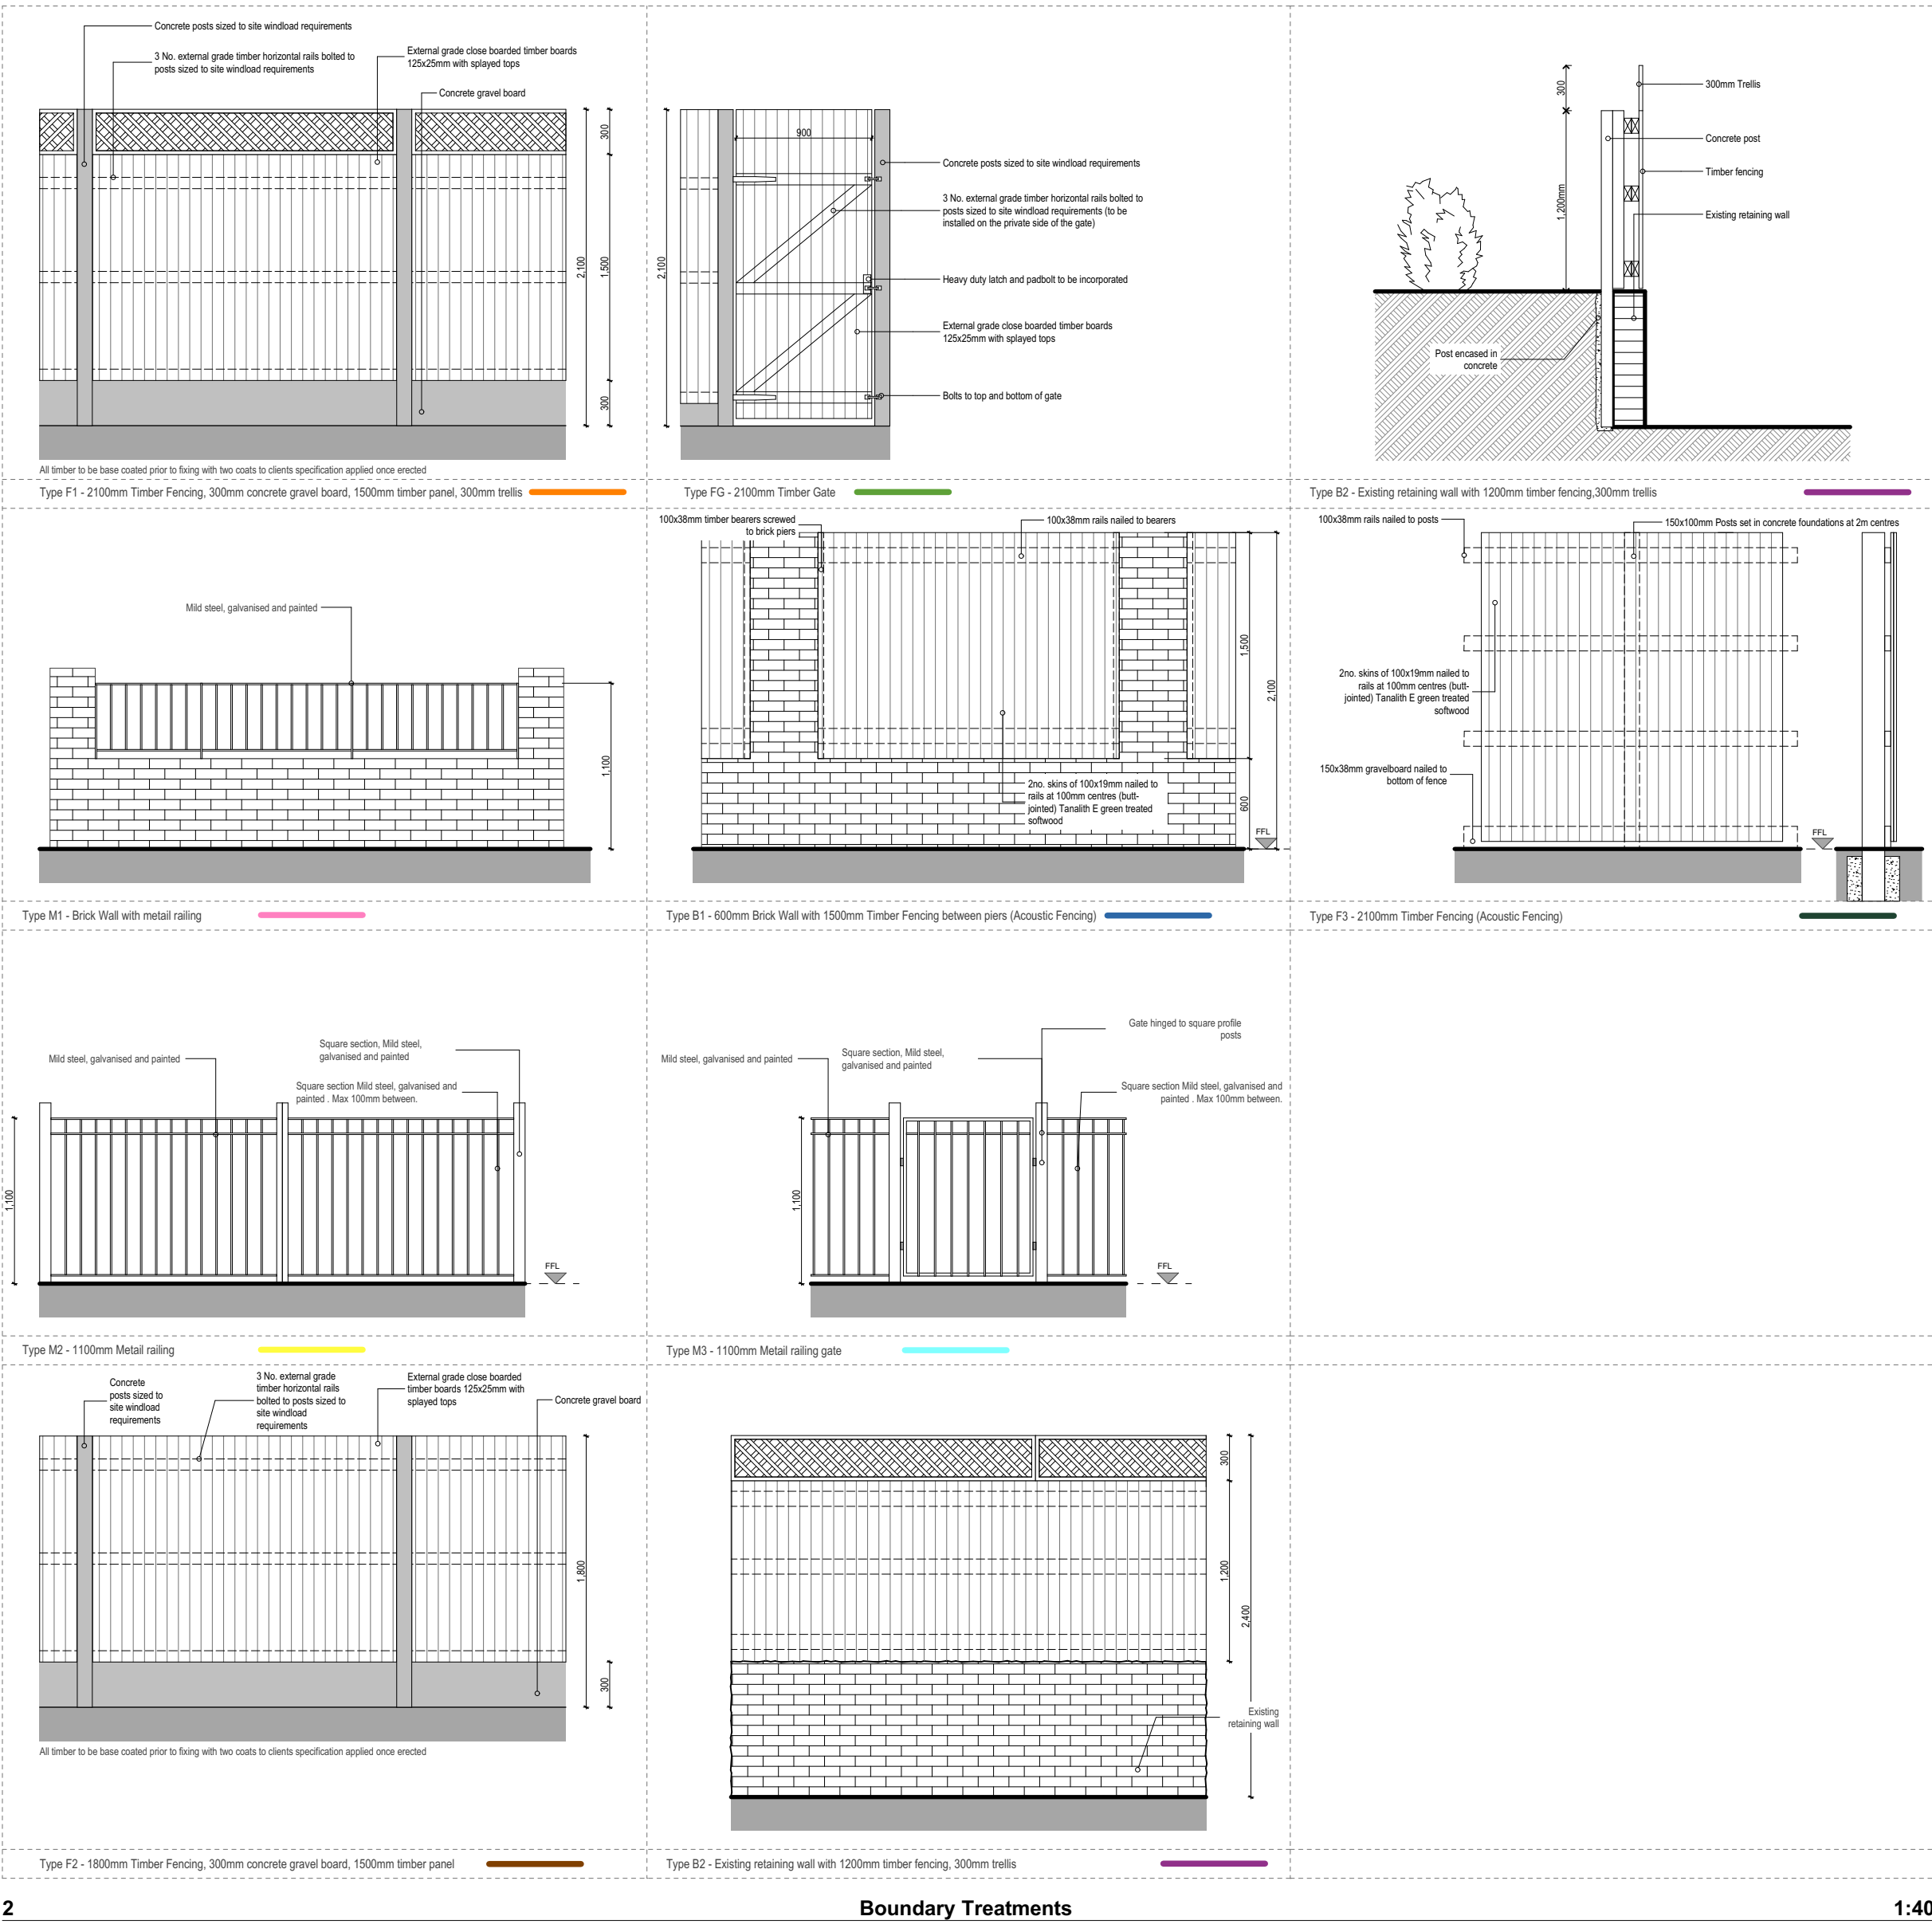

KEY		
F1	2100mm Fencing	
FG	2100mm Gate	
M1	Brick wall & Metal Railing	
M2	1100mm Metal Railing	
B1	600mm Brick Wall with 1500mm Timber fencing between piers (Acoustic Fencing)	
M3	1100mm Metal railing gate	
F2	1800mm Fencing	
B2	Existing retaining wall with 1200mm timber fencing, 300mm trellis	
F1B	2100mm Fencing on Retaining Wall	
M2B	1100mm Metal Railing on Retaining Wall	
F2B	1800mm Fencing on Retaining Wall	
F3	2100mm Fencing (acoustic fencing)	