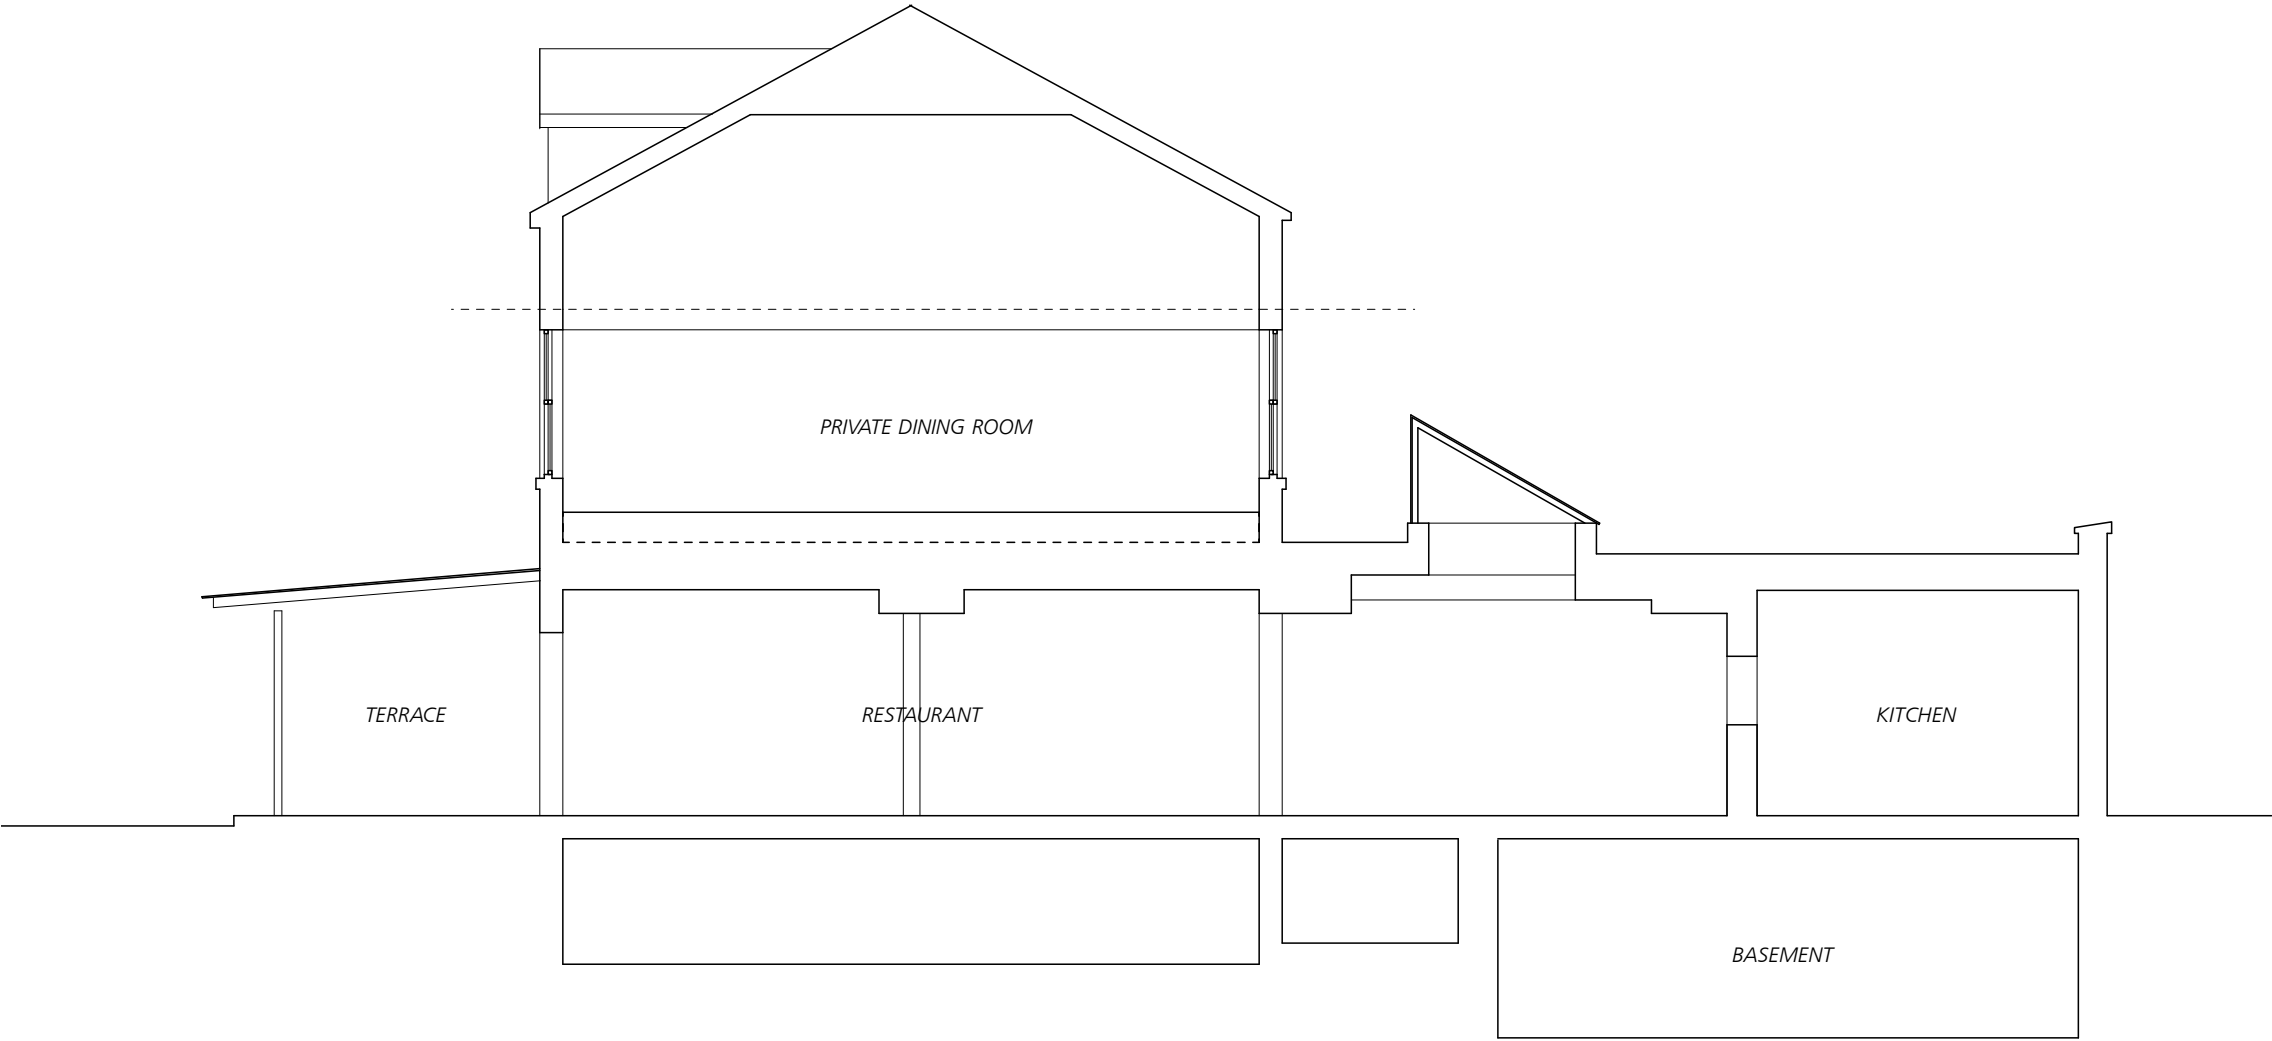


Jonathan Davidson Architects

Architecture & Industrial Design
47 Hilton Street
MANCHESTER
M1 2EF
t: 0161 711 0835
e: inbox@j davidsonarchitects.com
w: www.j davidsonarchitects.com

Client Elle R Leisure
Project **Albert's Restaurant & Bar**
Barlow Moor Rd, Didsbury
Scale 1:100 @ A3
Date Nov 2024

Document **Planning Drawing**
Proposed Section A-A
Status For information

Doc Ref	381	PD	1107	-
---------	-----	----	------	---