
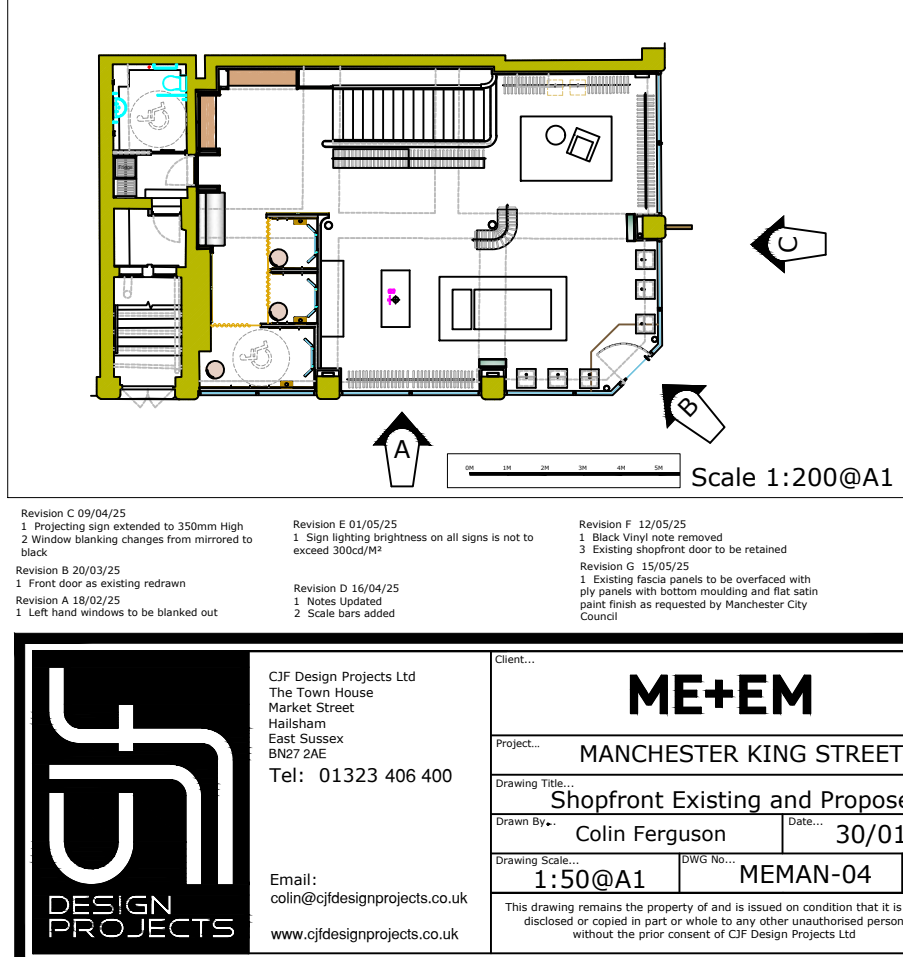
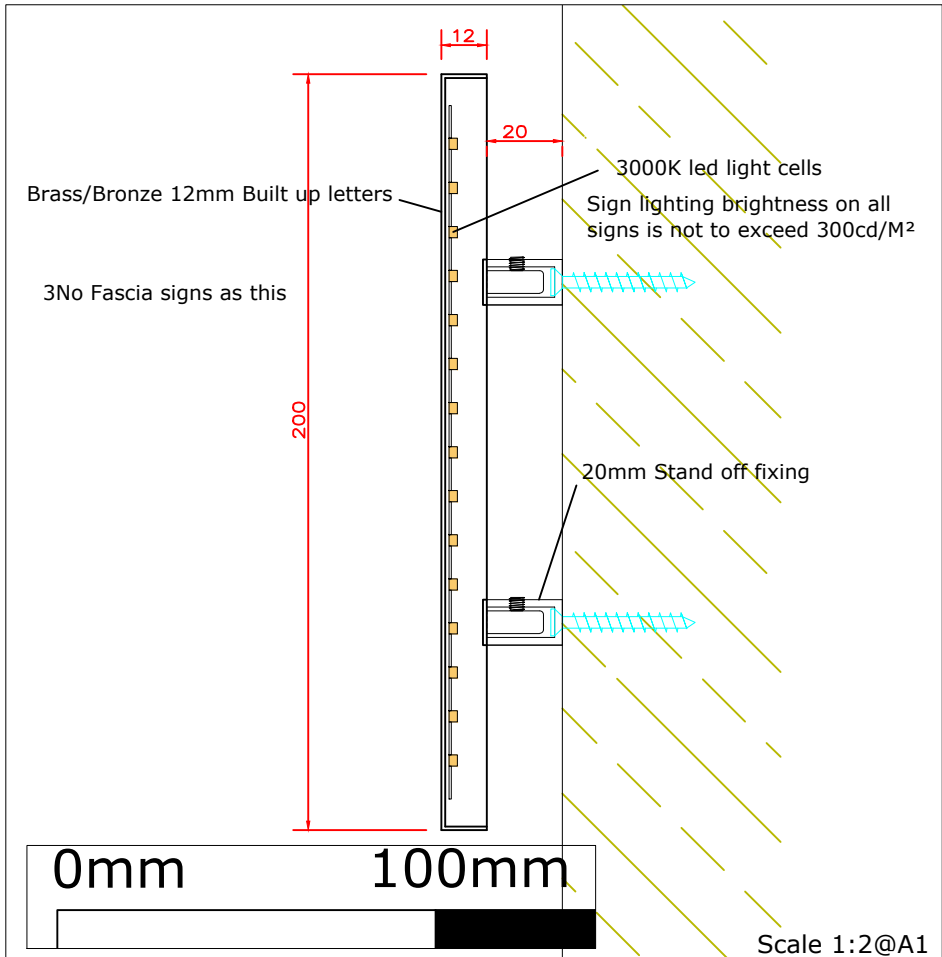
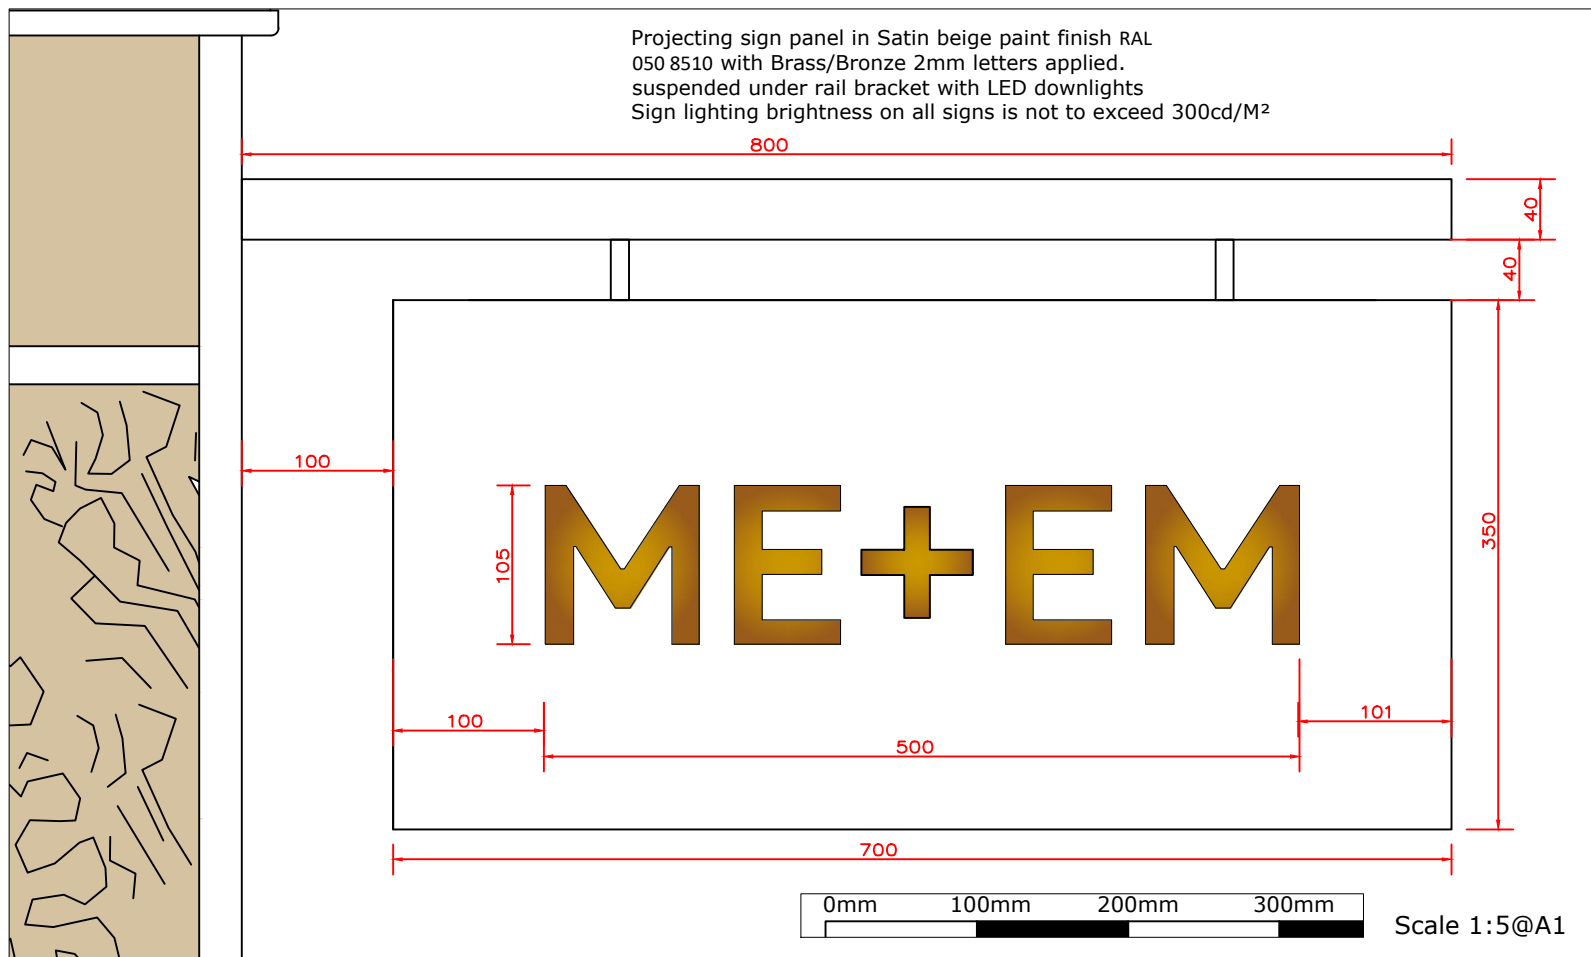
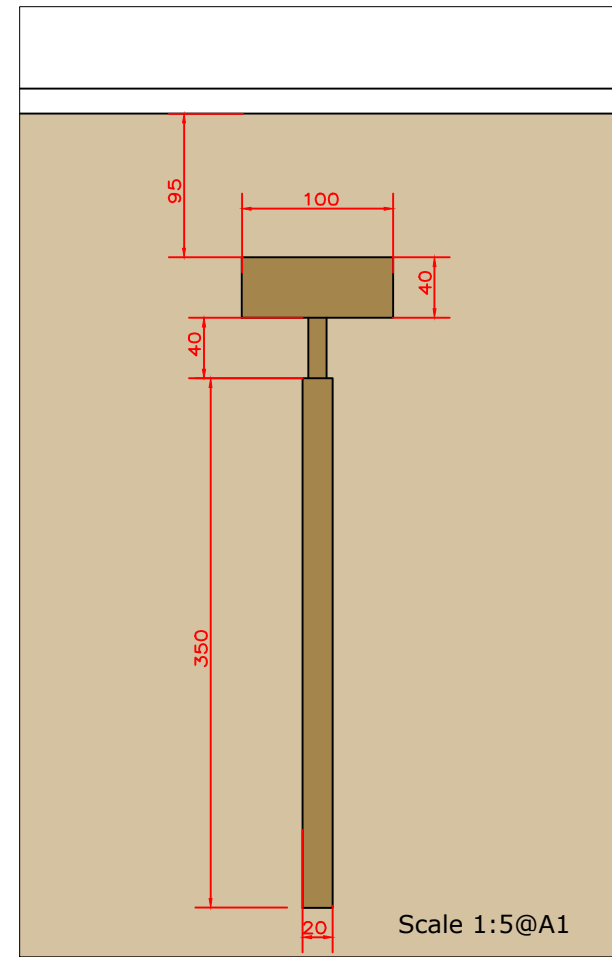
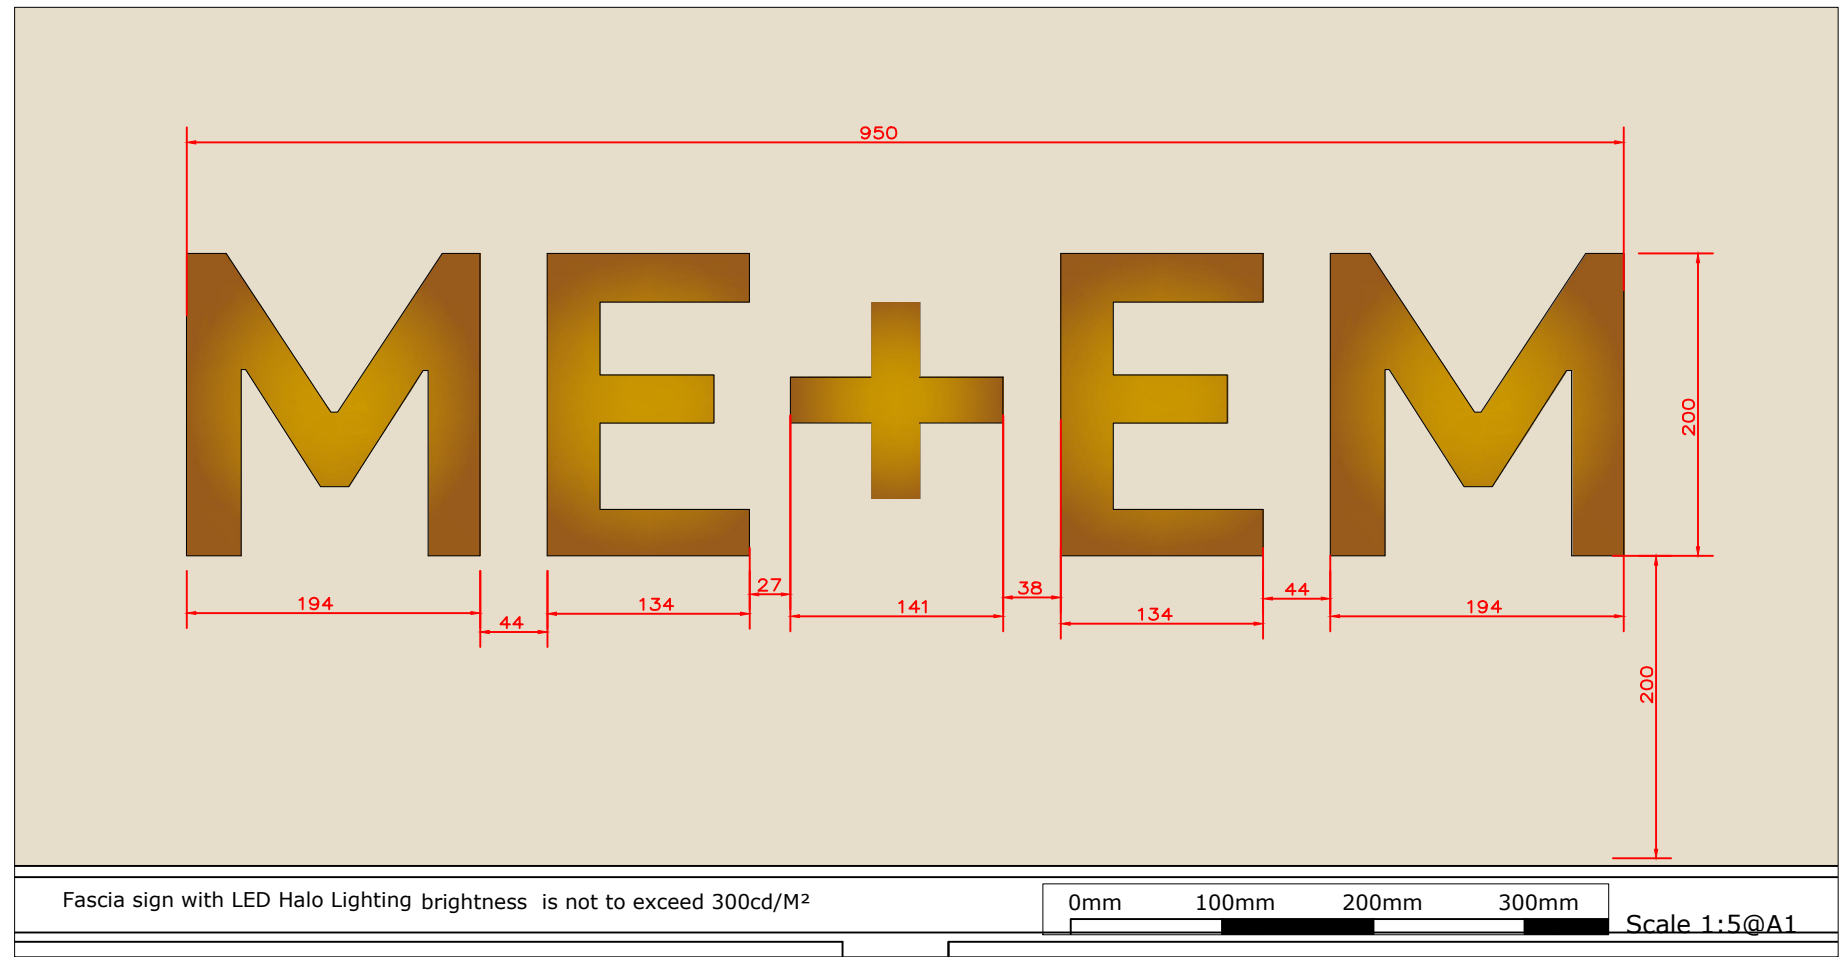
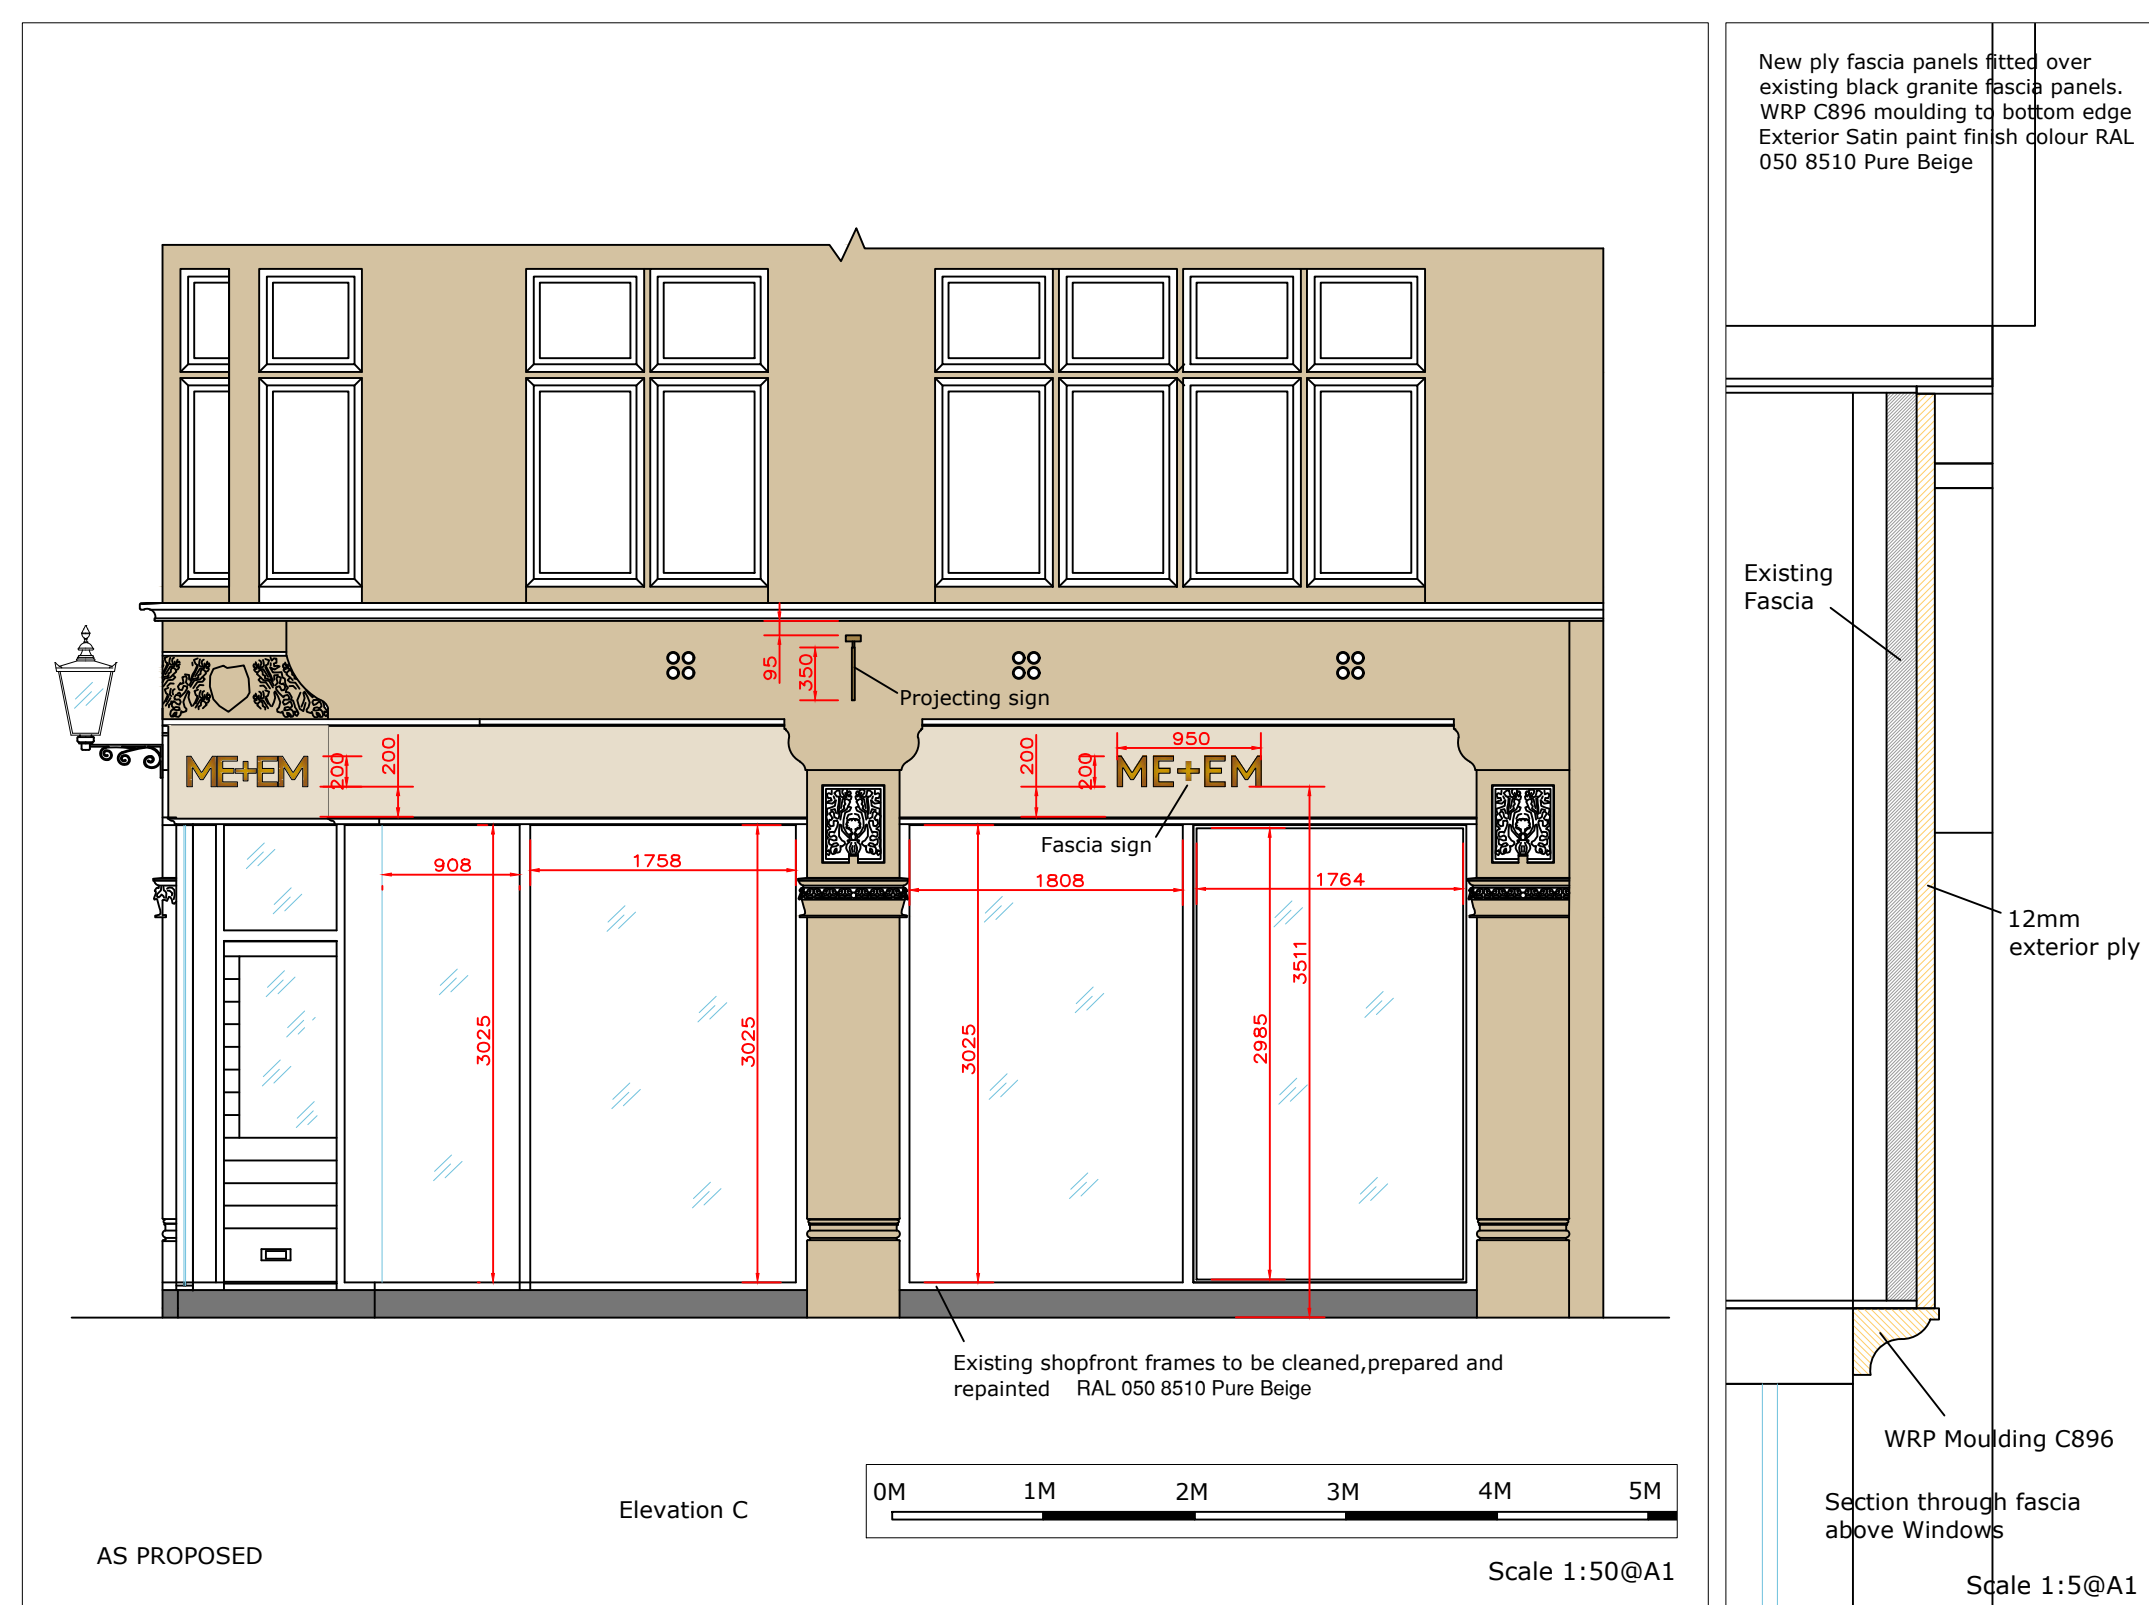
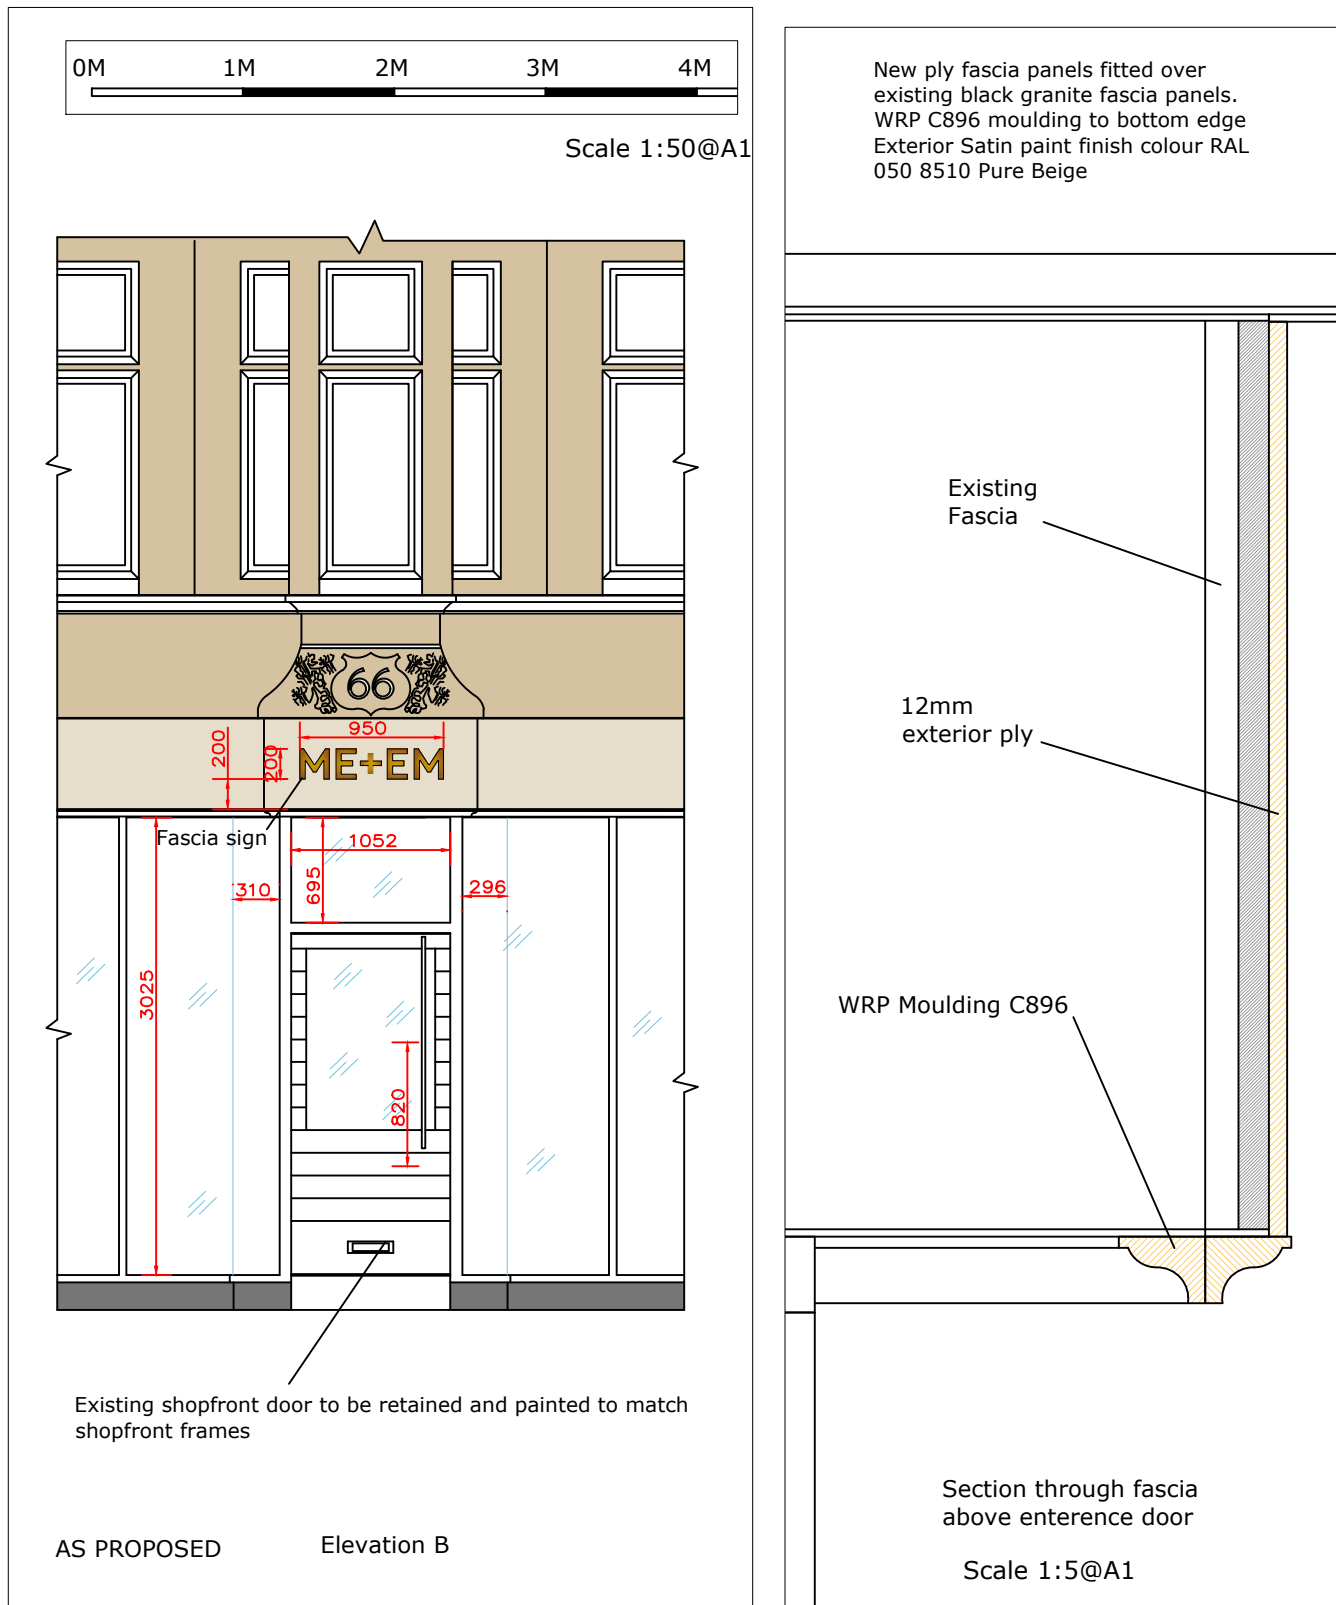


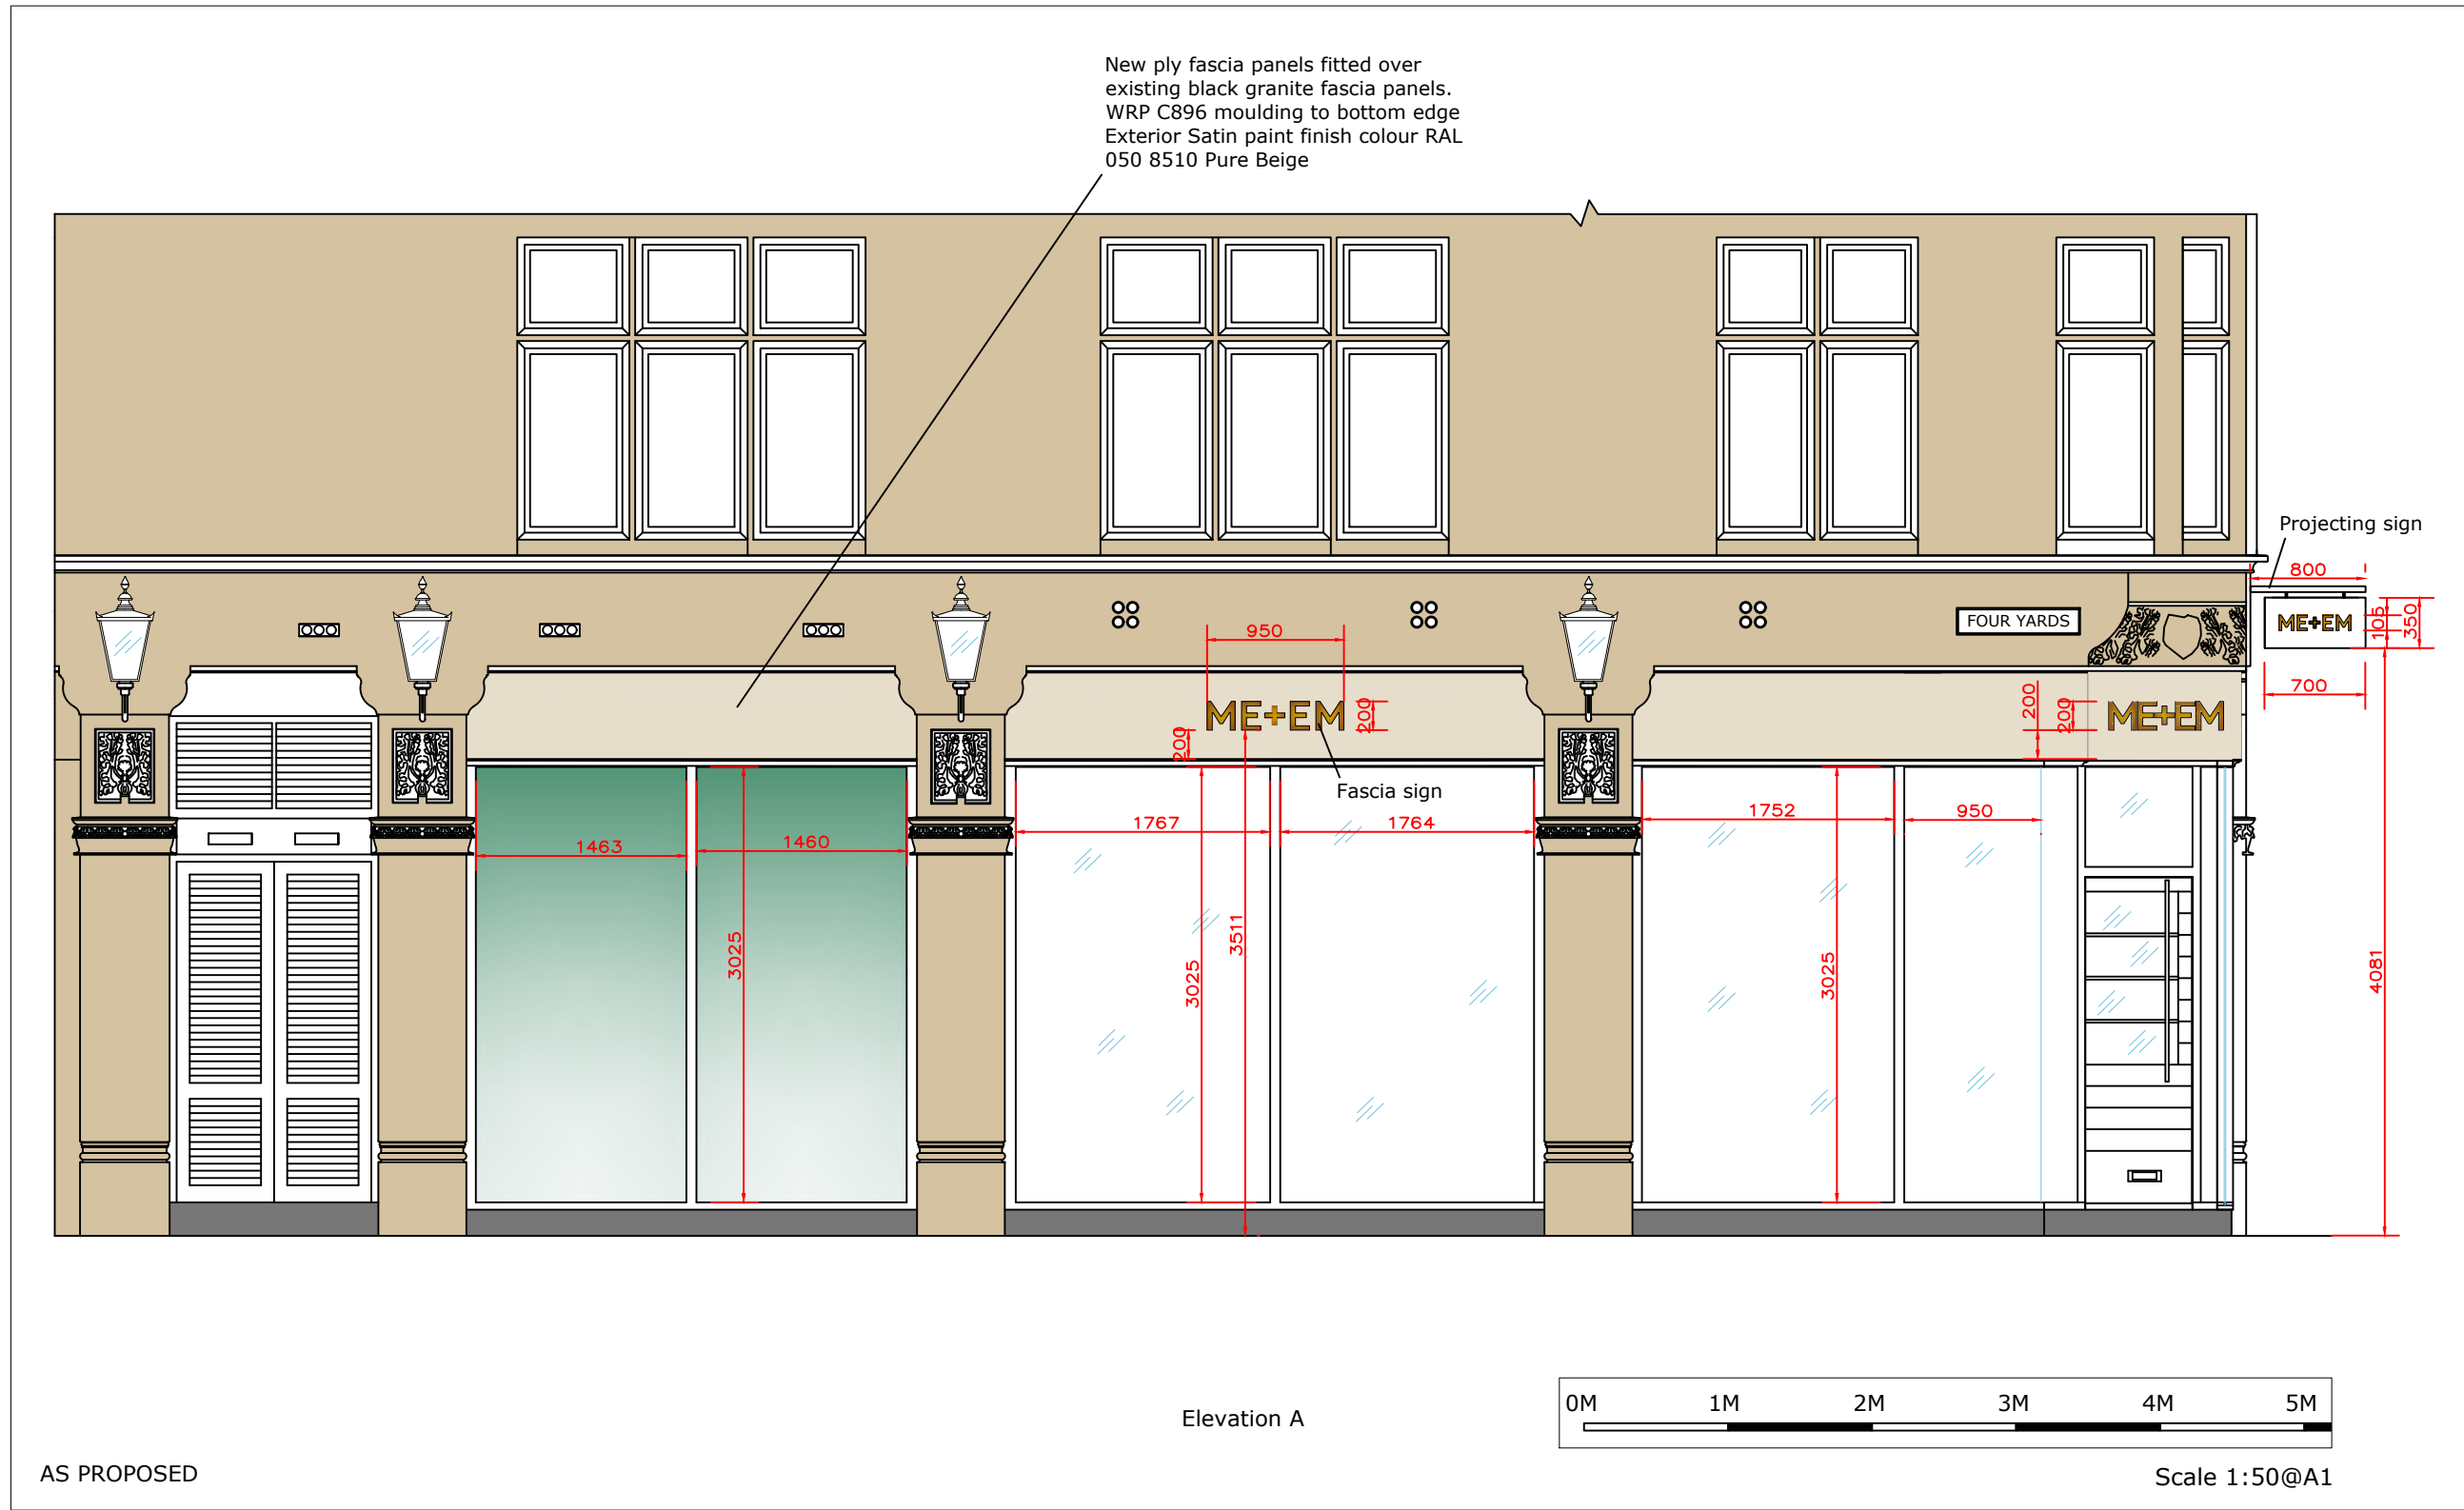

|   |                                                                                             |  |                                    |  |
|---|---------------------------------------------------------------------------------------------|--|------------------------------------|--|
|   | CJP Design Projects Ltd<br>The Town House<br>Market Street<br>Salford<br>Tel: 01323 406 400 |  | Client:<br><b>ME+EM</b>            |  |
|   | Project:<br>Shopfront Existing and Proposed                                                 |  | Project:<br>MANCHESTER KING STREET |  |
|   | Drawing No:<br>1:50@A1                                                                      |  | Date:<br>30/01/25                  |  |
|   | Drawing By:<br>Colin Ferguson                                                               |  | Drawing No:<br>MEMAN-04            |  |
| This drawing remains the property of and is issued on condition that it is not<br>reproduced or copied in part or whole in any other unauthorised person<br>without the prior consent of CJP Design Projects Ltd. |                                                                                             |  |                                    |  |