



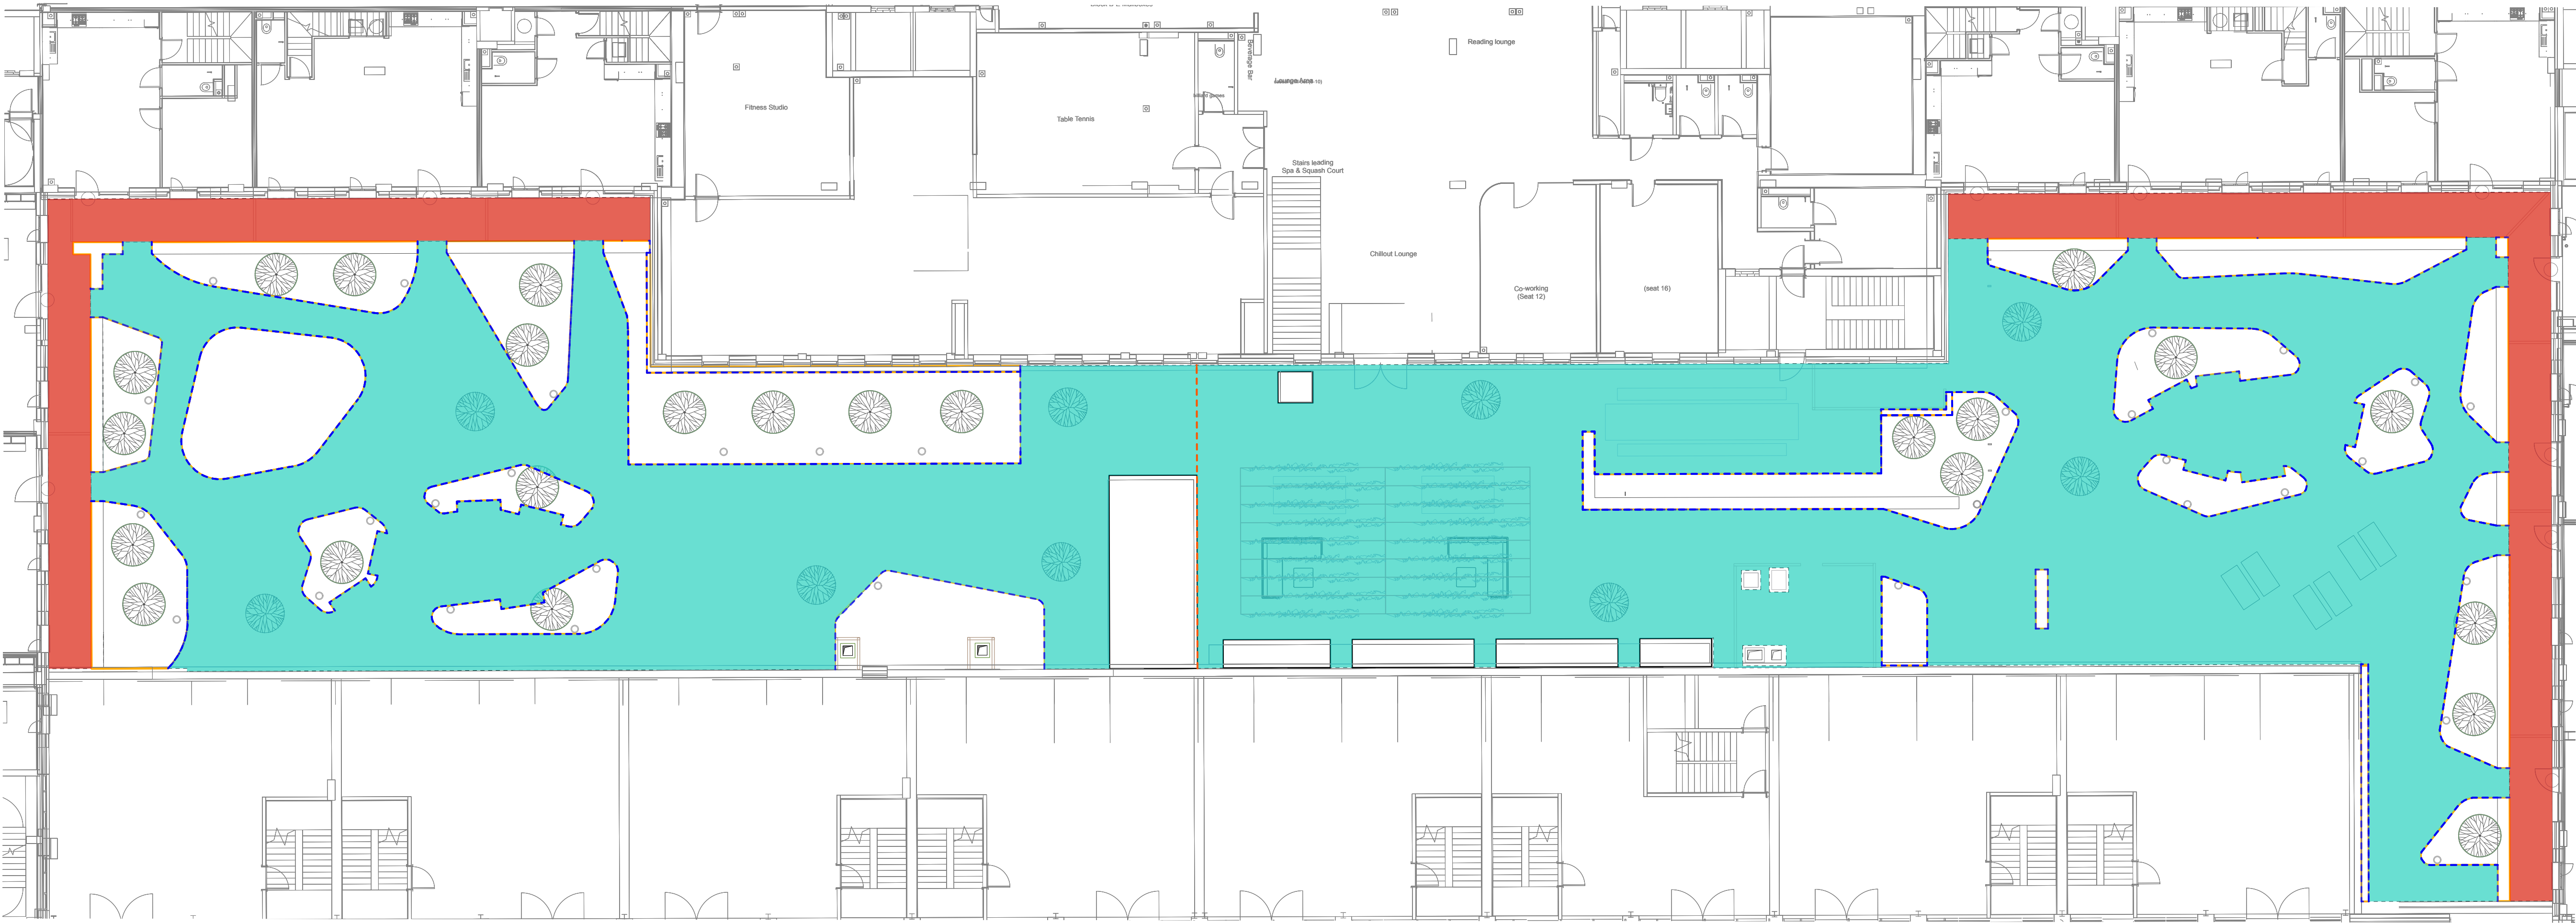


1 Podium Hardworks
Scale: 1:150

LAYING TYPE A

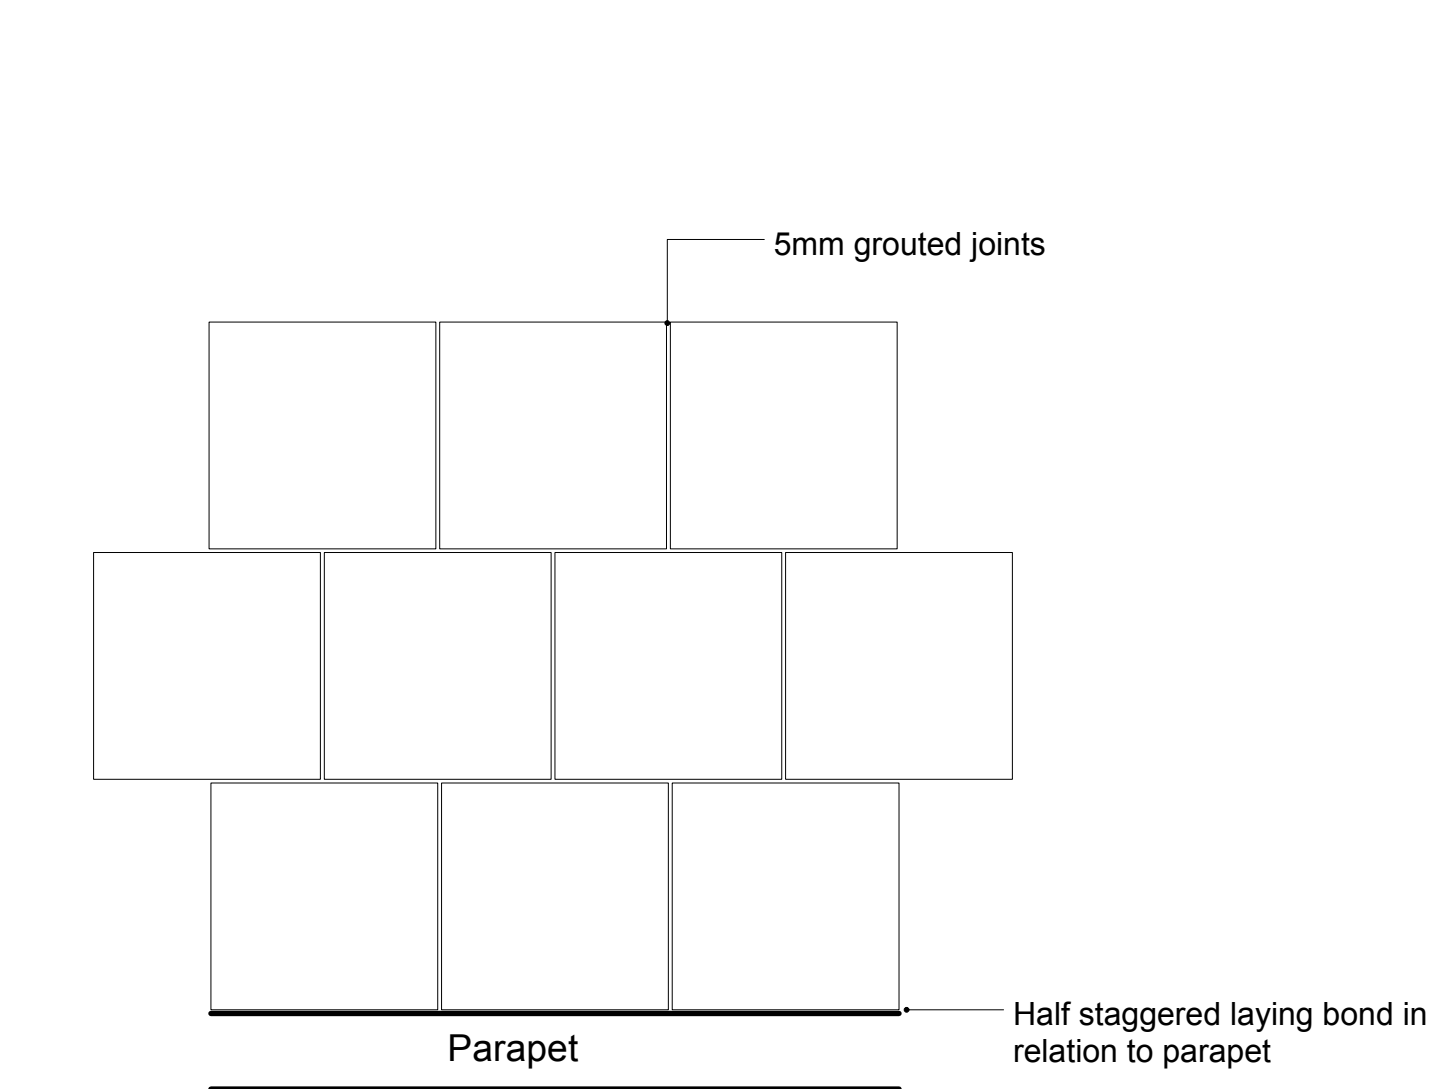

Plan: 600 x 600 x 20mm Podium Porcelain Paving to Main Area

LAYING TYPE B

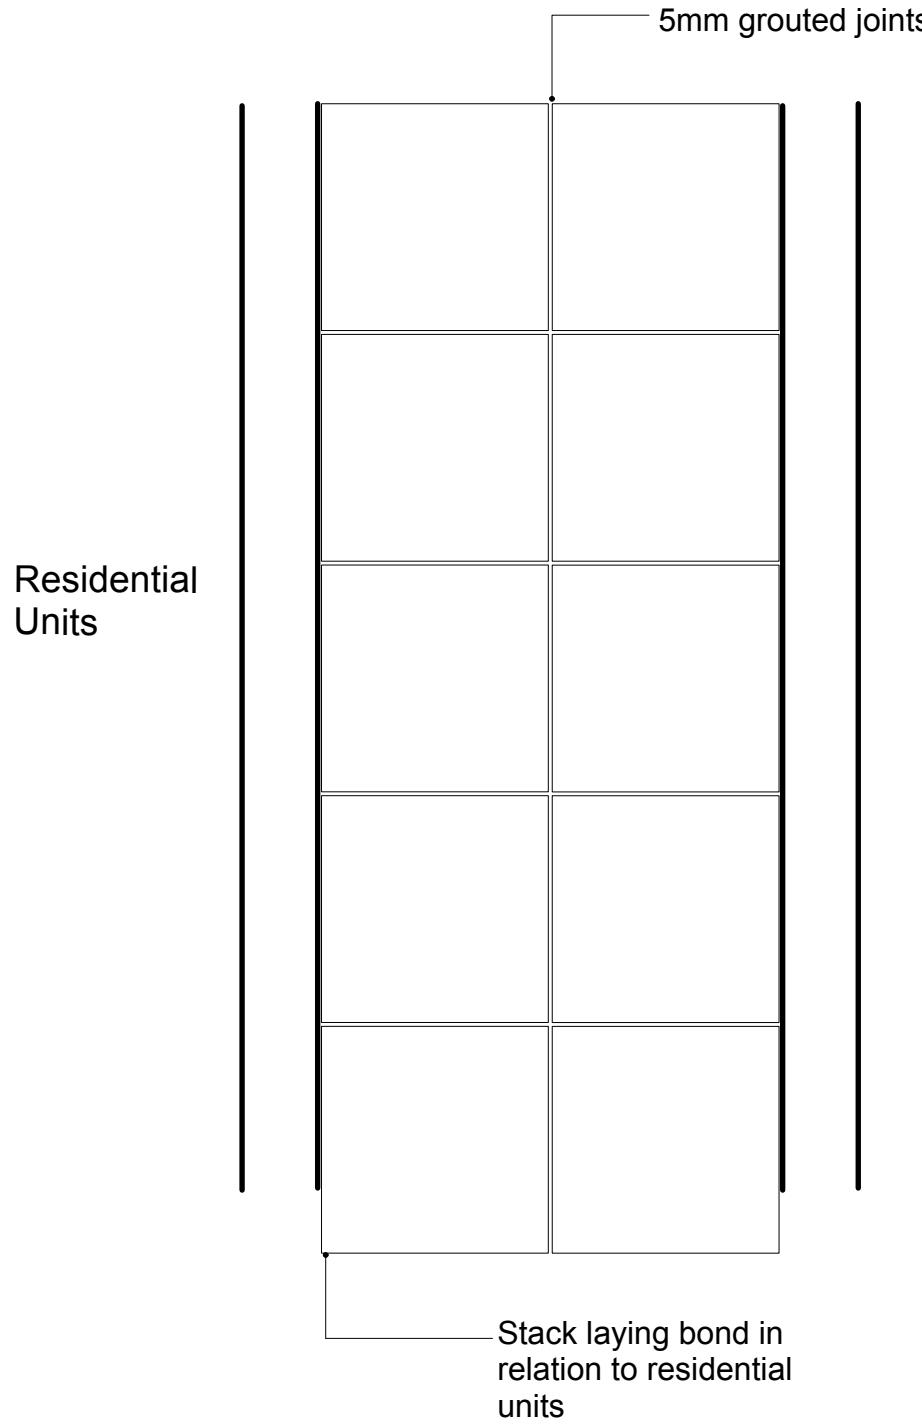

East & West Side - Plan: 600 x 600 x 20mm Podium Porcelain Paving to Residential Patios

2 Porcelain Setting Out
Scale: 1:20

No dimensions are to be scaled from this drawing. All dimensions are to be checked on site.
Area measurements for indicative purposes only.
This drawing is the property of Wright Landscapes Limited. No part of the drawing may be reproduced in any manner without permission from Wright Landscapes Limited.
All Wright Landscapes drawings to read in conjunction with architectural / engineers plans & details.

HARDWORKS

- P1 - PORCELAIN PAVING LAYING TYPE A**
- Product: Sampson
 - Colour: Blanco
 - Size: 600mm x 600mm x 20mm
 - Laid: Half Staggered
 - Build up: Pedestrian Loading - Refer to detail
 - Supplier: Casa Ceramica
- P2 - PORCELAIN PAVING LAYING TYPE B**
- Product: Sampson
 - Colour: Blanco
 - Size: 600mm x 600mm x 20mm
 - Laid: Stack Bonded
 - Build up: Pedestrian Loading - Refer to detail
 - Supplier: Casa Ceramica

EDGING

- E1 - ALUMINIUM EDGING**
- Product: AluExcel
 - Finish: Mill Aluminium
 - Size: 75 - 100 0mm x 6mm
 - Supplier: Kinley or similar approved

- SURFACE MOUNTED EXPANSION JOINT COVER**
- Product: PCH 300
 - Finish: Aluminium
 - Size: 284mm x 3000mm lengths
 - Supplier: C-S Group or similar approved

SS-P05	14-02-25	Laying types identified	SB	NW
SS-P04	02-12-24	Expansion joint added	SB	NW
SS-P03	18-10-24	For Construction	SB	NW
S4-P02	07-06-24	For Comment	PH	NW
S4-P01	07-02-24	First Issue	NW	CB

Revision	Date	Description	Drawn	Approved
----------	------	-------------	-------	----------

WRIGHT LANDSCAPES LIMITED

 E: info@wrightlandscapes.co.uk
W: www.wrightlandscapes.co.uk
T: 01244 541959

HEAD OFFICE
Pickmere Lane, Pickmere, Knutsford,
WA16 0UL

CLIENT DOMIS CONSTRUCTION

PROJECT WATERHOUSE GARDENS

DRAWING Podium Hardworks
TITLE

DATE	SCALE
06/02/2024	AS NOTED
DRAWN	SIZE
NW	A1
APPROVED	WORKSTAGE
CB	Stage 5

DRAWING NUMBER	SUITABILITY	REVISION
1174-WRI-XX-XX-DR-L-0004	S5	P05