© COPYRIGHT
The copyright in this drawing is vested in Sheppard Robson and no license or assignment of any kind has been, or is, granted to any third party whether by provision of copies or originals or otherwise unless agreed in writing.


DO NOT SCALE FROM THIS DRAWING
The contractor shall check and verify all dimensions on site and report any discrepancies in writing to Sheppard Robson before proceeding work


FOR ELECTRONIC DATA ISSUE
Electronic Data / drawings are issued as "read only" and should not be interrogated for measurement. All dimensions and levels should read, only from those values stated in text on the drawing.

NOTES


Materials	
1	Concave and Perforated PPC Aluminium Cladding with PPC Aluminium Soffit, Window Reveals and Cills. RAL and perforation pattern TBC. Backlit in the evening.
2	PPC Aluminium Cladding, RAL TBC
3	PPC Aluminium Curtain Wall with clear glazing, RAL TBC
4	PPC Aluminium Curtain Wall with 'u' channel vertical capping to mullions, clear glazing and louvre band, RAL TBC
5	PPC Aluminium Curtain Wall with 'u' channel vertical capping to mullions, back painted glazing and louvre band, RAL TBC
6	Glazed Door with Aluminium Frame, RAL TBC
7	Louvered Metal Plant Room door, RAL TBC
8	Solid Metal door, RAL TBC
9	Steel Column, RAL TBC
10	Metal Railings, RAL TBC
11	Perforated PPC Aluminium Plant Enclosure, RAL and perforation pattern TBC.

KEYPLAN

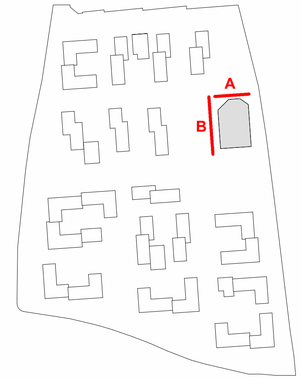

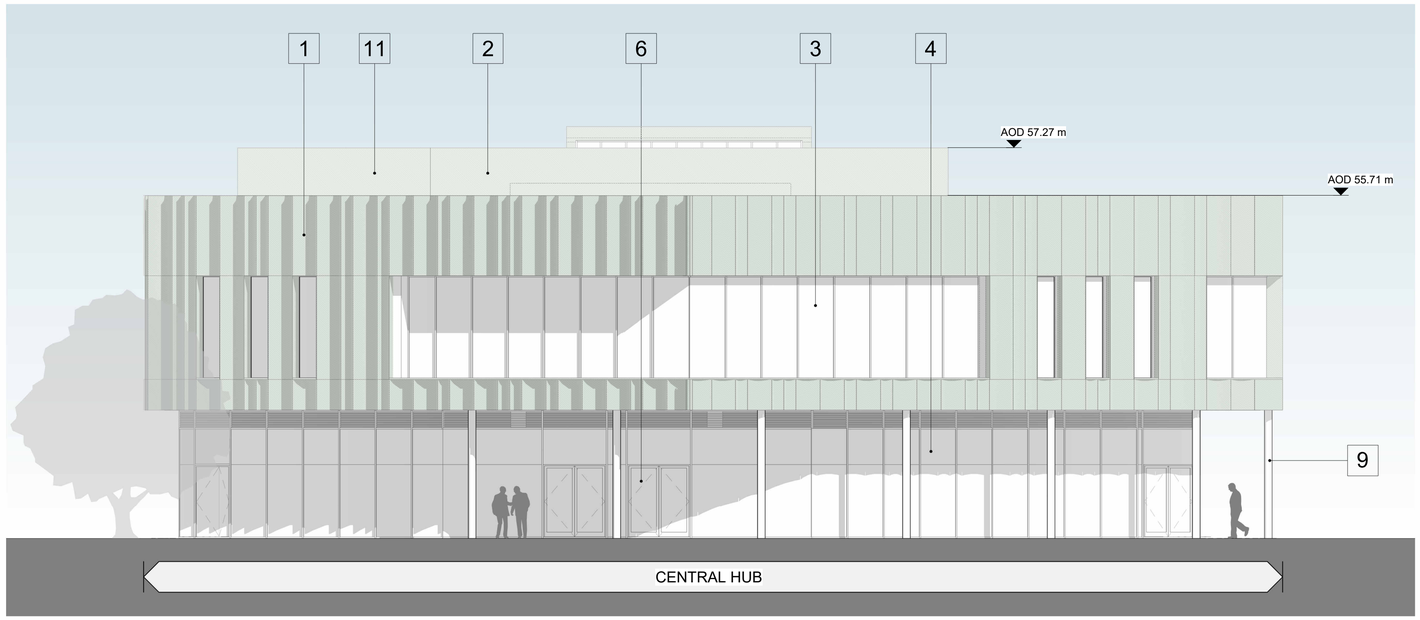

Elevation A
1 : 100

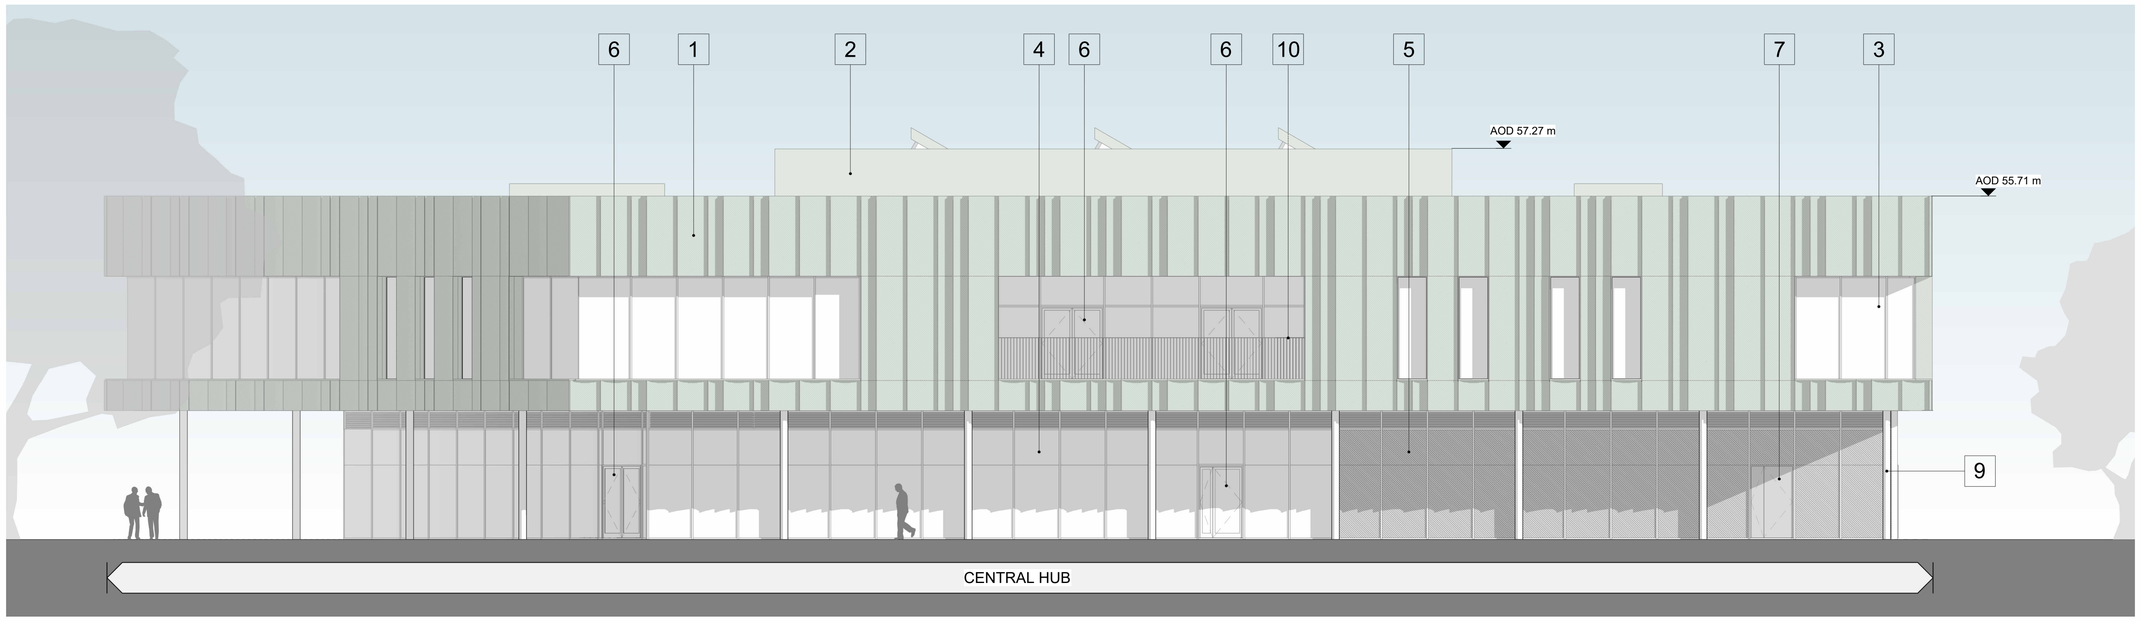

Elevation B
1 : 100

REVISIONS

REV.	DATE	AMENDMENT
P01	05/02/25	Draft planning review issue
P02	10/02/25	Issued for Planning
P03	20/02/25	FINAL PLANNING ISSUE

CLIENT

GRAHAM

SHEPPARD ROBSON

77 Parkway Camden Town London NW1 7PU
T: +44 (0)20 7504 1700 E: enquiries@sheppardrobson.co.uk

PROJECT
UoM Residences DBFO

SCALE@A1	DATE	ORIGINATOR	CHECKED	AUTHORISED
1 : 100	20/02/25	SS	NM	RG

DESCRIPTION
Zone F - Block 10
General Arrangement
Elevations Sheet 1

STAGE
Stage 2

STATUS	PURPOSE FOR ISSUE	SR NO.
S2	Planning	7172

DRAWING NO.	REV.
UMRF-SRA-ZF10-XX-DR-A-02821	P03