



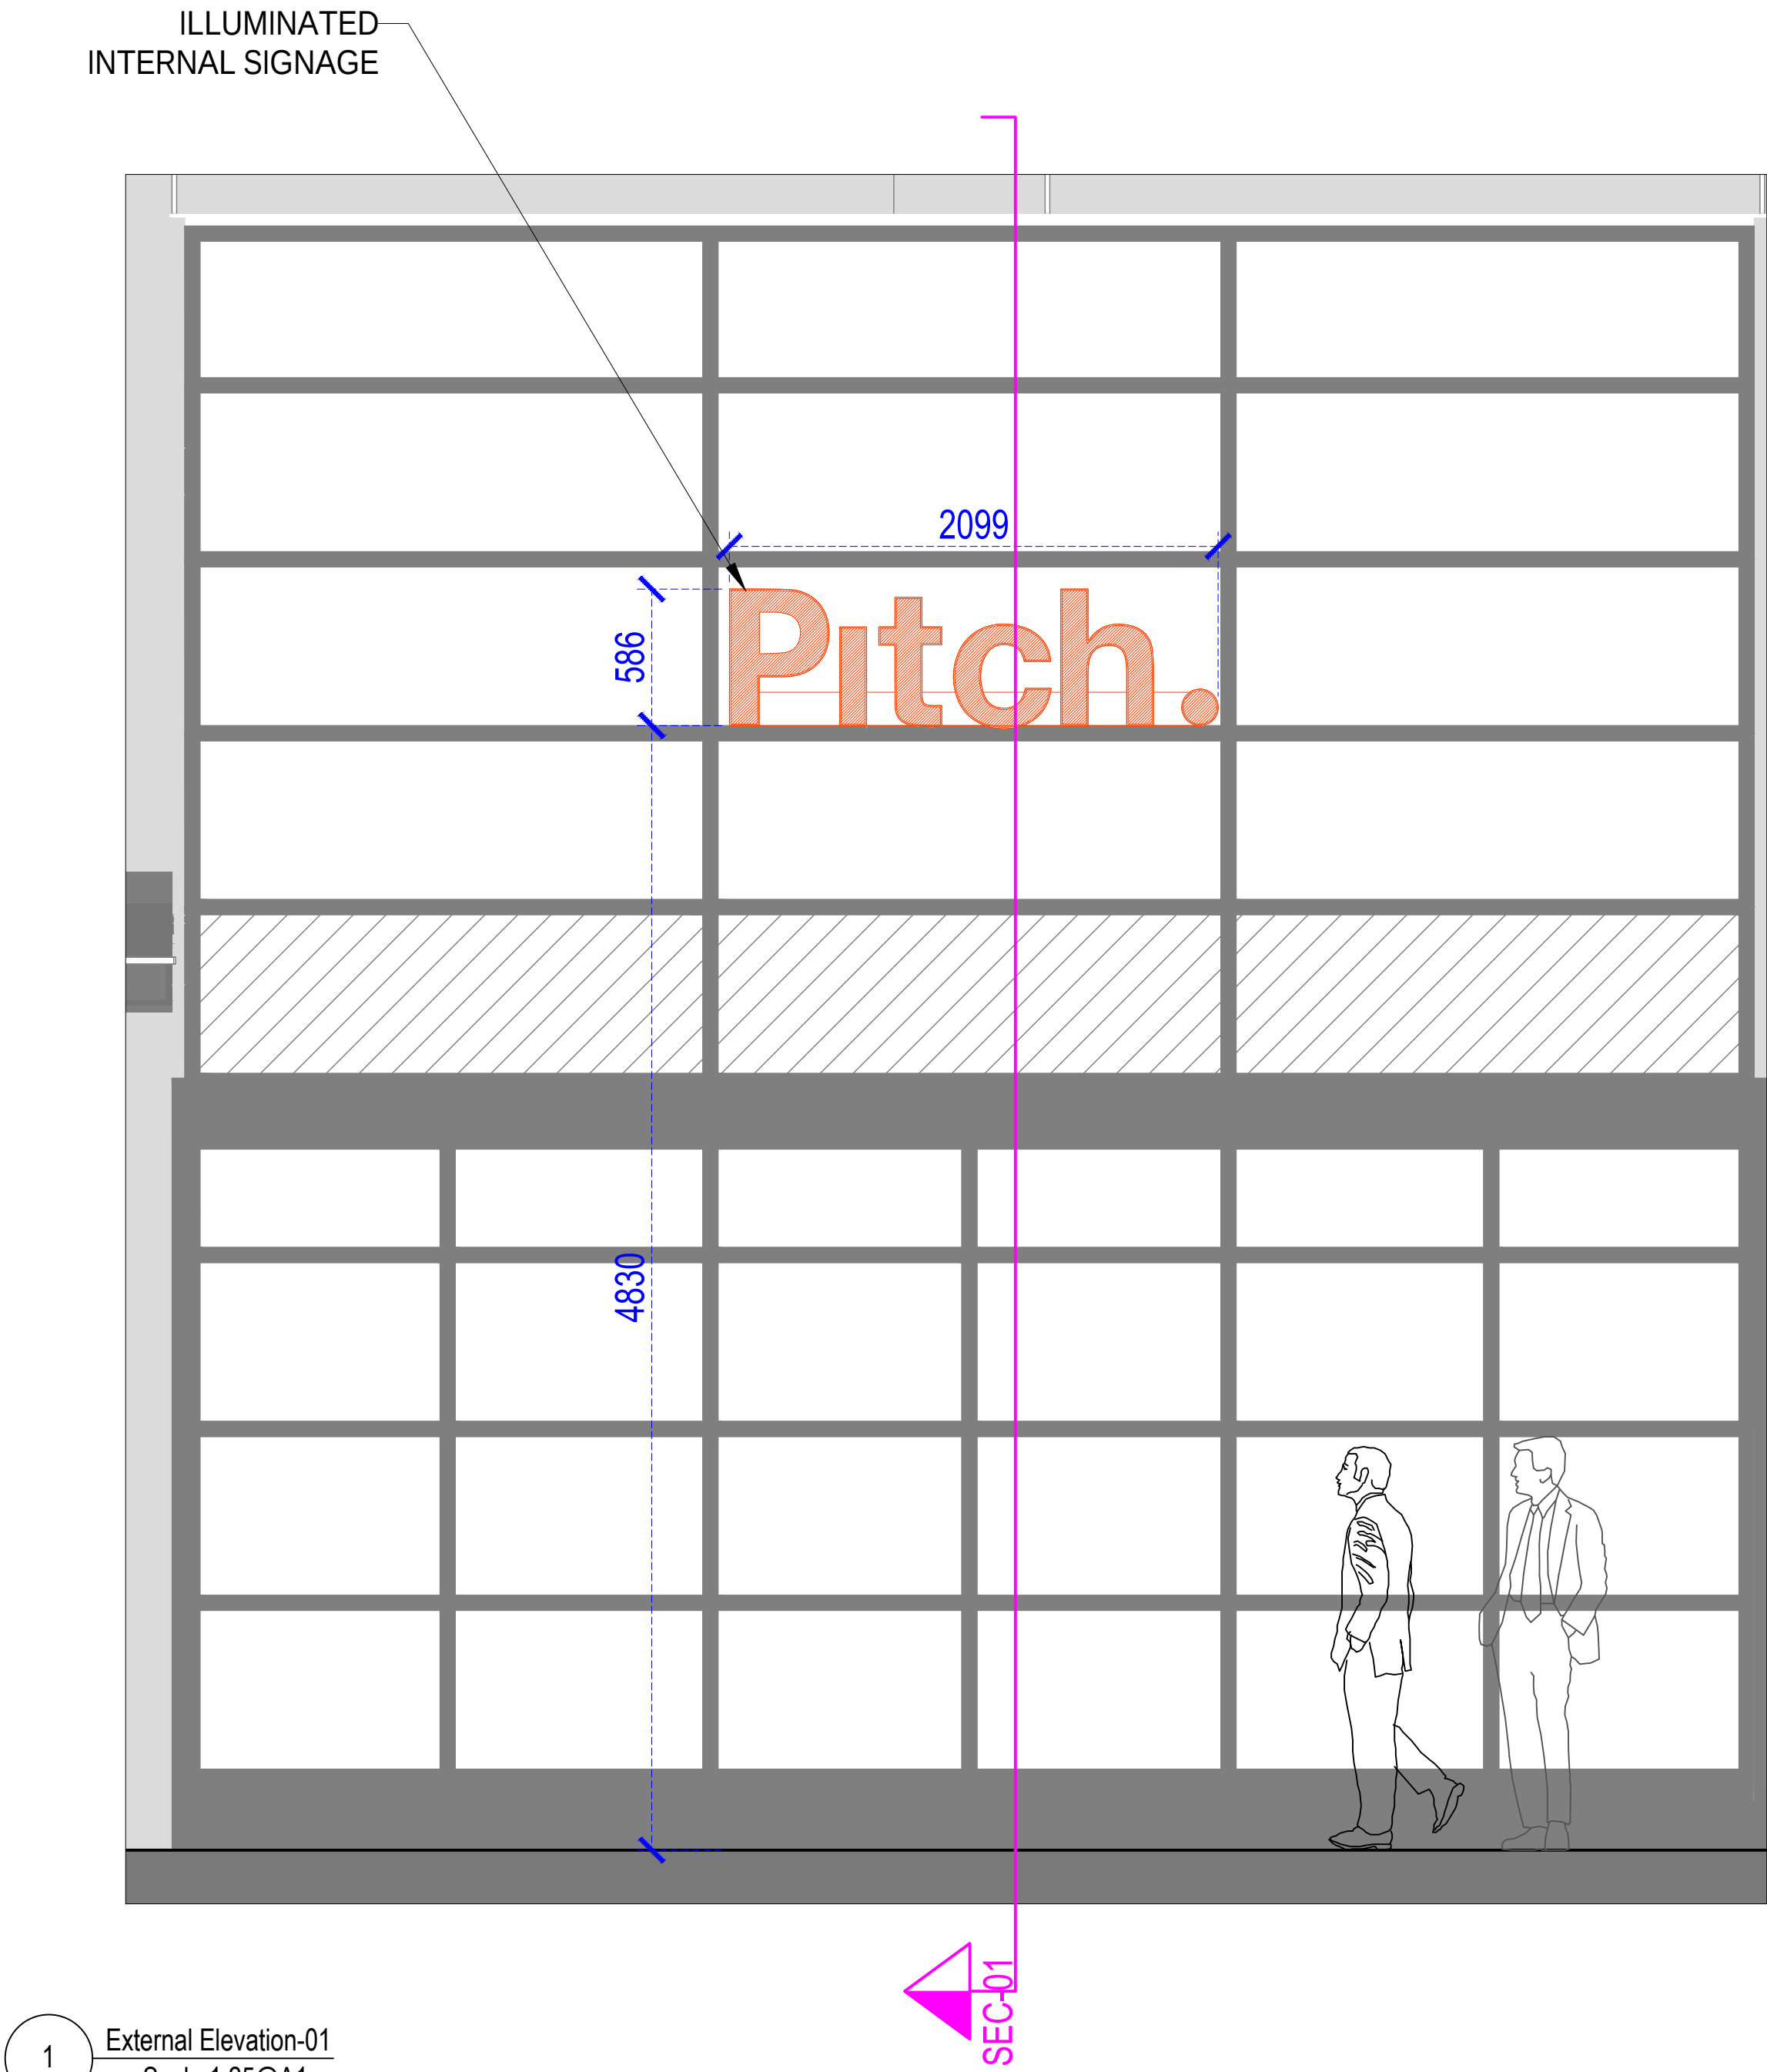


1 External Elevation-01
Scale 1:25@A1

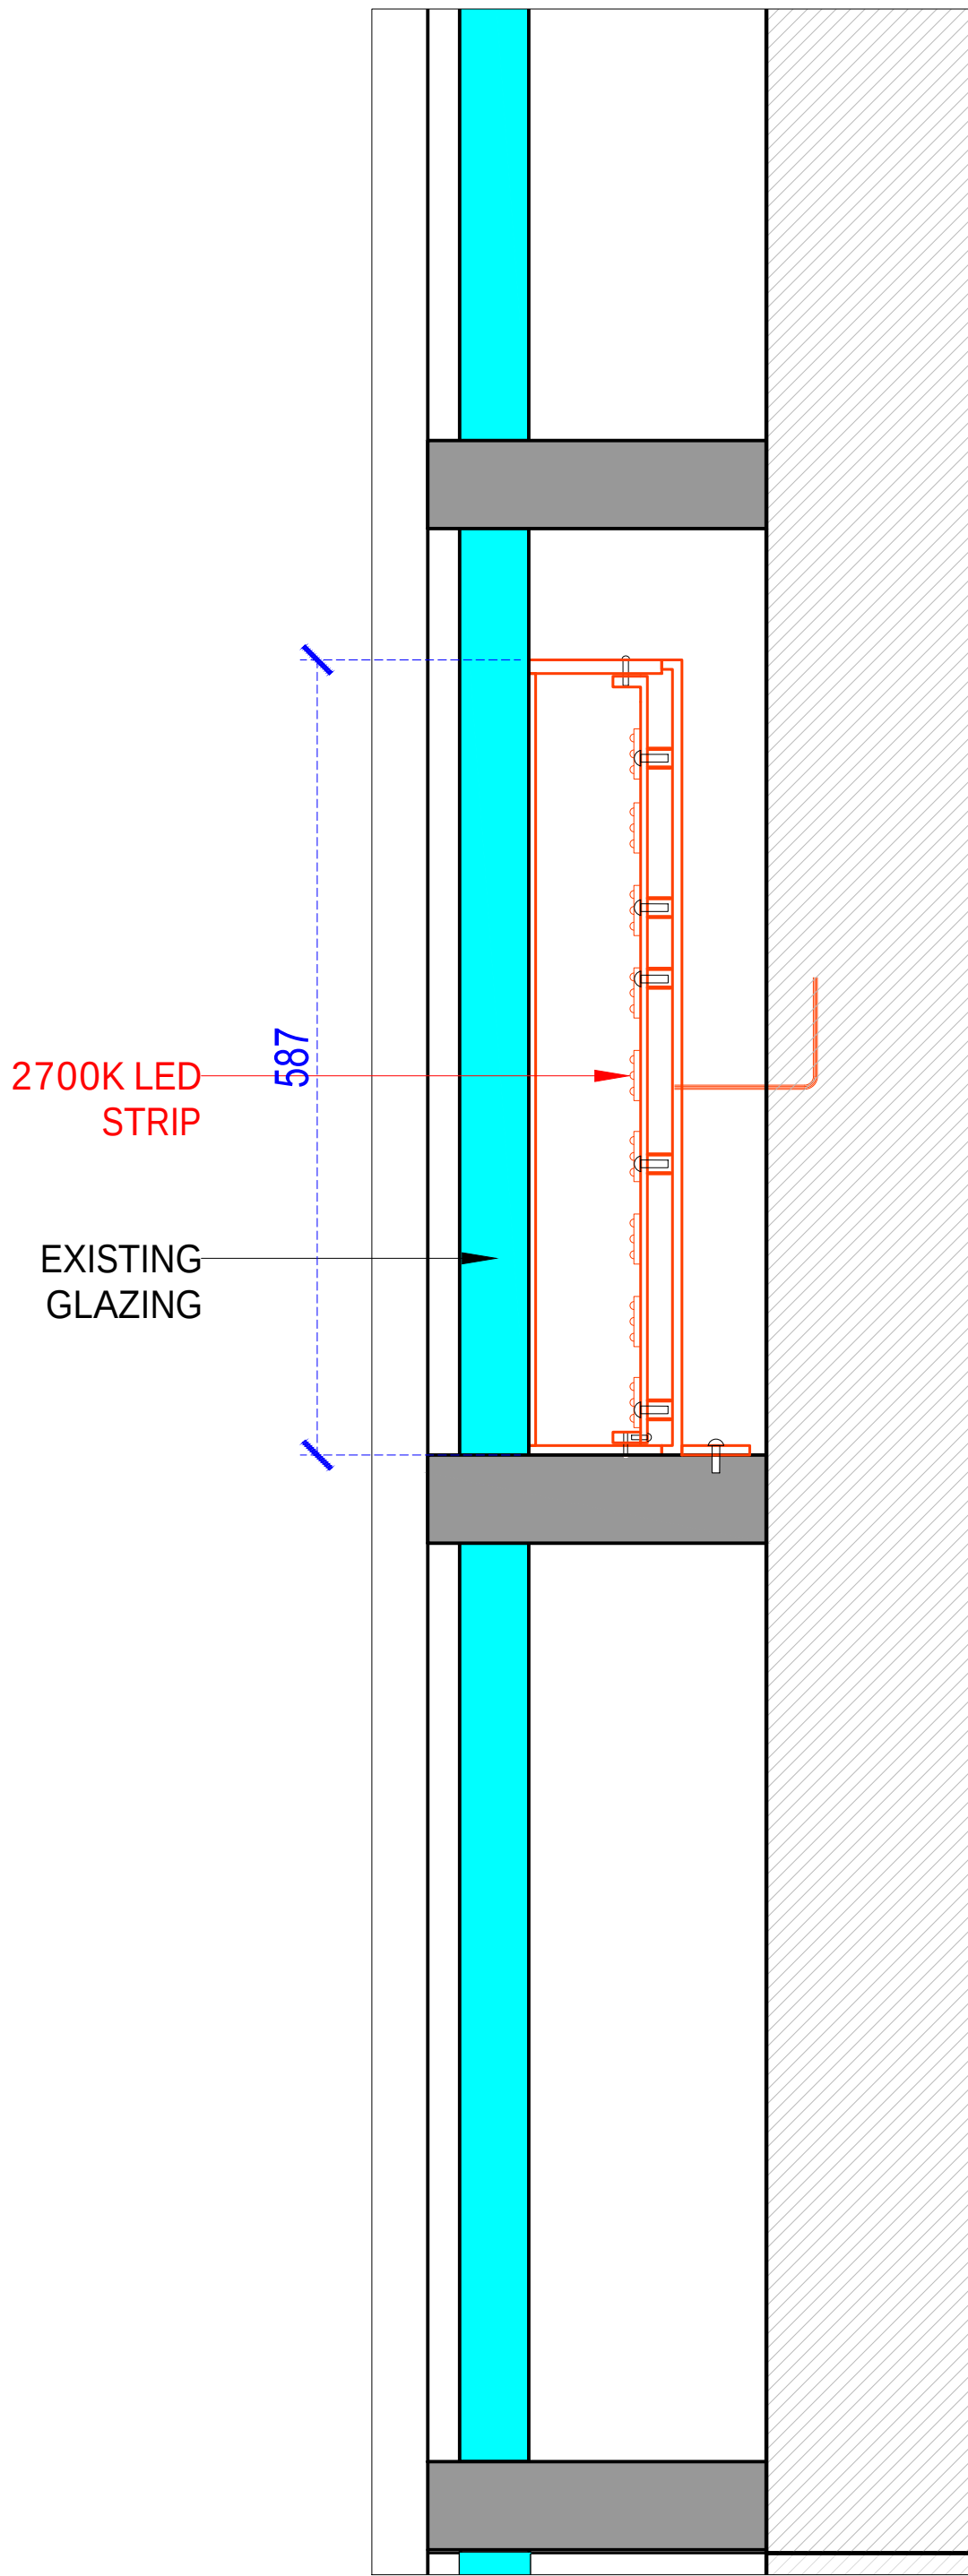


2 Section-01
Scale 1:5@A1



REFERENCE IMAGE OF ILLUMINATED INTERNAL SIGNAGE

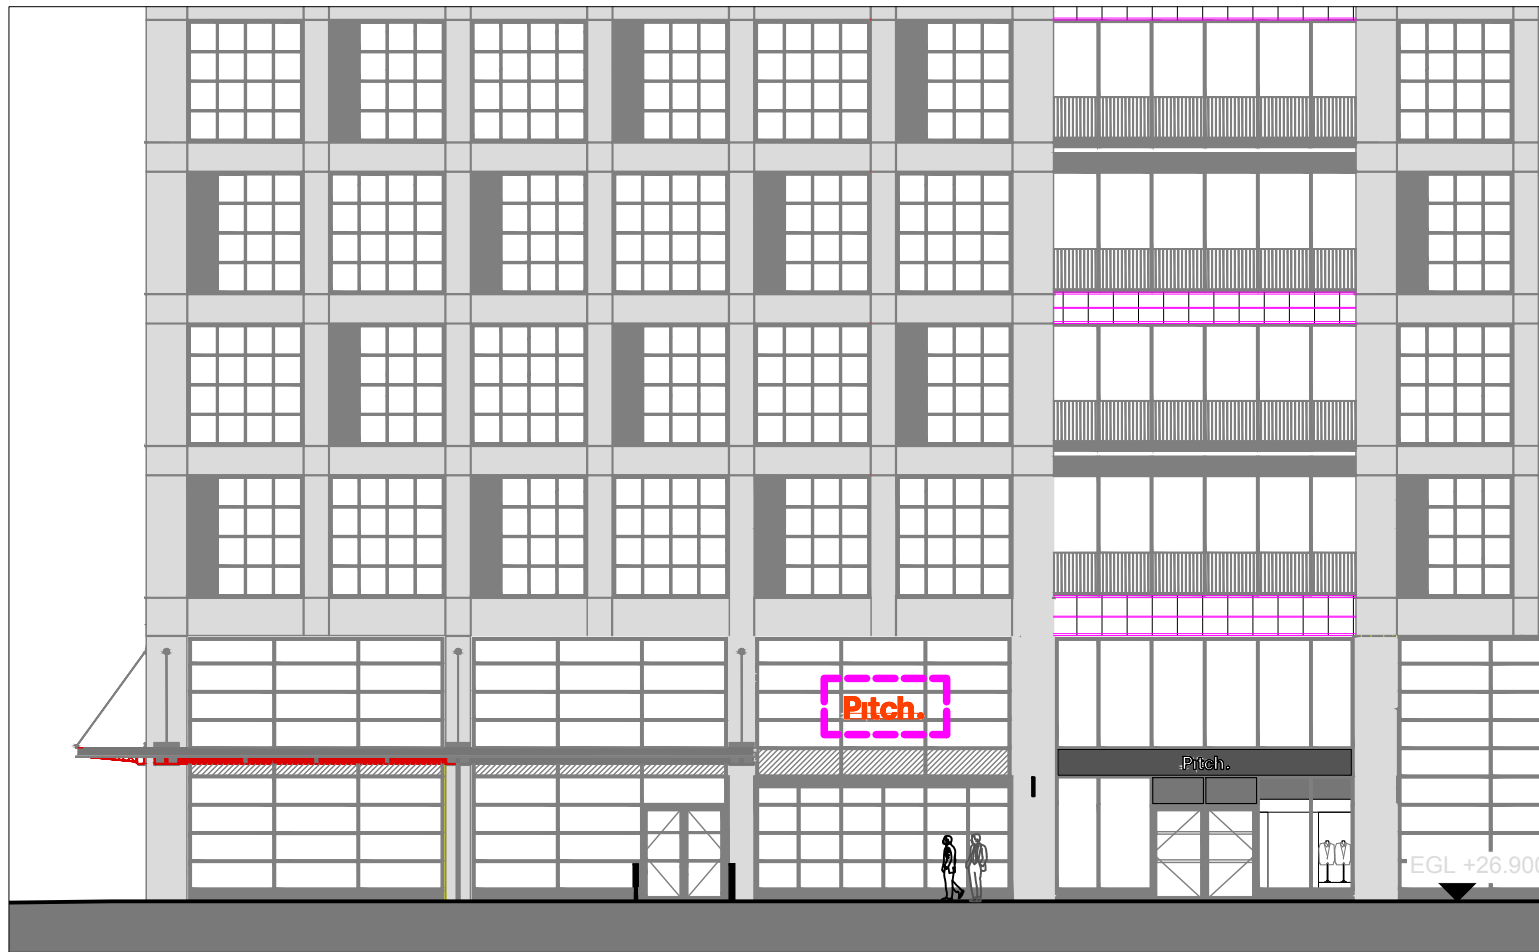

x Location Plan
Scale 1:200@A1

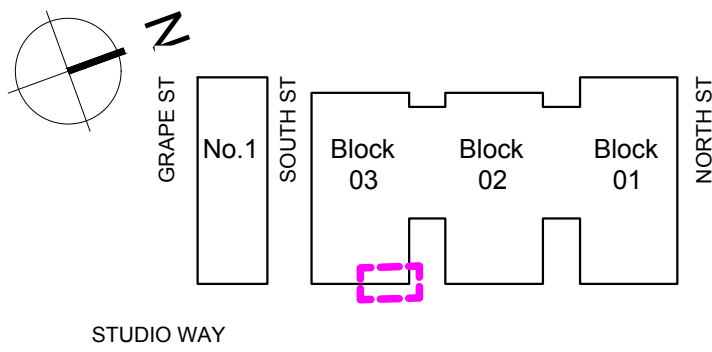

- Notes:
1. All dimensions are in millimeters unless noted otherwise
 2. All dimensions to be site verified before proceeding with work
 3. Atelier Wren should be notified of any discrepancies in writing.



Project				Pitch Manchester			
Title				Signage Details - Illuminated Internal Signage			
Scale		Status		Drawn		Client	
VARIES		Tender Issue		LF		Pitch	
Project no.		Drawing number		Revision			
355		355-DE-MF-26A		/			
REV	DATE	DESCRIPTION	BY	CHK	REV	DATE	DESCRIPTION
					/	24.10.24	Tender Issue
					LF	JR	

ATELIER WREN

Atelier Wren Ltd
2nd Floor, 53 New Oxford St
London WC1A 1BL
Company no. 13270219
VAT No. 379441980

This drawing is the property of Atelier Wren. Copyright is reserved by Atelier Wren and the drawing is issued on the condition that it is not copied, either wholly or in part, without the written consent of Atelier Wren. All dimensions to be checked and verified on site prior to the commencement of any work. This is a Design Intent drawing. Do not scale from this drawing. All dimensions are to be checked on site. This drawing is to be read in conjunction with all consultants information.