




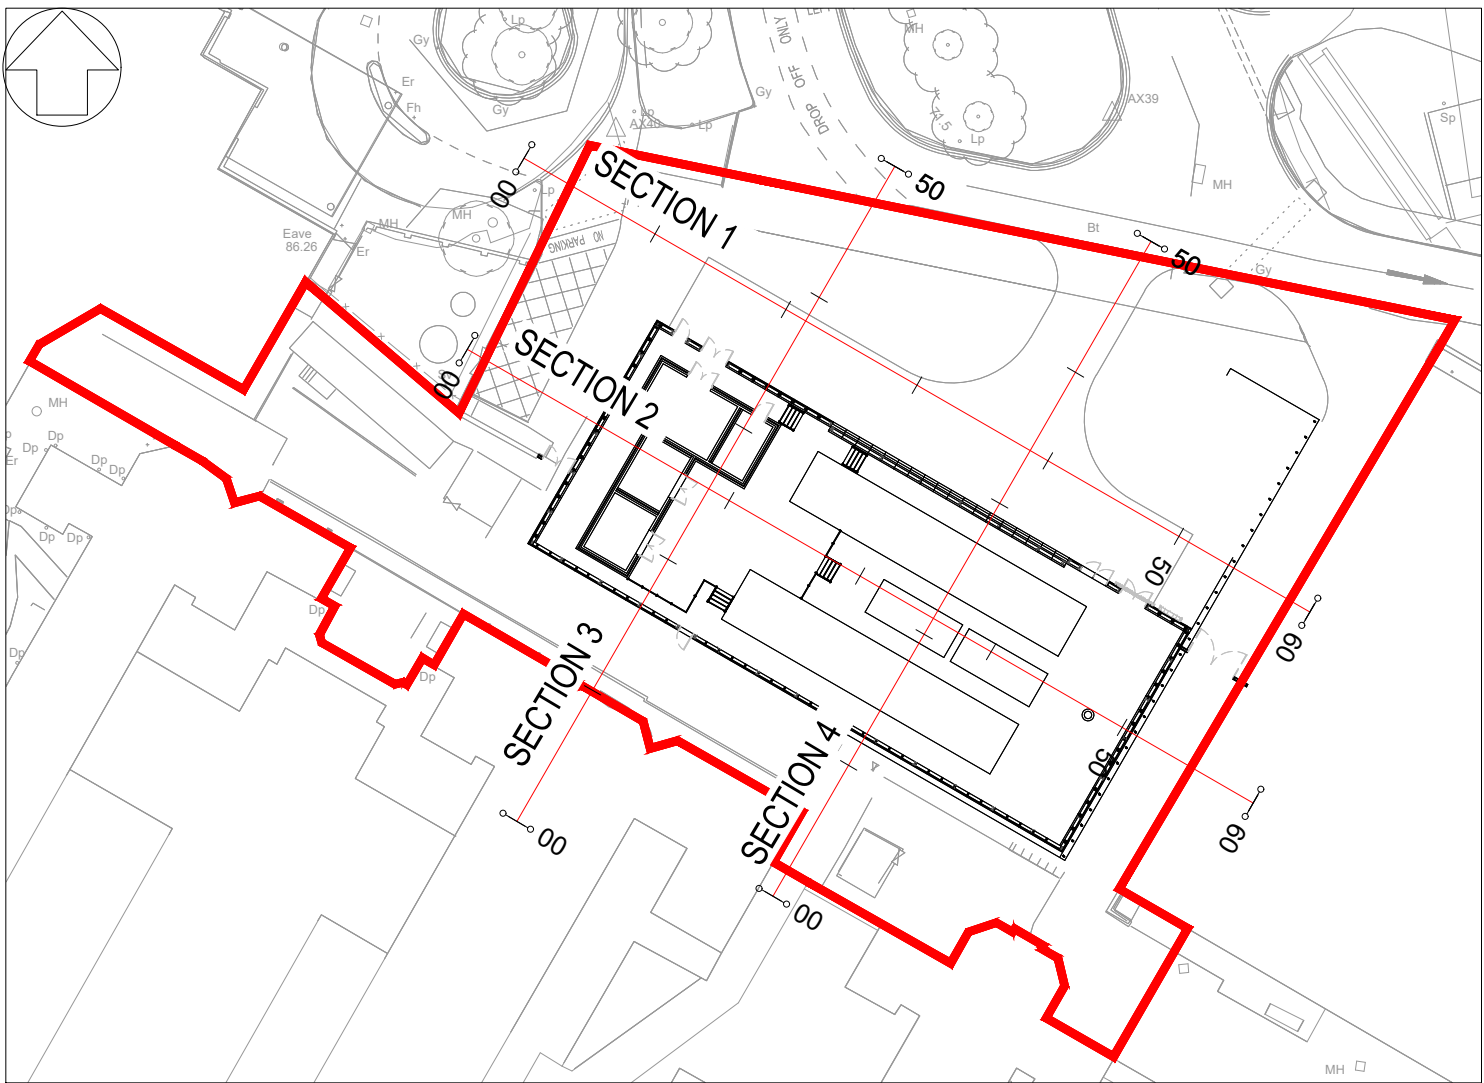

- KEY
- EXISTING TOPO LEVEL
 - PHASE 0 DEMOLITON LEVEL
 - SITE STRIP LEVEL
 - FORMATION LEVEL
 - PROPOSED GROUND LEVEL

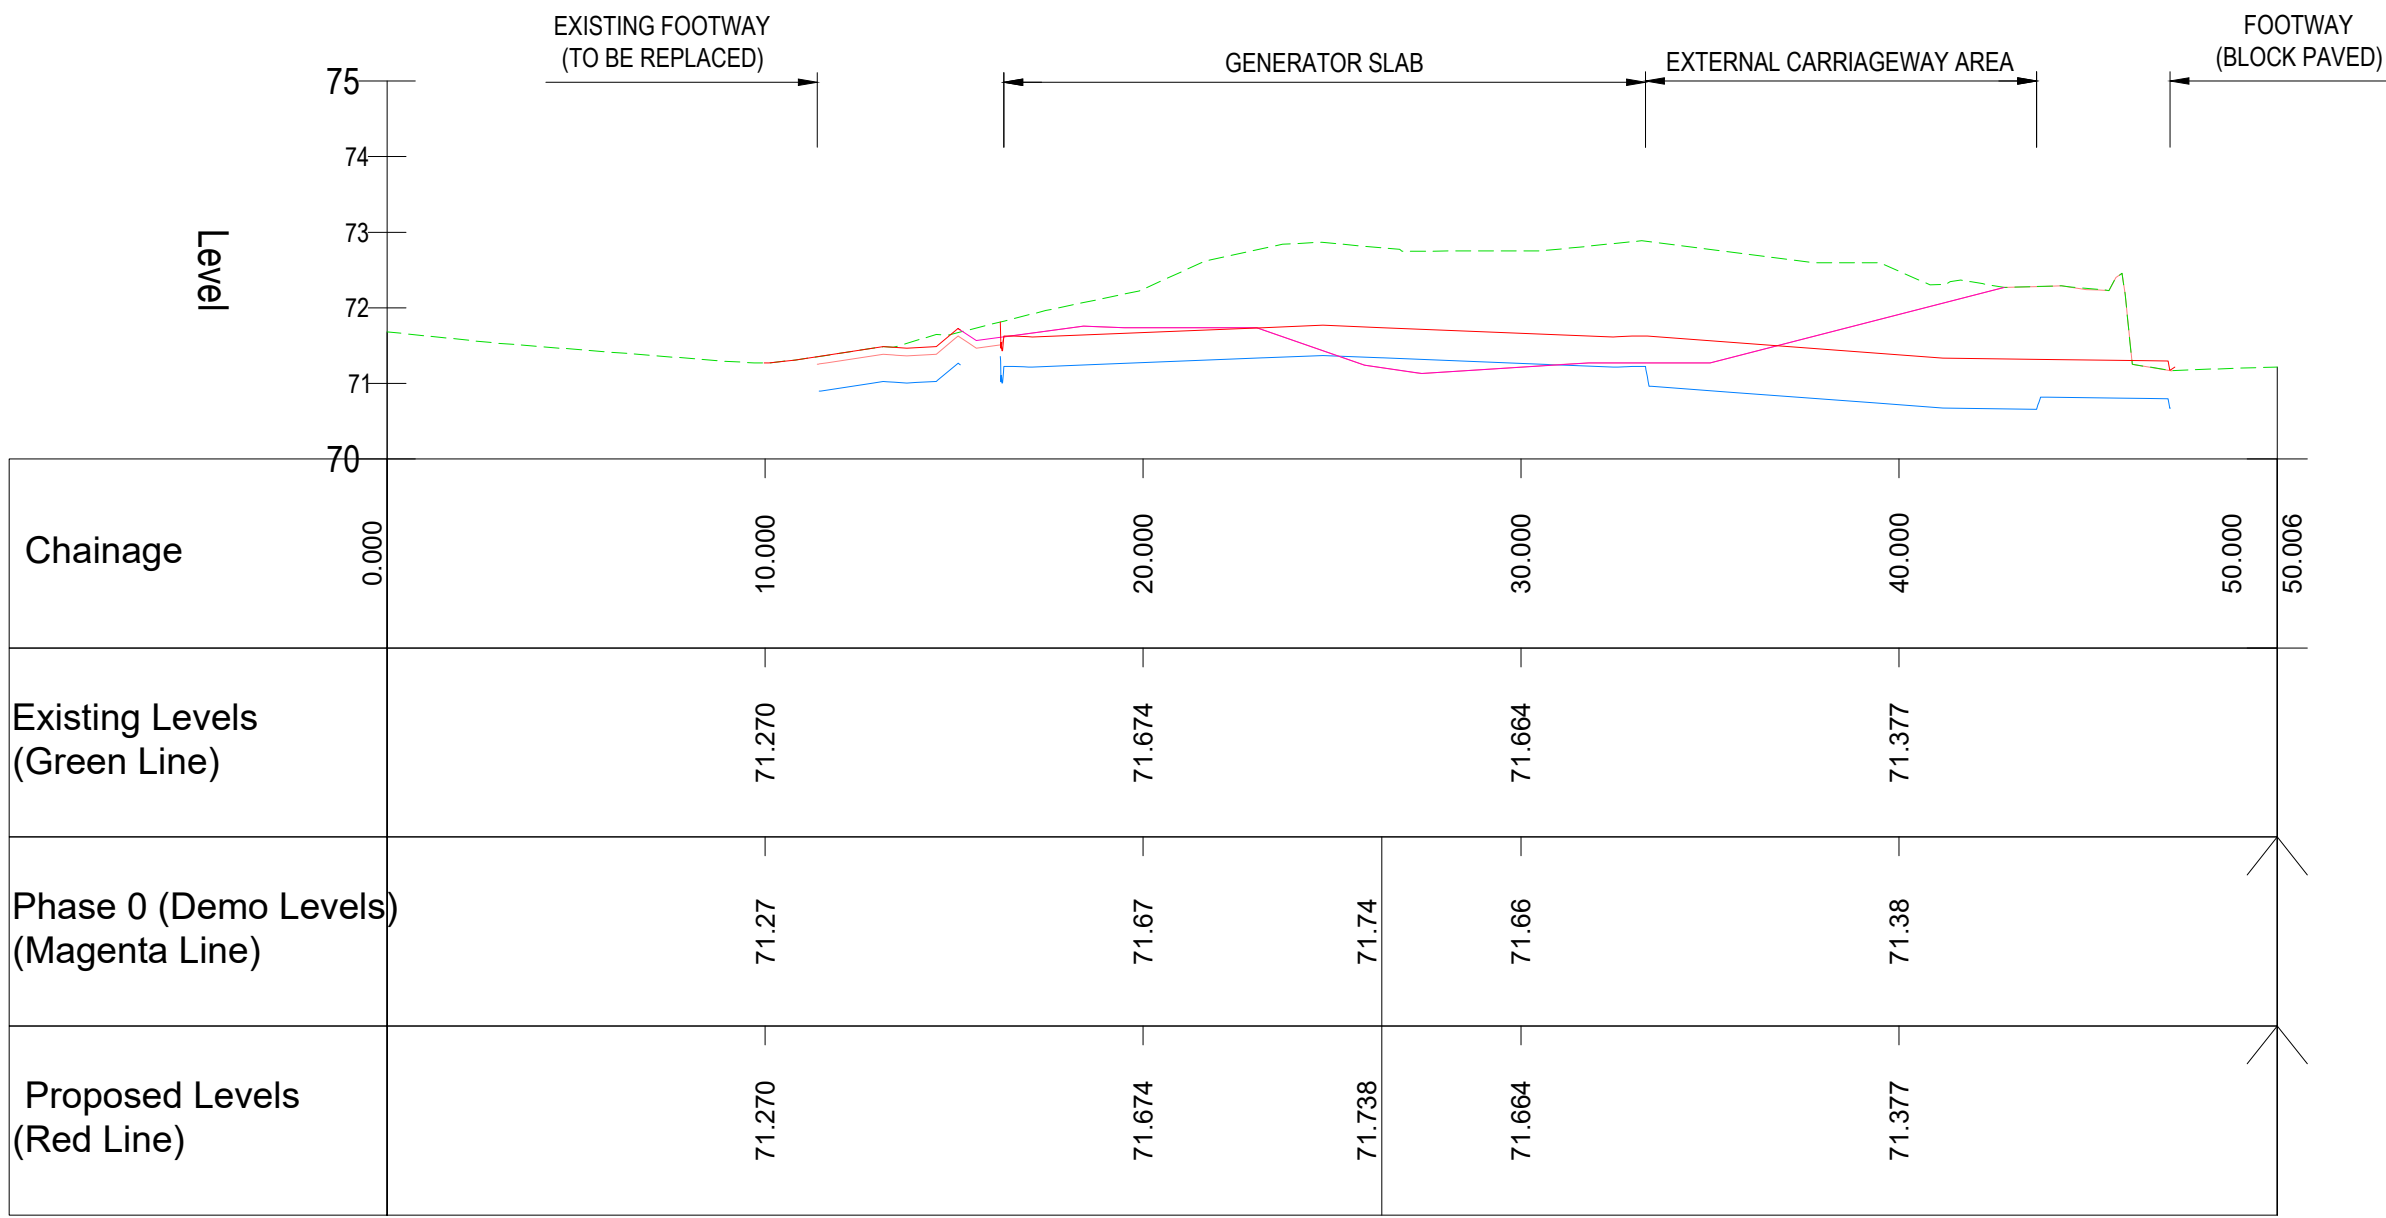

SECTION 3 - LONGSECTION
SCALE: H 1:200,V 1:100. DATUM: 70.000

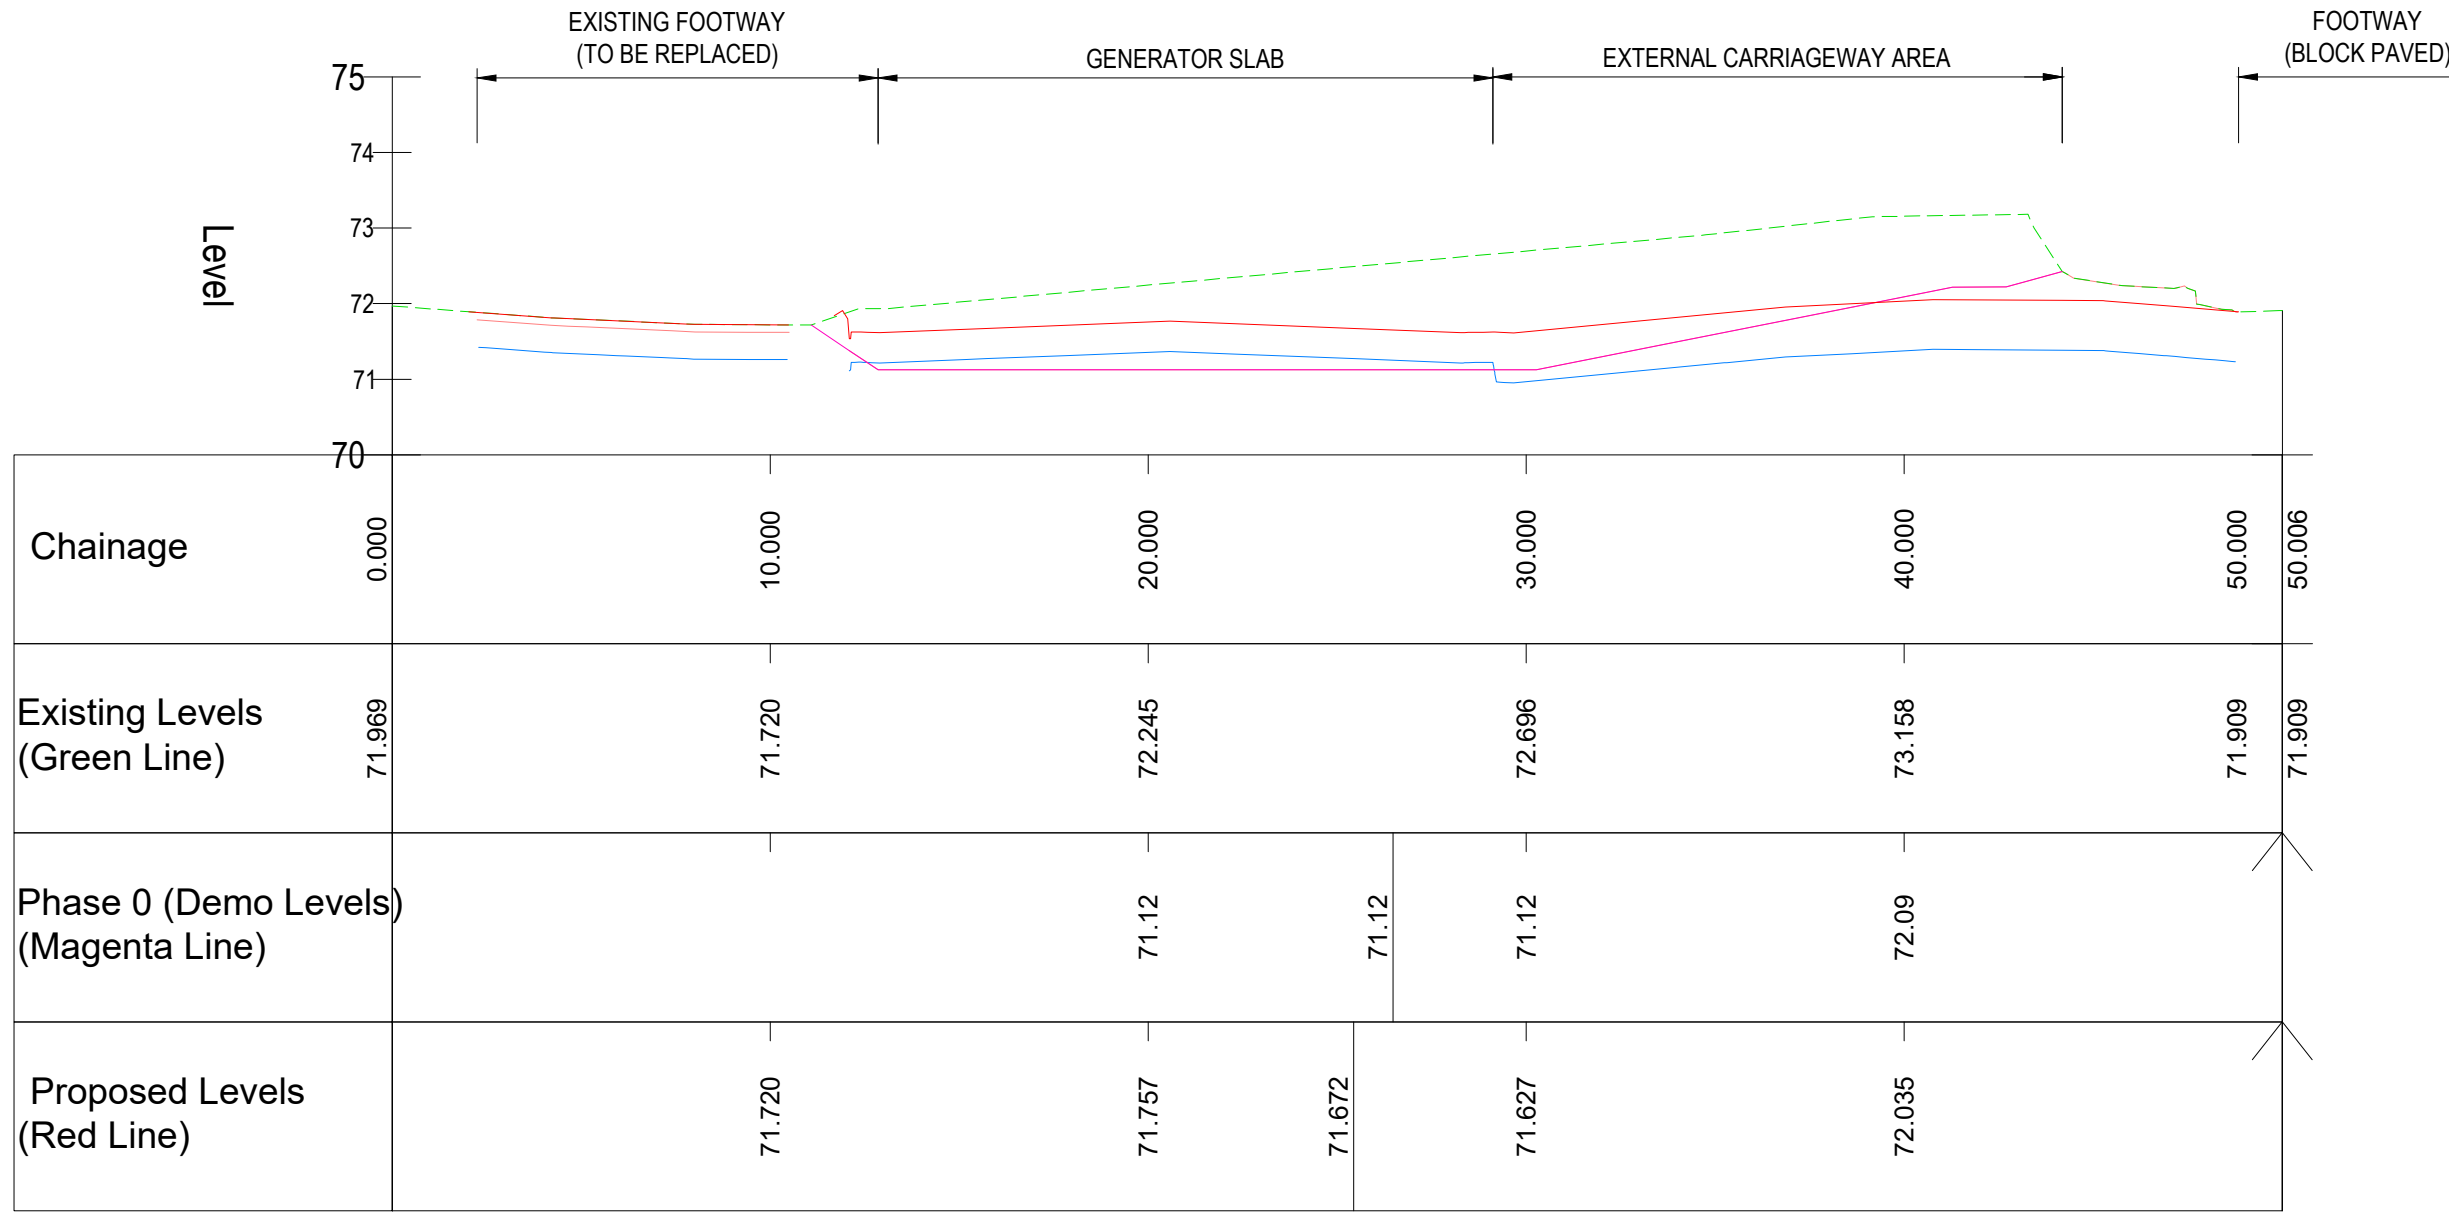

SECTION 4 - LONGSECTION
SCALE: H 1:200,V 1:100. DATUM: 70.000

- DRAWING IS BASED ON:
- TOPO SURVEYS
- 17J148 3D BY SURVEY OPS DATED JAN 2018
 - FP6013-T-01 BY POWERS DATED MARCH 2023
 - LS5570-T-3D BY LAYER SURVEYS DATED SEP 2024
- ARCHITECT'S PLANS (SHEPPARD ROBSON)
23135-SRA-NM172-00-DR-A-00100 LATEST REVISION
- SERVICES PLANS (ARUP)
23135-ARP-ZZ-XX-DR-E-01002 REV P01

GENERAL NOTES:

- THIS DRAWING IS TO BE READ IN CONJUNCTION WITH ALL RELEVANT ARCHITECTS AND ENGINEERS DRAWINGS AND SPECIFICATIONS.
- DO NOT SCALE THIS DRAWING. ANY AMBIGUITIES, OMISSIONS AND ERRORS ON DRAWINGS SHALL BE BROUGHT TO THE ENGINEERS ATTENTION IMMEDIATELY. ALL DIMENSIONS MUST BE CHECKED / VERIFIED ON SITE.
- ALL DIMENSIONS ARE IN METRES UNLESS NOTED OTHERWISE.

P01	STAGE 3 ISSUE	22/11/24	ATL	AR
Rev:	Description:	Date:	By:	Chkd:
Curtins Merchant Exchange, 17-19 Whitworth Street West, Manchester, M1 5WG 0161 236 2394 manchester@curtins.com www.curtins.com Civils & Structures • Transport Planning • Environmental • Infrastructure • Geotechnical • Conservation & Heritage • Principal Designer Birmingham • Bristol • Cambridge • Cardiff • Douglas • Dublin • Edinburgh • Glasgow • Kendal • Leeds • Liverpool • London • Manchester • Nottingham				
Status: STAGE 3				
Project: NMGH WP06				
Dwg Title: WP06 SITE SECTIONS SHEET 2				
Drawn By ATL	Designed By ATL	Checked By AR		
Date 22/11/24		Scales @ A1 AS SHOWN		
Project No - Originator - Function - Spatial - Form - Discipline - Number				Revision P01
NMGH - CUR-WP6-XX - D - C - 95103				P01

\\ms-b-11\Projects\075001 - 0760007\9505 T01 - NMGH Enabling Works 2023\54 - WPG Relocation of Sub 1004\Production\A Models Drawings\CAD\951