


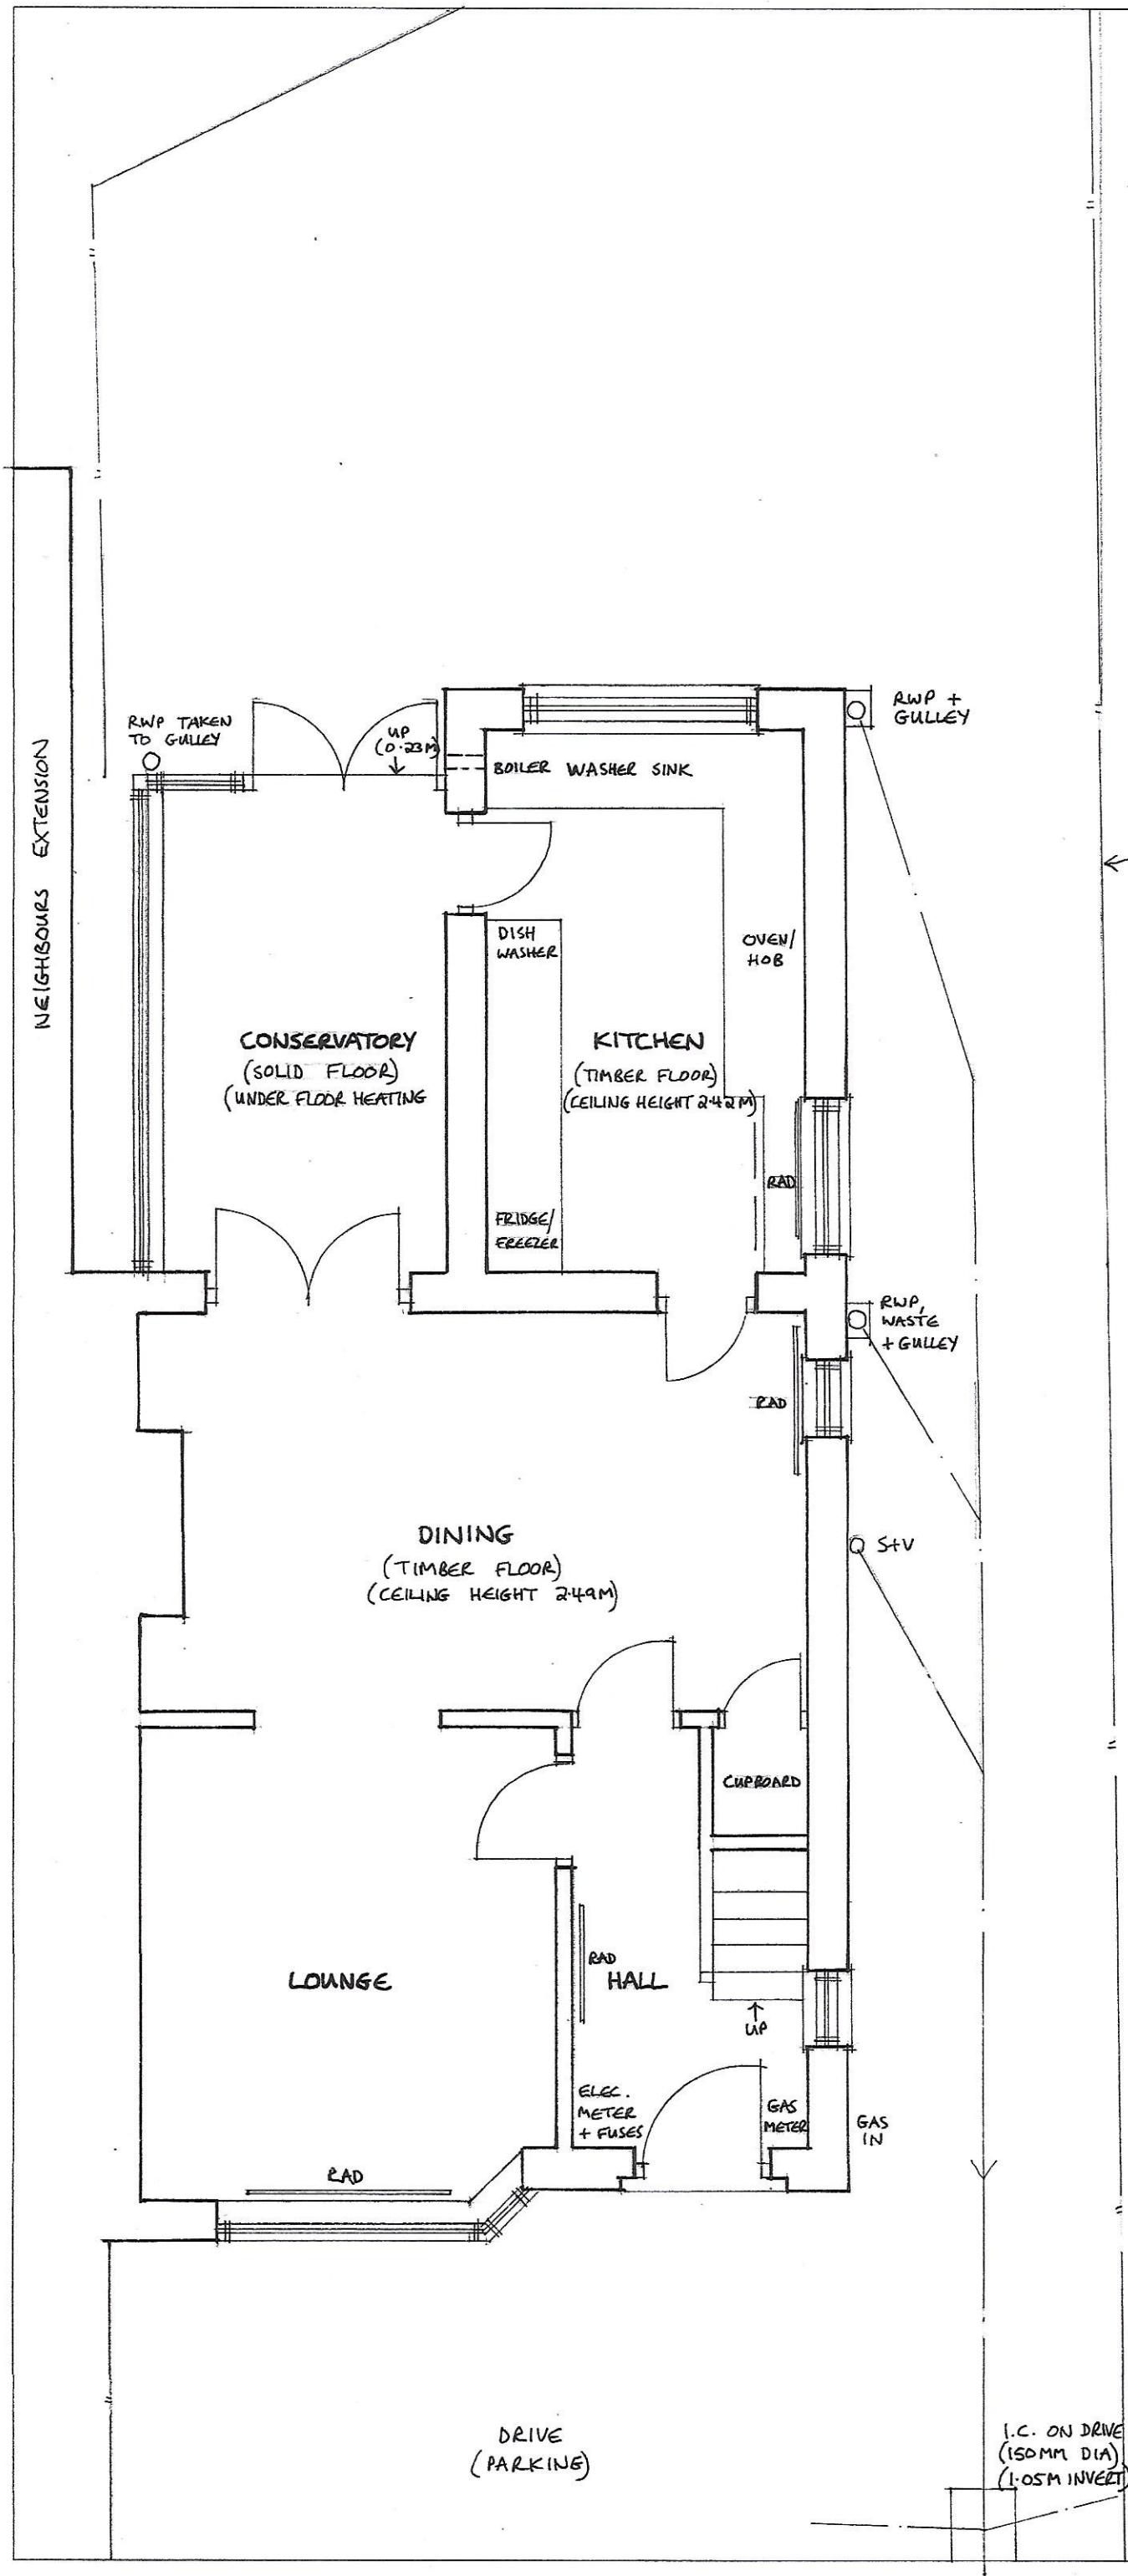

BOUNDARY FENCE

EXISTING GROUND FLOOR

Address: 3 MORESBY DRIVE DIDSBURY M20 5GL			
Client:	H. FANTHORPE		
Drg No:	492 / 1		
Date:	16.3.25	Scale:	1:50 @ A3

CLAY
Architectural Designs

M. 07792 527 531
T. 01909 566 000

Grove House, Lidsters Lane,
South Anston, Sheffield S25 5BB

james@clayarchitecturaldesigns.co.uk
clayarchitecturaldesigns.co.uk

This drawing is copyright. Contractors must check all dimensions on site and report any discrepancies immediately to Clay Architectural Designs Ltd.
Registered in England and Wales No. 11197235