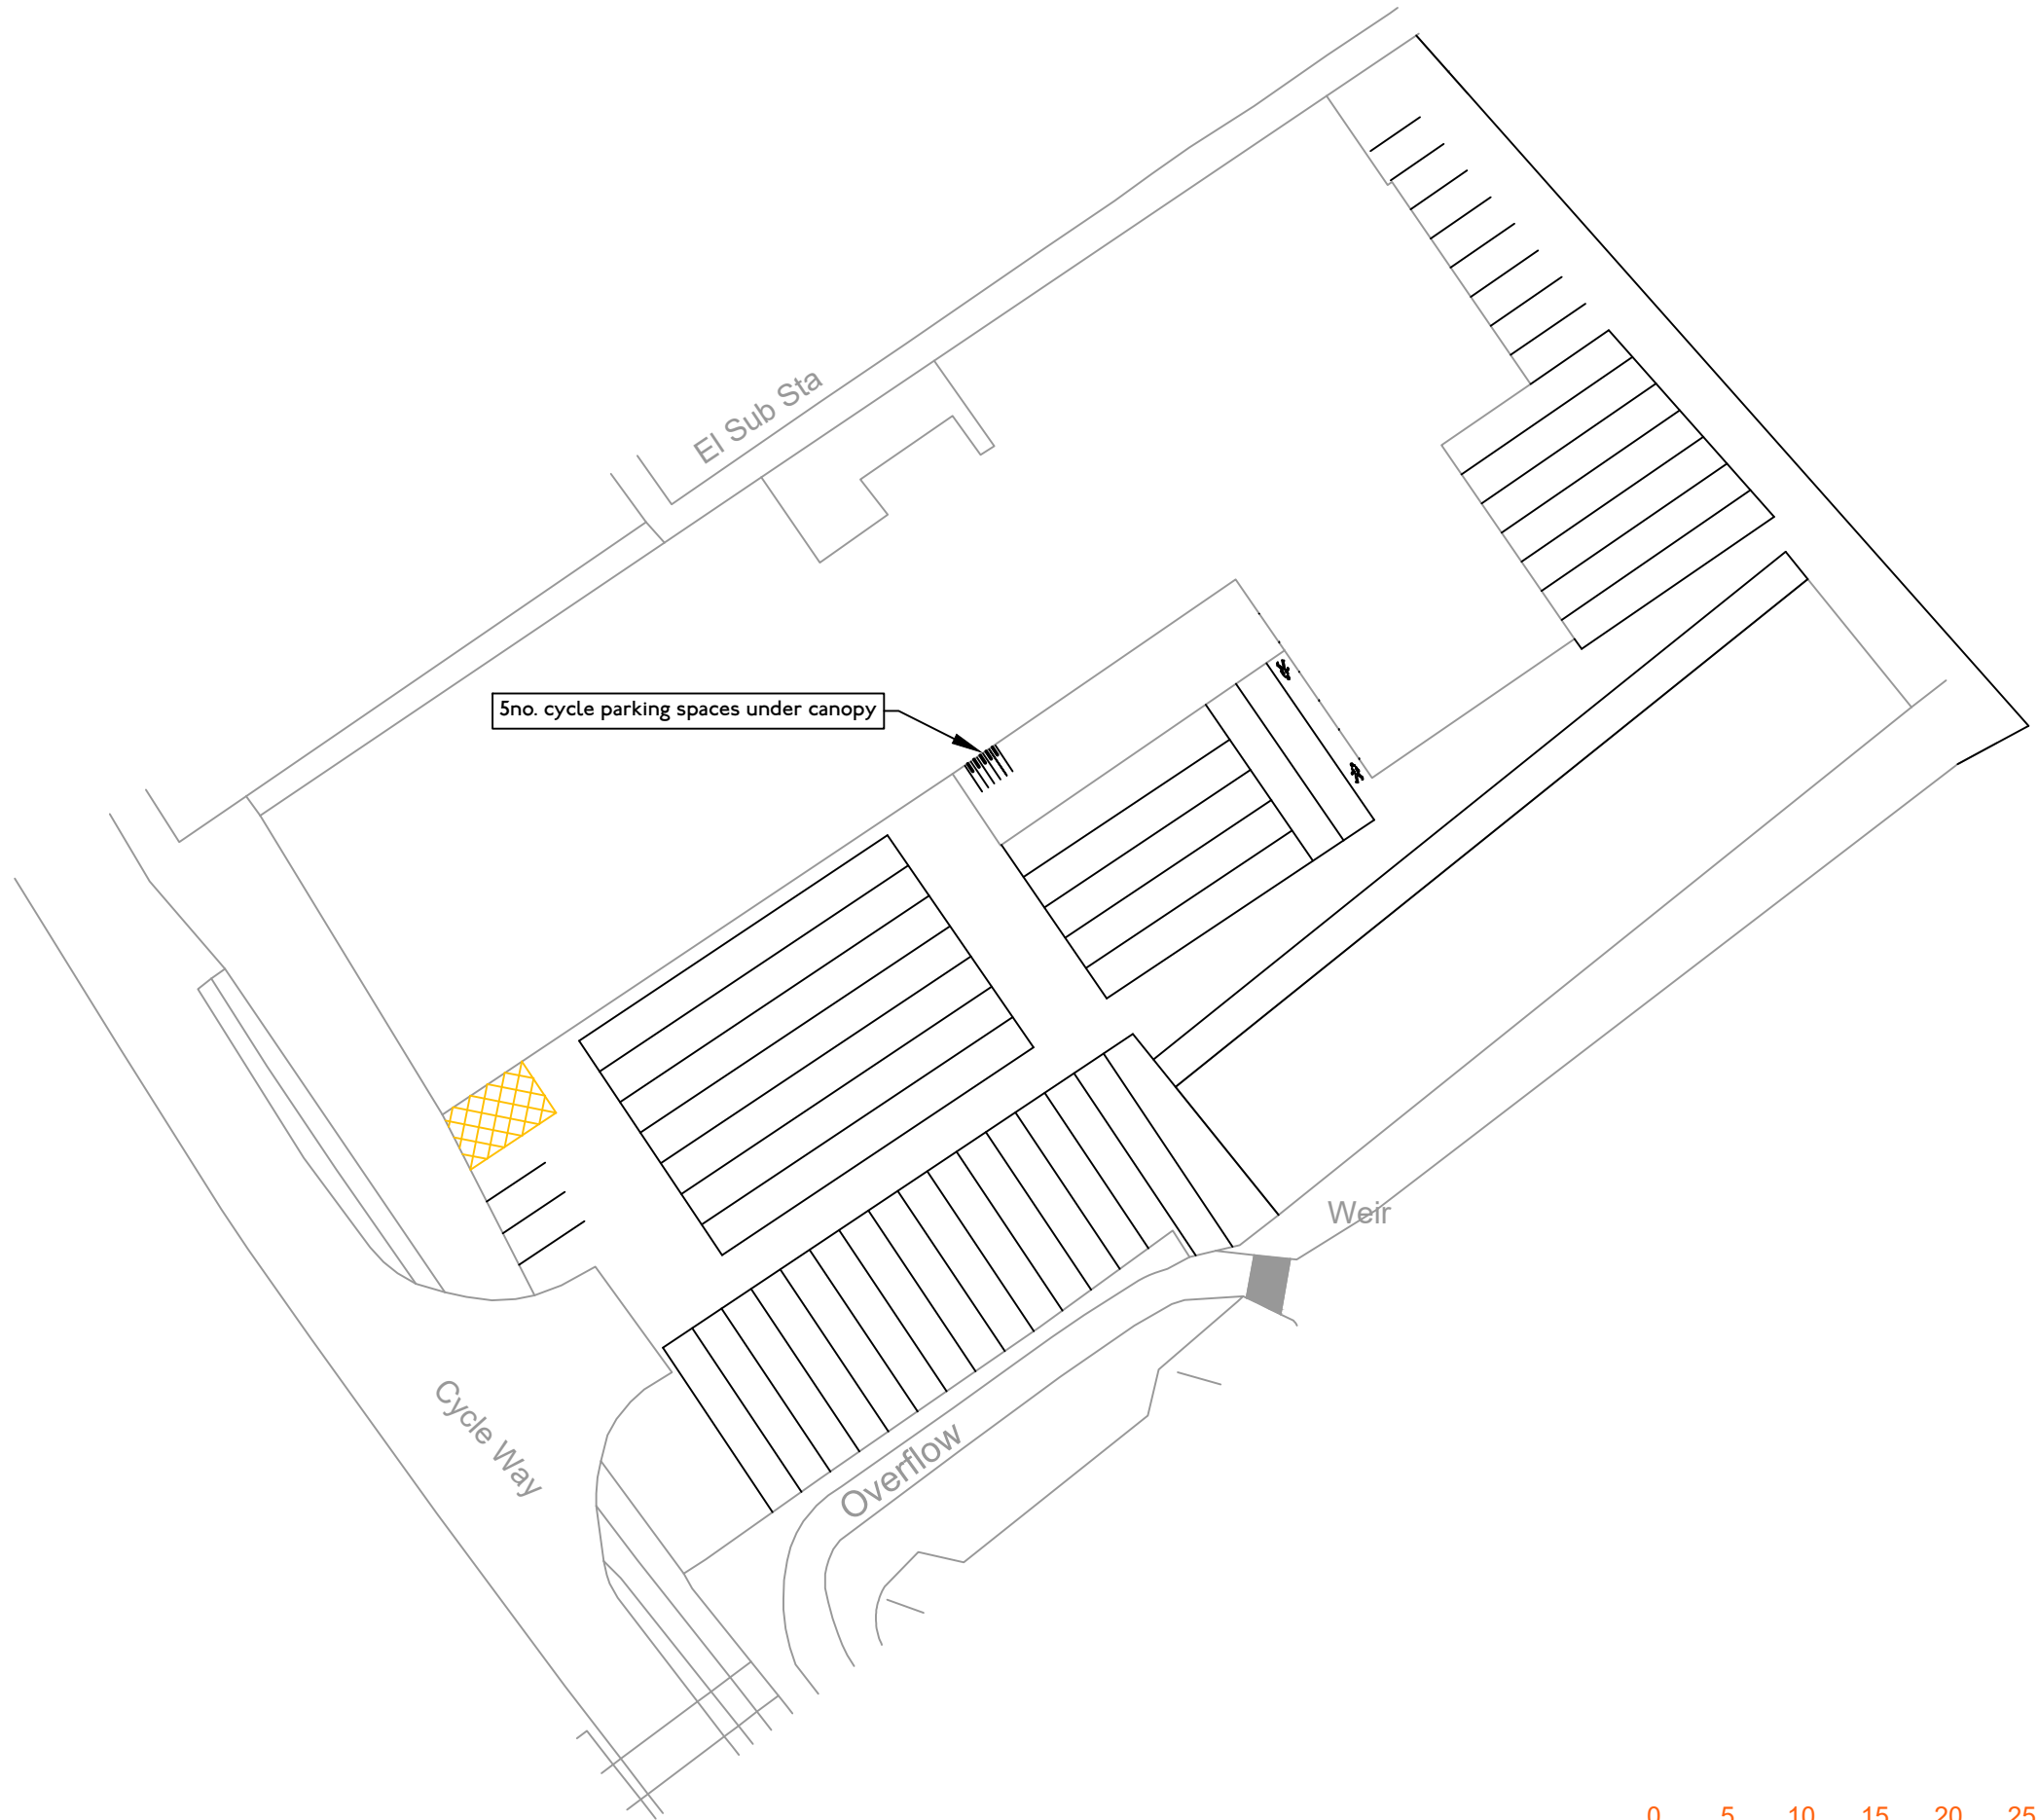


t 0161 464 9495
e info@modetransport.co.uk
w www.modetransport.co.uk

- notes:
1. this drawing is to be read in conjunction with all other relevant drawings, any discrepancies, errors or omissions to be brought to the attention of overseeing organisation.
 2. all dimensions to be checked before commencement of work on site.
 3. all dimensions in metres unless otherwise stated.
 4. the design is subject to approval of manchester city council.
 5. drawing based on os base mapping.

issue/revision		
i/r	date	issued description

client: premier parking ltd
project: premier parking, hulme hall lane
project number: J328596
scale: 1:500@A3
drawing title:
current car parking layout
drawing number:
J32-8596-PS-001