
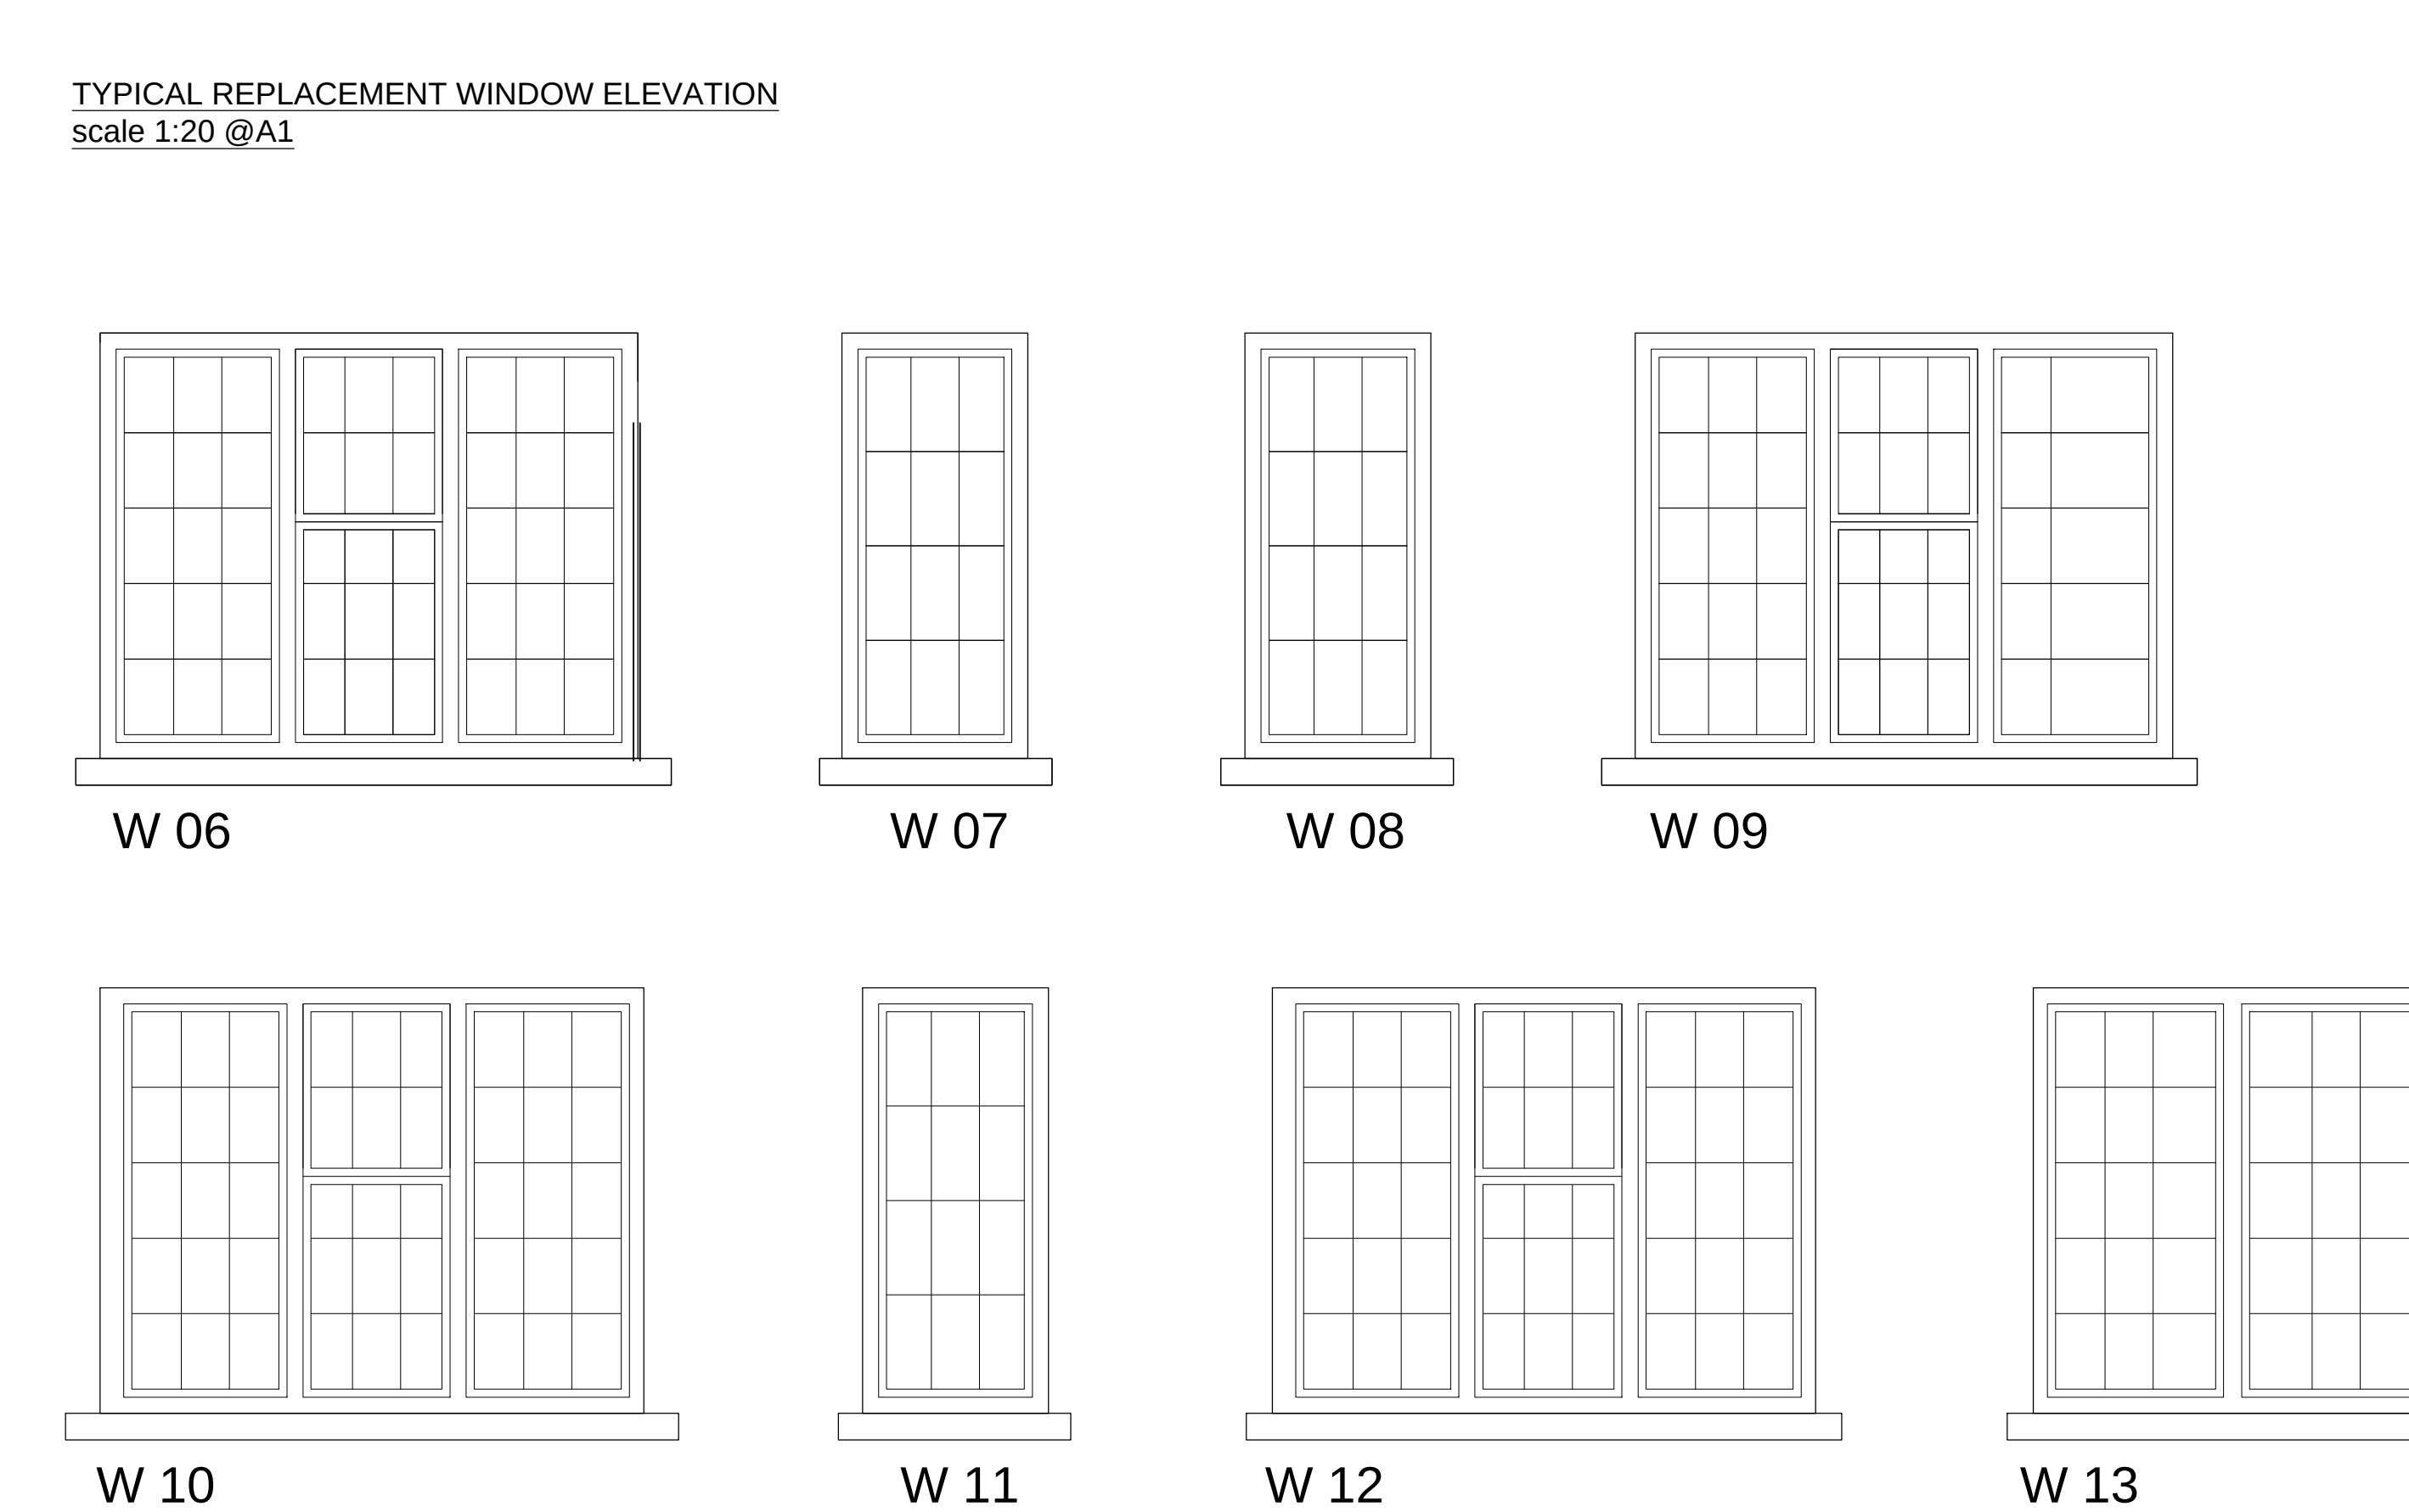
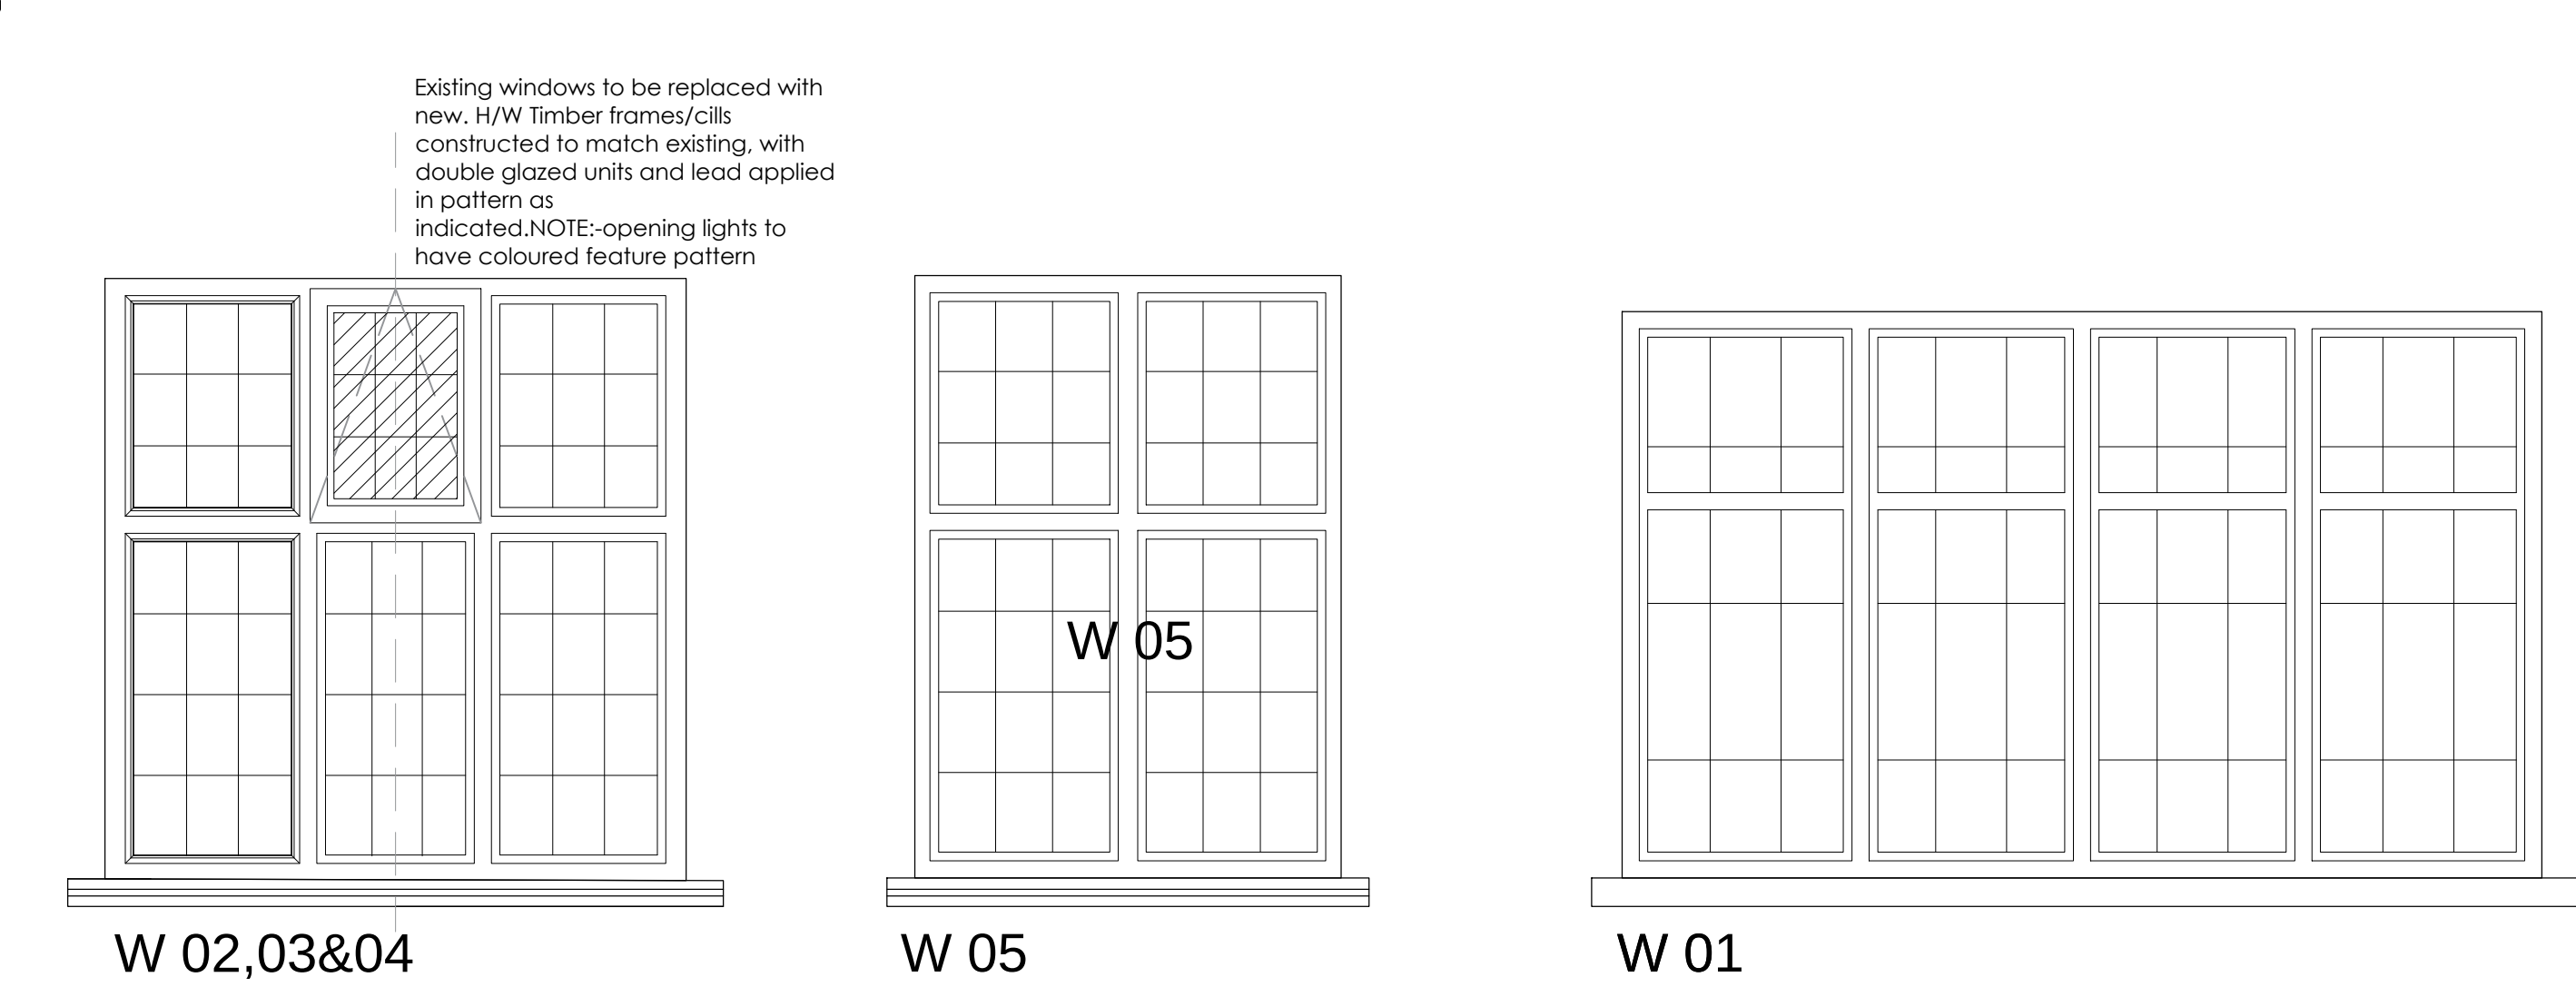
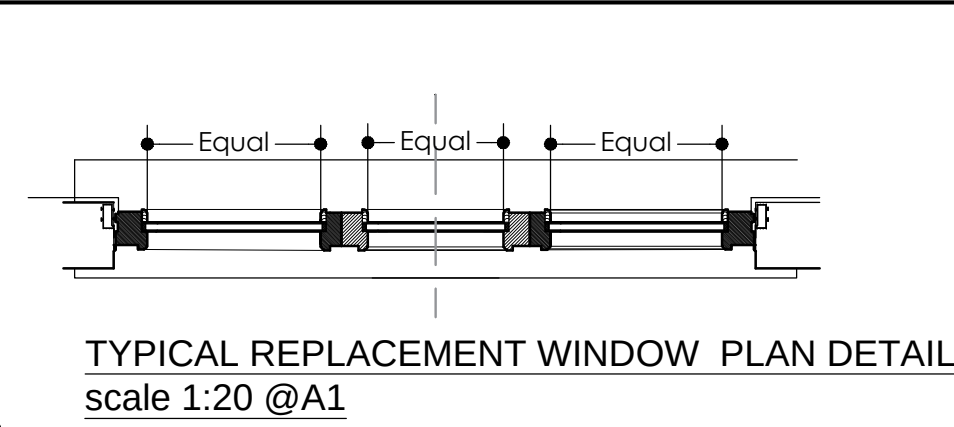


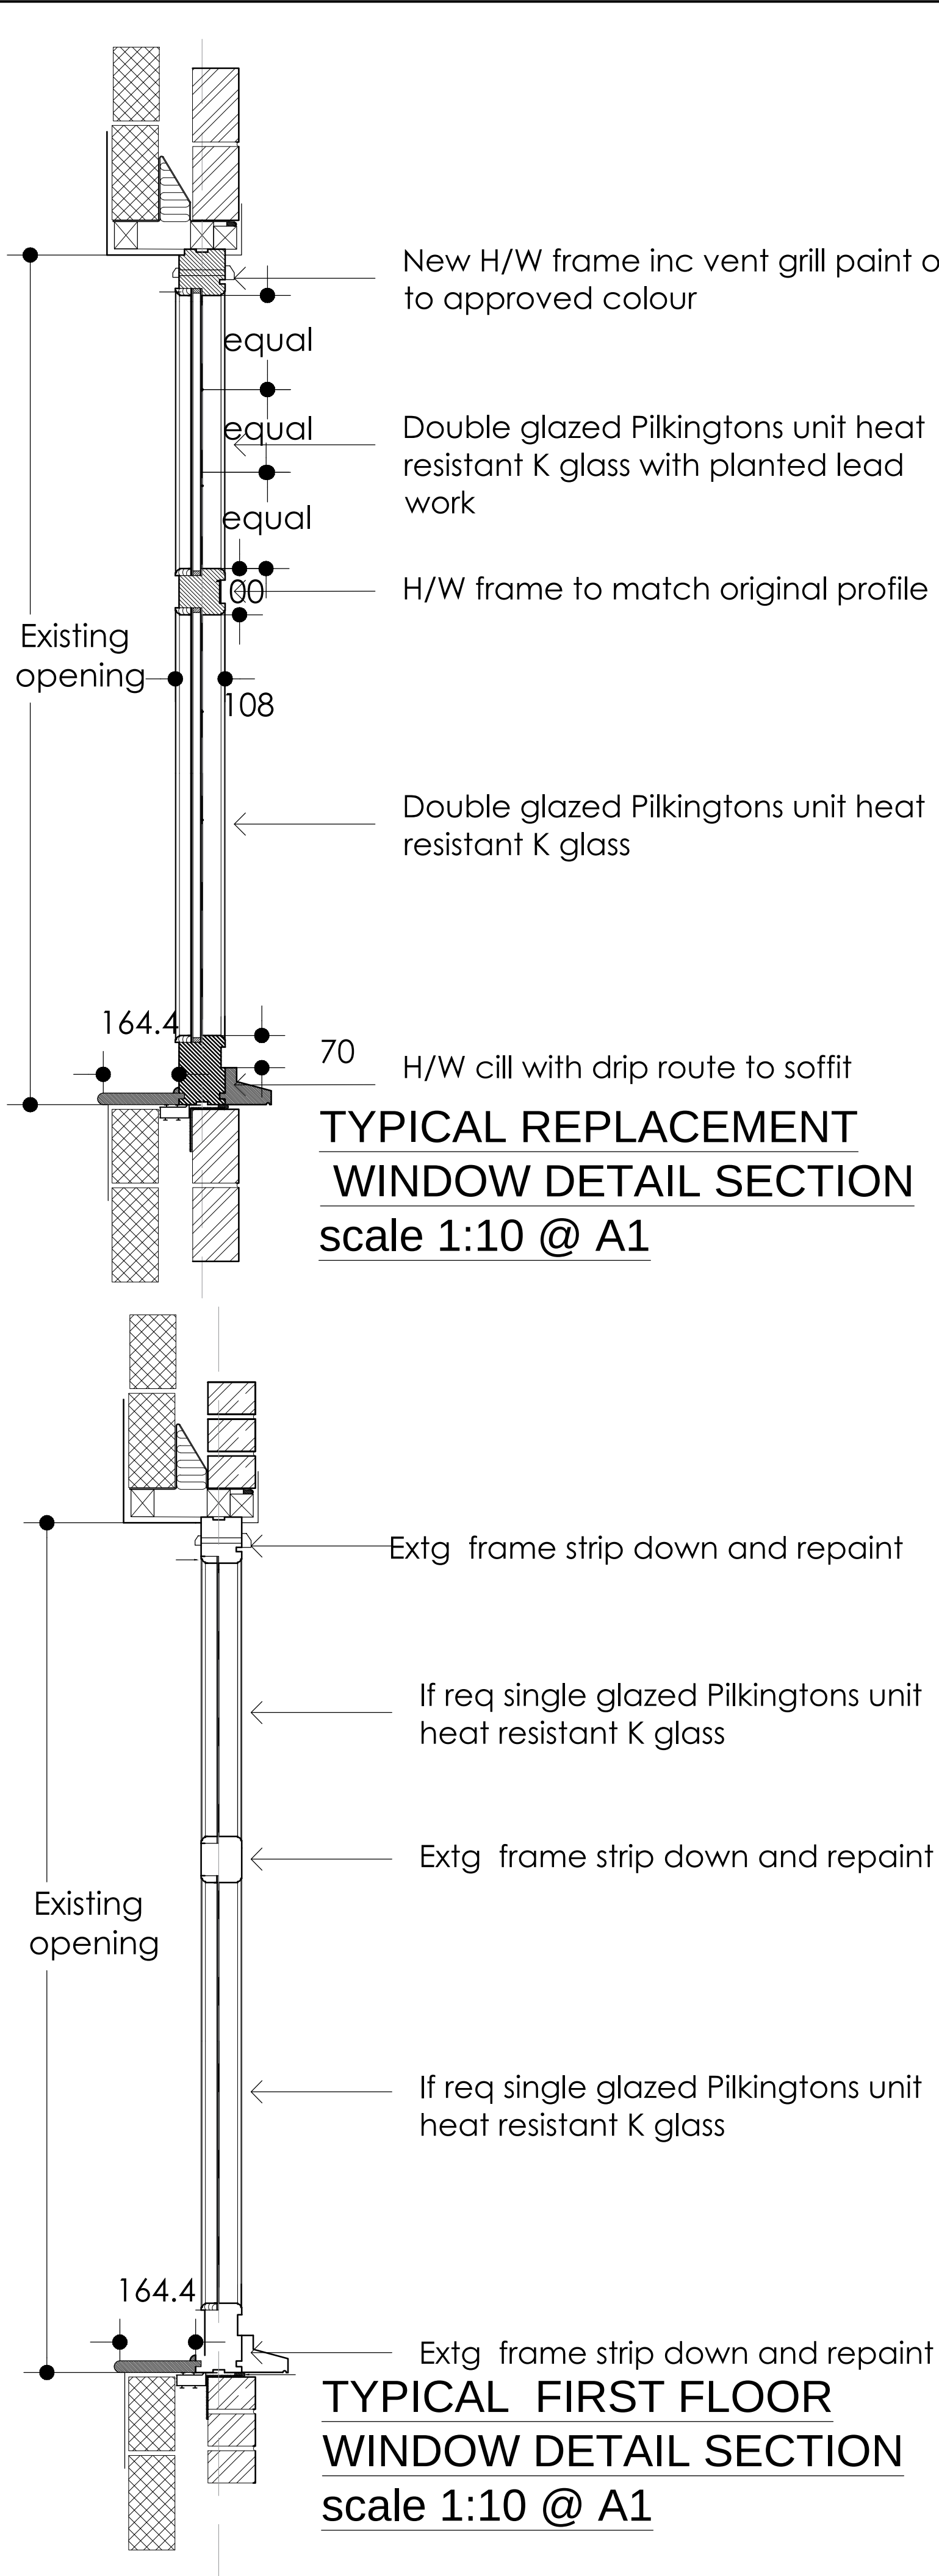

FIRST FLOOR EXISTING WINDOW REPAIR SCHEDULE		
WINDOW	SIZE	NOTES :-
WINDOW, 06	TO FIT EXTG OPENING	FIX OPENING LIGHTS SHUT AND REMOVE CASEMENT LOCKS,REPAIR PUTTY TO MATCH EXTG AND REPLACE DAMAGED GLASS TO TOP LHS PANEL
WINDOW, 07	TO FIT EXTG OPENING	FIX OPENING LIGHTS SHUT AND REMOVE CASEMENT LOCKS,REPAIR PUTTY TO MATCH EXTG AND REPLACE DAMAGED GLASS TO CENTRAL TOP PANEL
WINDOW, 08	TO FIT EXTG OPENING	FIX OPENING LIGHTS SHUT AND REMOVE CASEMENT LOCKS,REPAIR PUTTY TO MATCH EXTG AND MAKE GOOD TO CENTRAL FRAME
WINDOW, 09	TO FIT EXTG OPENING	FIX OPENING LIGHTS SHUT AND REMOVE CASEMENT LOCKS,REPAIR PUTTY TO MATCH EXTG AND REPACE DAMGED GLASS TO BOTTOM CENTRAL PANEL
WINDOW, 10	TO FIT EXTG OPENING	FIX OPENING LIGHTS SHUT AND REMOVE CASEMENT LOCKS,REPAIR PUTTY TO MATCH EXTG AND MAKE GOOD TO LHS FRAME
WINDOW, 11	TO FIT EXTG OPENING	FIX OPENING LIGHTS SHUT AND REMOVE CASEMENT LOCKS,REPAIR PUTTY TO MATCH EXTG AND MAKE GOOD TO CENTRAL FRAME
WINDOW, 12	TO FIT EXTG OPENING	FIX OPENING LIGHTS SHUT AND REMOVE CASEMENT LOCKS,REPAIR PUTTY TO MATCH EXTG AND REPLACE DAMAGED GLASS TO LHS LOWER PANEL
WINDOW, 13	TO FIT EXTG OPENING	FIX OPENING LIGHTS SHUT AND REMOVE CASEMENT LOCKS,REPAIR PUTTY TO MATCH EXTG AND MAKE GOOD TO HEAD FRAME REPLACE DAMAGED GLASS TOP RHS PANEL AND MIDDLE LOWER PANEL


GROUND FLOOR REPLACEMENT WINDOW SCHEDULE		
WINDOW	SIZE	NOTES :-
WINDOW, 01	TO FIT EXTG OPENING	NO OPENING LIGHTS REQUIRED
WINDOW, 02	TO FIT EXTG OPENING	CENTRAL OPENING LIGHTS REQUIRED WITH LOCKS AND STAYS
WINDOW, 03	TO FIT EXTG OPENING	CENTRAL OPENING LIGHTS REQUIRED WITH LOCKS AND STAYS
WINDOW, 04	TO FIT EXTG OPENING	CENTRAL OPENING LIGHTS REQUIRED WITH LOCKS AND STAYS
WINDOW, 05	TO FIT EXTG OPENING	NO OPENING LIGHTS REQUIRED

NOTES

The designs and details on this drawing are copyright and must not be reproduced without the written permission of the designer.

Contractors are to check all sizes and dimensions before setting out any site or shop work. Any errors or discrepancy to be reported to the designer.

REVISIONS	DATE
REV- A AMENDED NOTES	25/01/25 JAA
REV- B KEY AMENDED FOR DETAILS	31/01/25 JAA

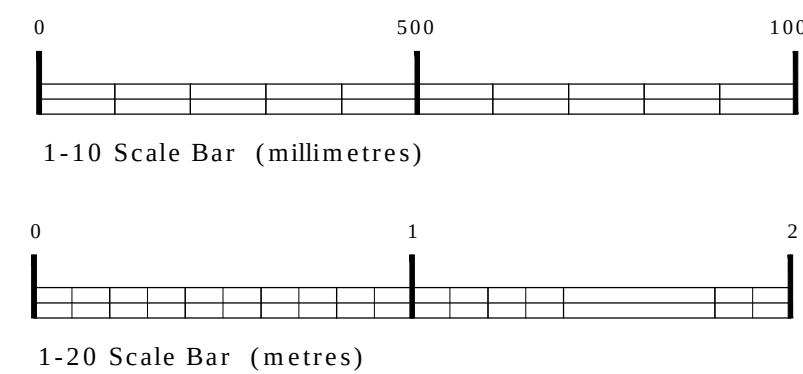

PLANNING

DRAWING DESCRIPTION

FEATURE DETAILS 5-5

JOB TITLE

THE SHAMROCK
17 BENGAL STREET
MANCHESTER

CLIENT

JOSEPH HOLTS

DRAWN BY	MB/JAA	SCALE	1:10/1:20 @ A1
DATE	DEC 2024	DRAWING NO.	2021 - 226
CHECKED		REVISION	B

John Dixon & Associates Ltd,
Unit 211
Chambers Business Centre,
Chapel Road,
Oldham,
OLB 4QQ.
TEL : 0161 682 0964
FAX : 0161 683 4106
E-MAIL : info@johndixon.co.uk
WEB : www.johndixon.co.uk

jda
architecture
interior design
project management