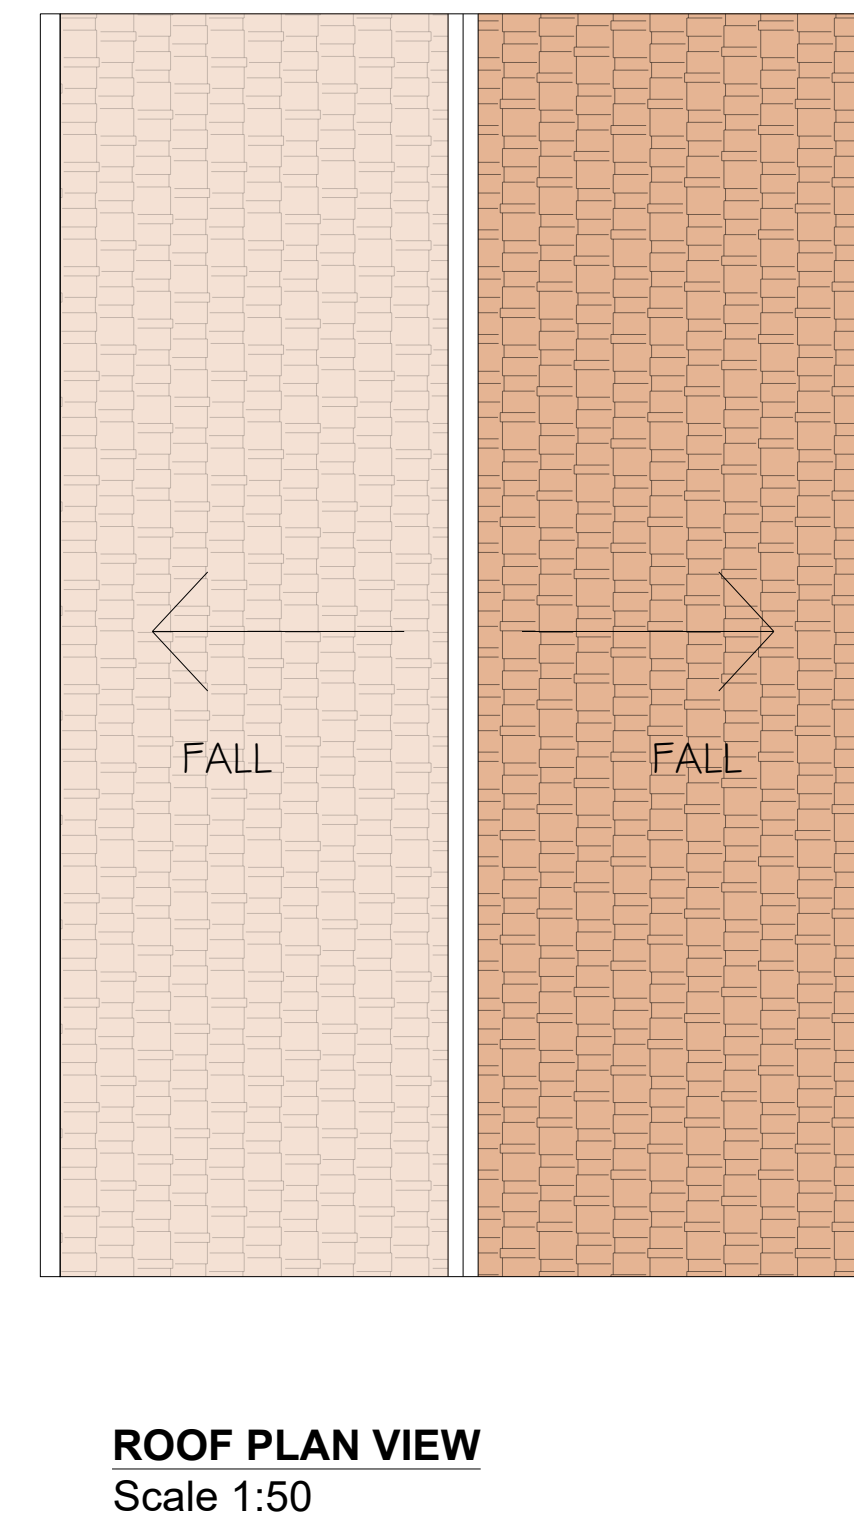
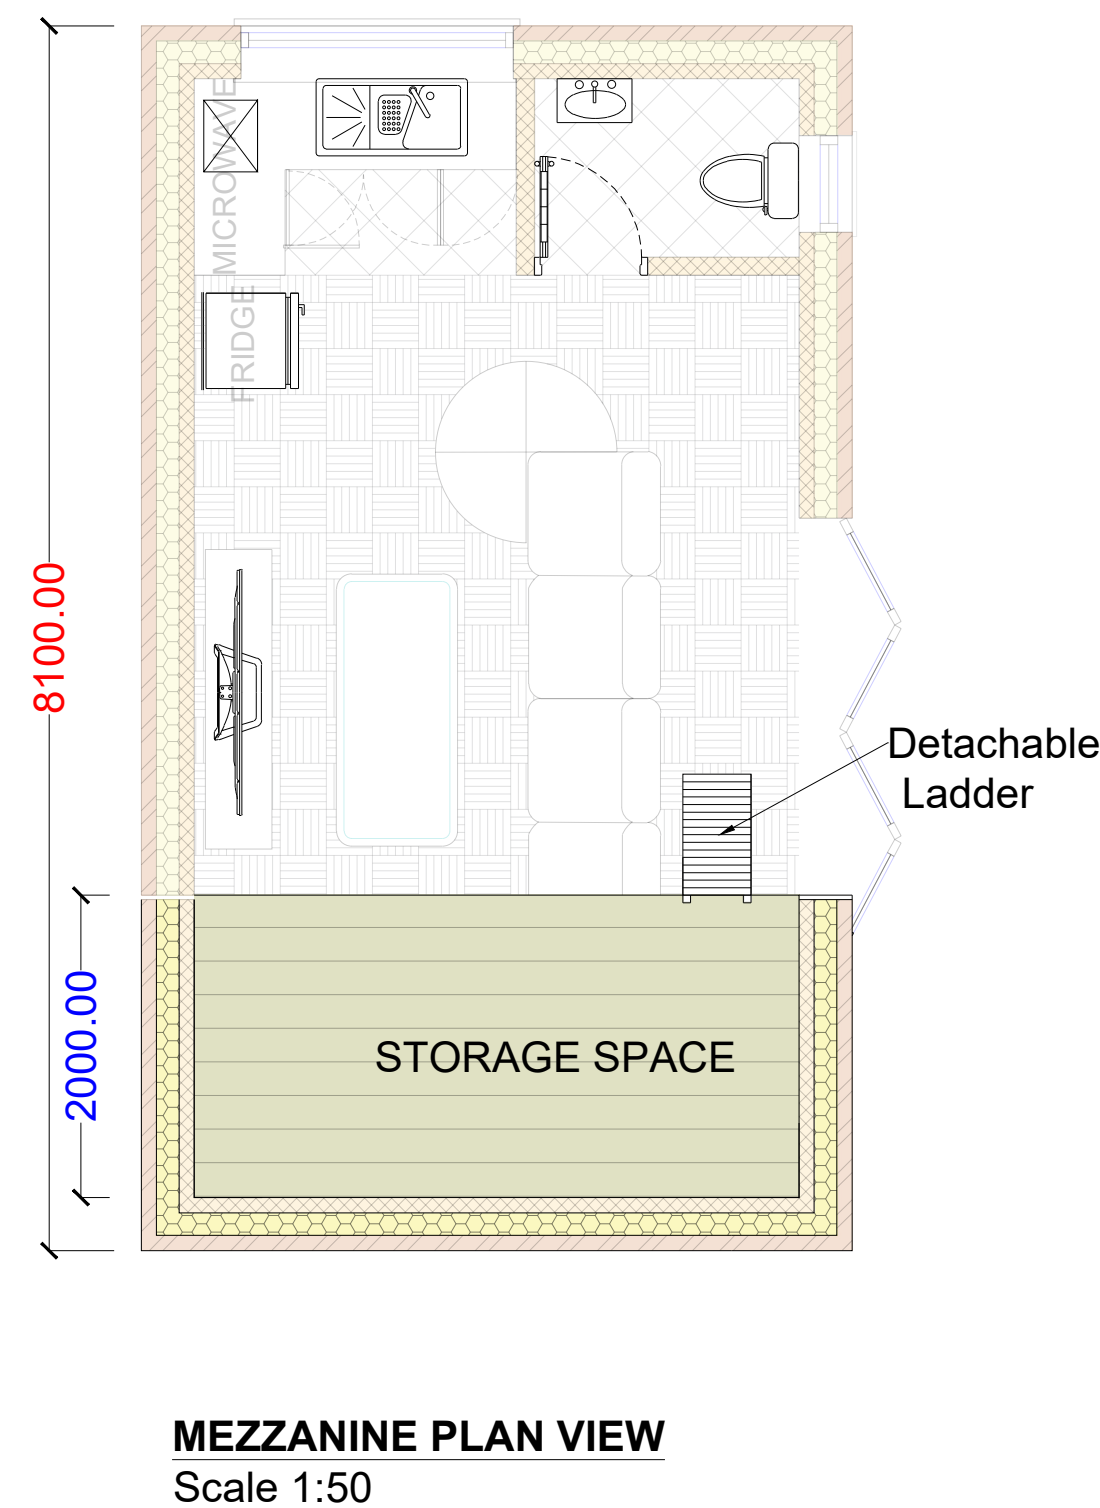
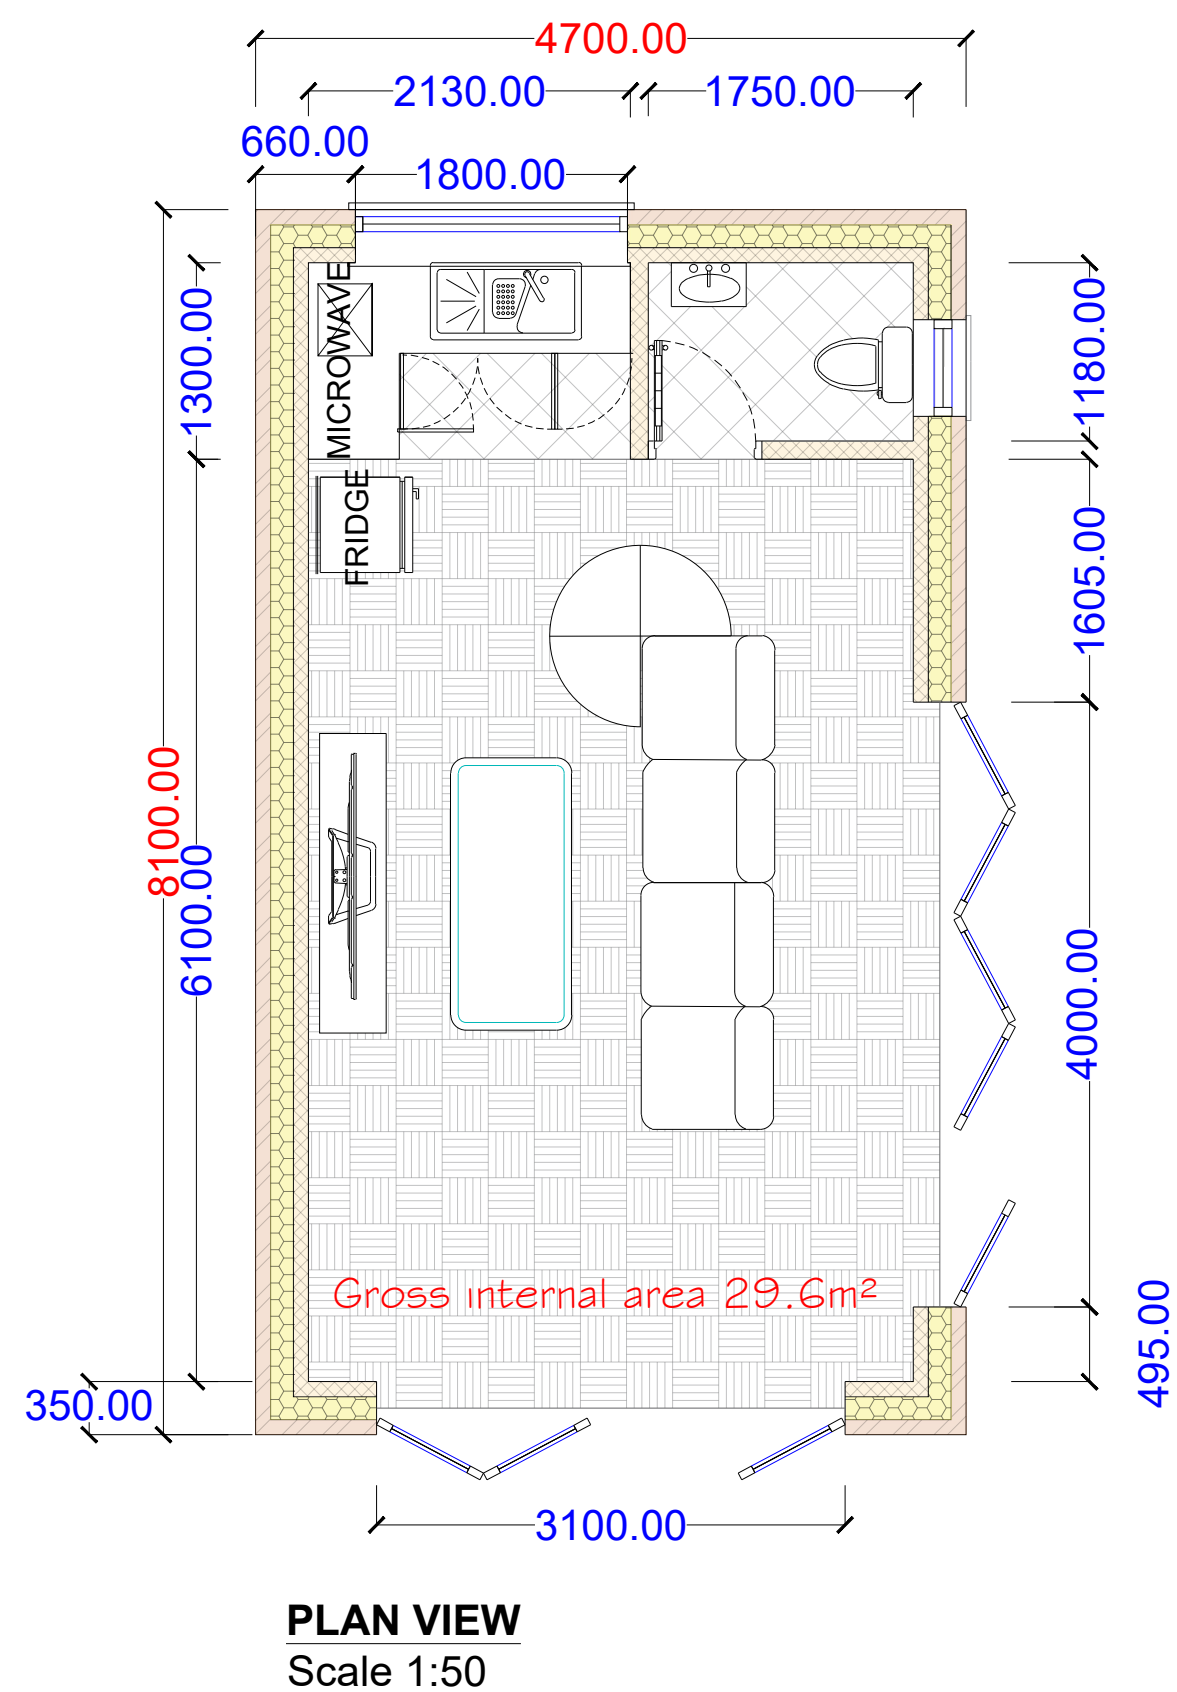
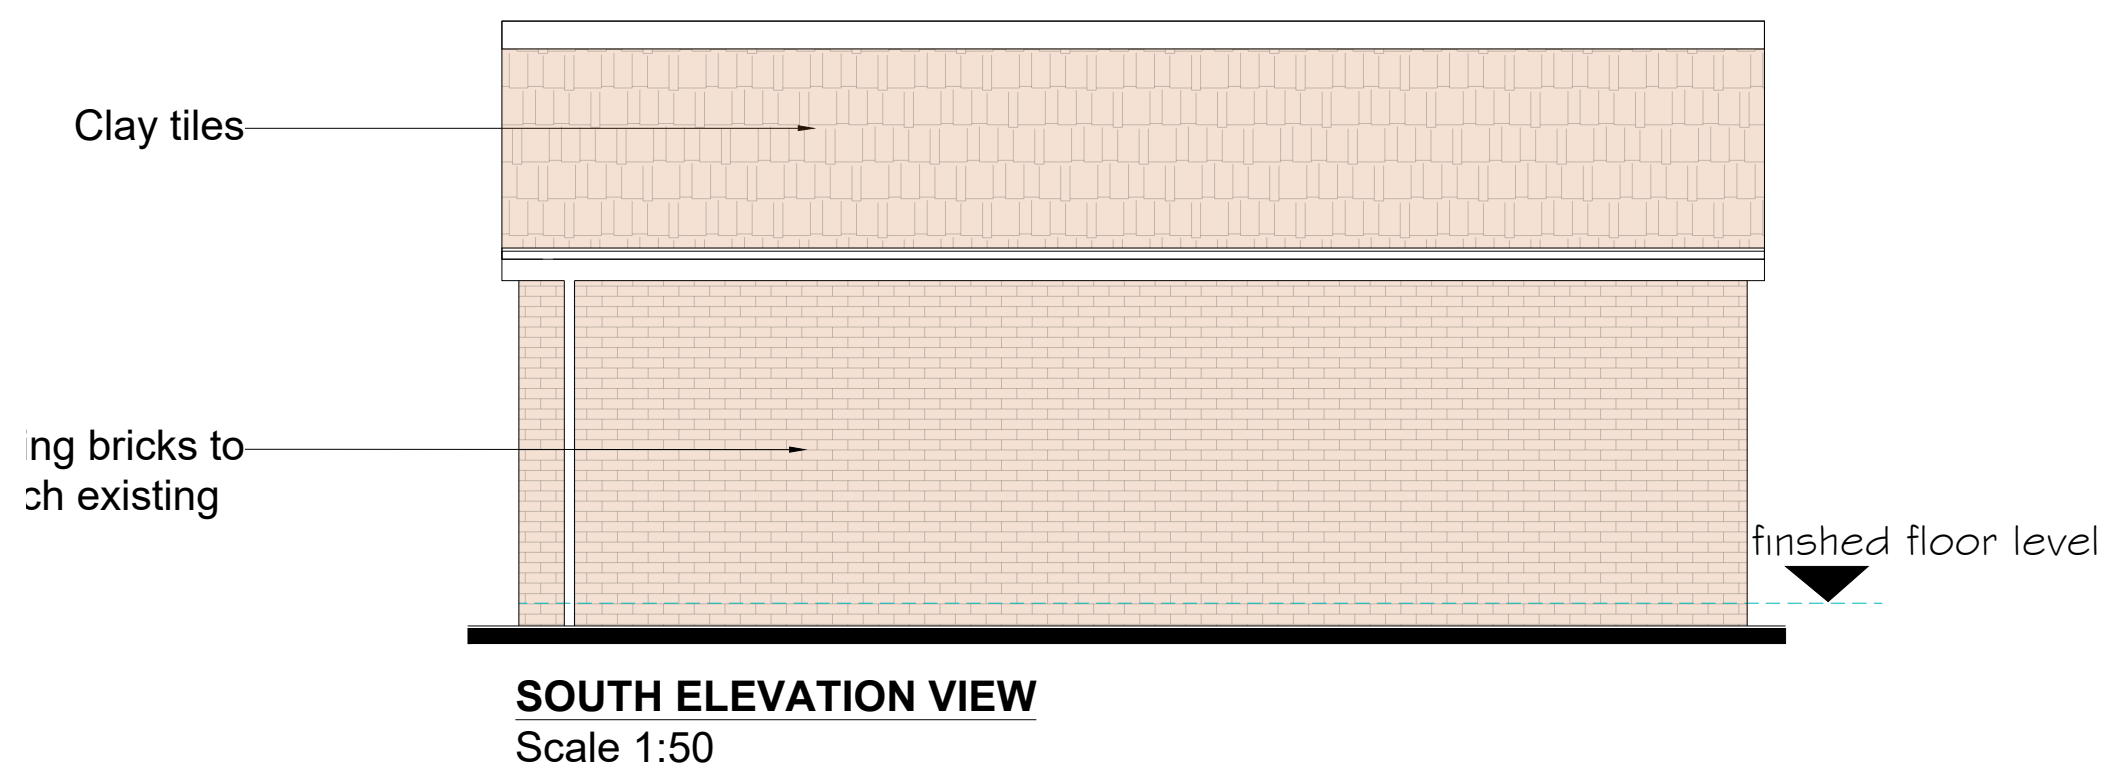
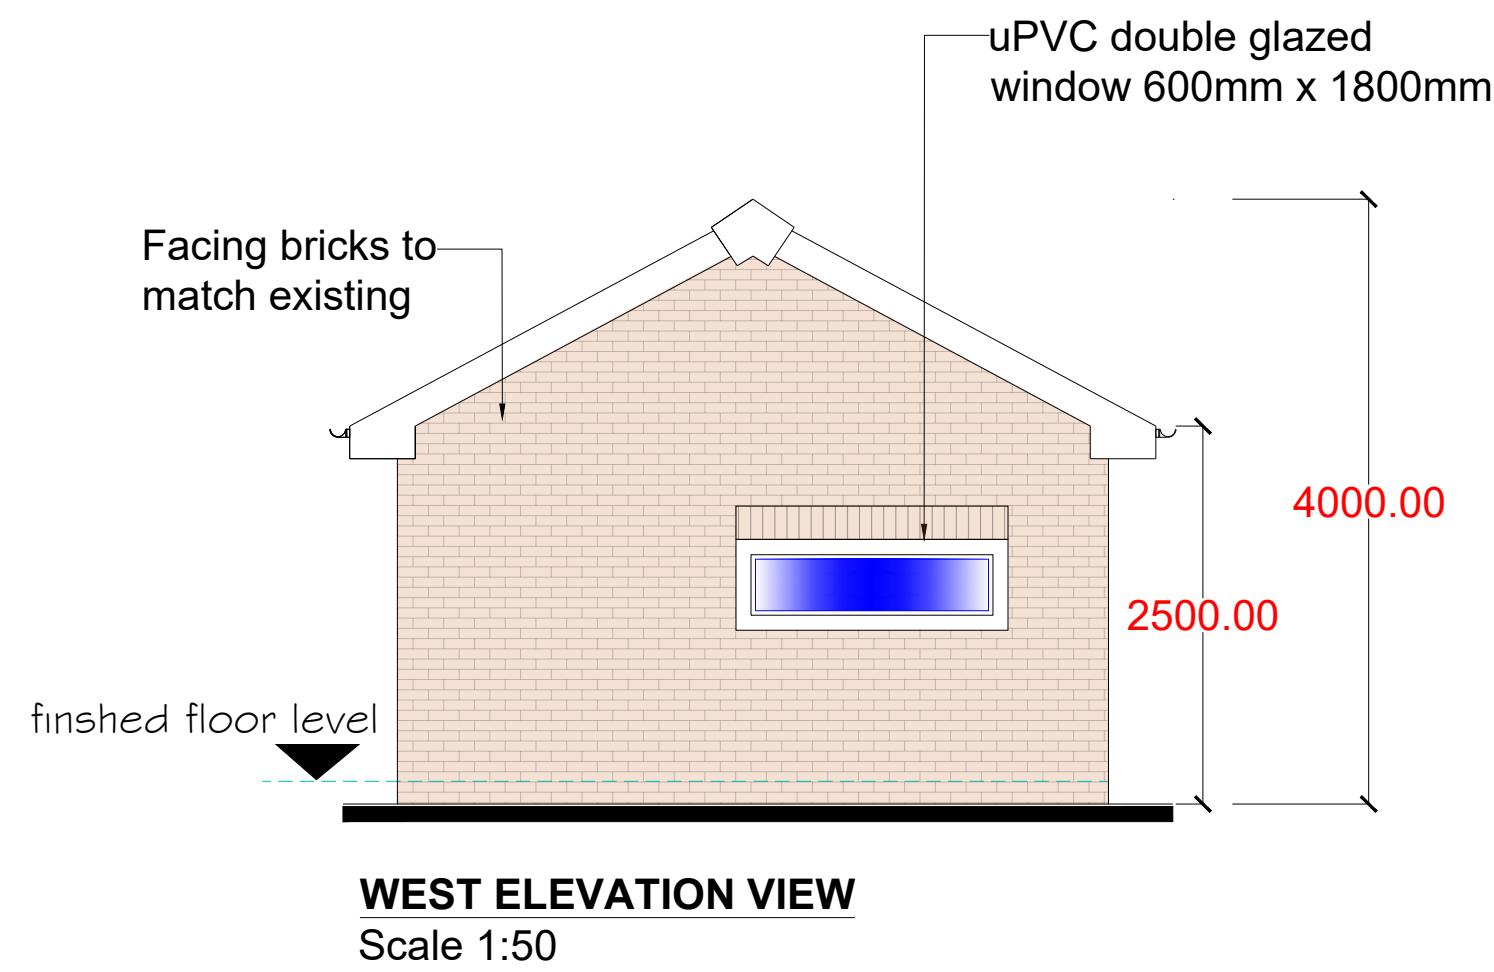
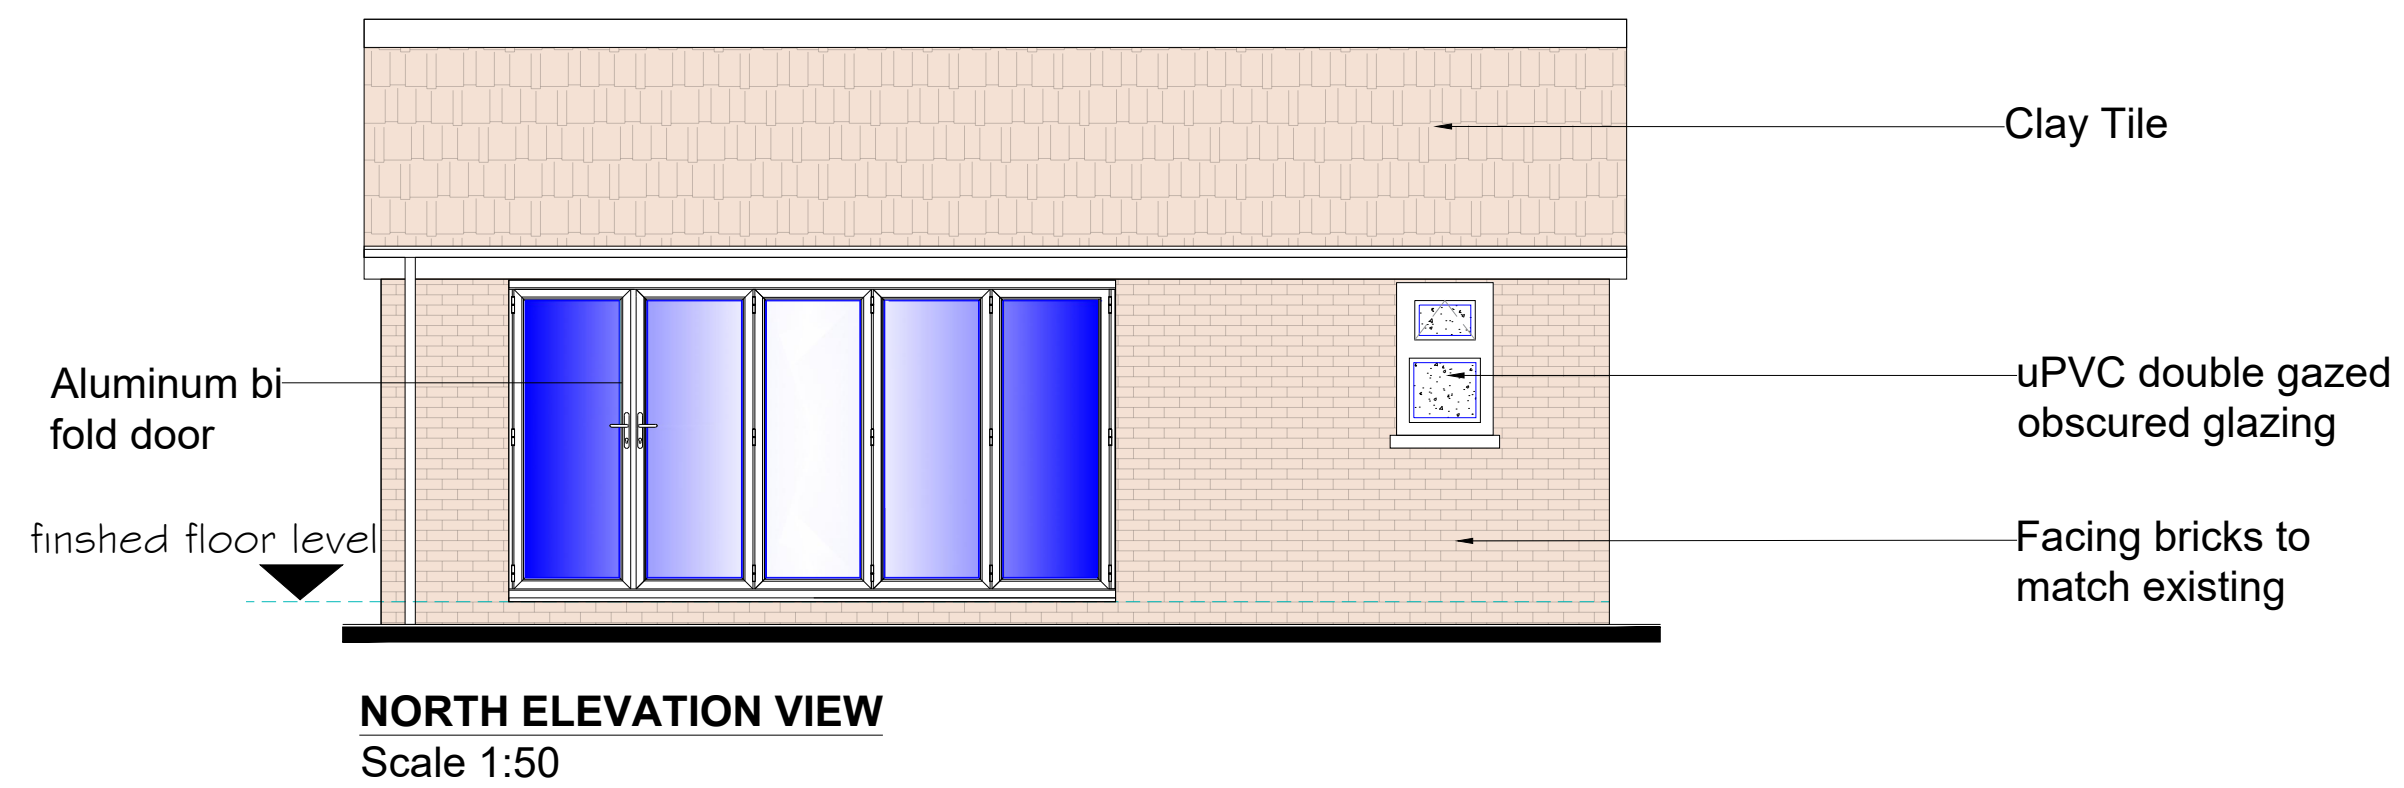
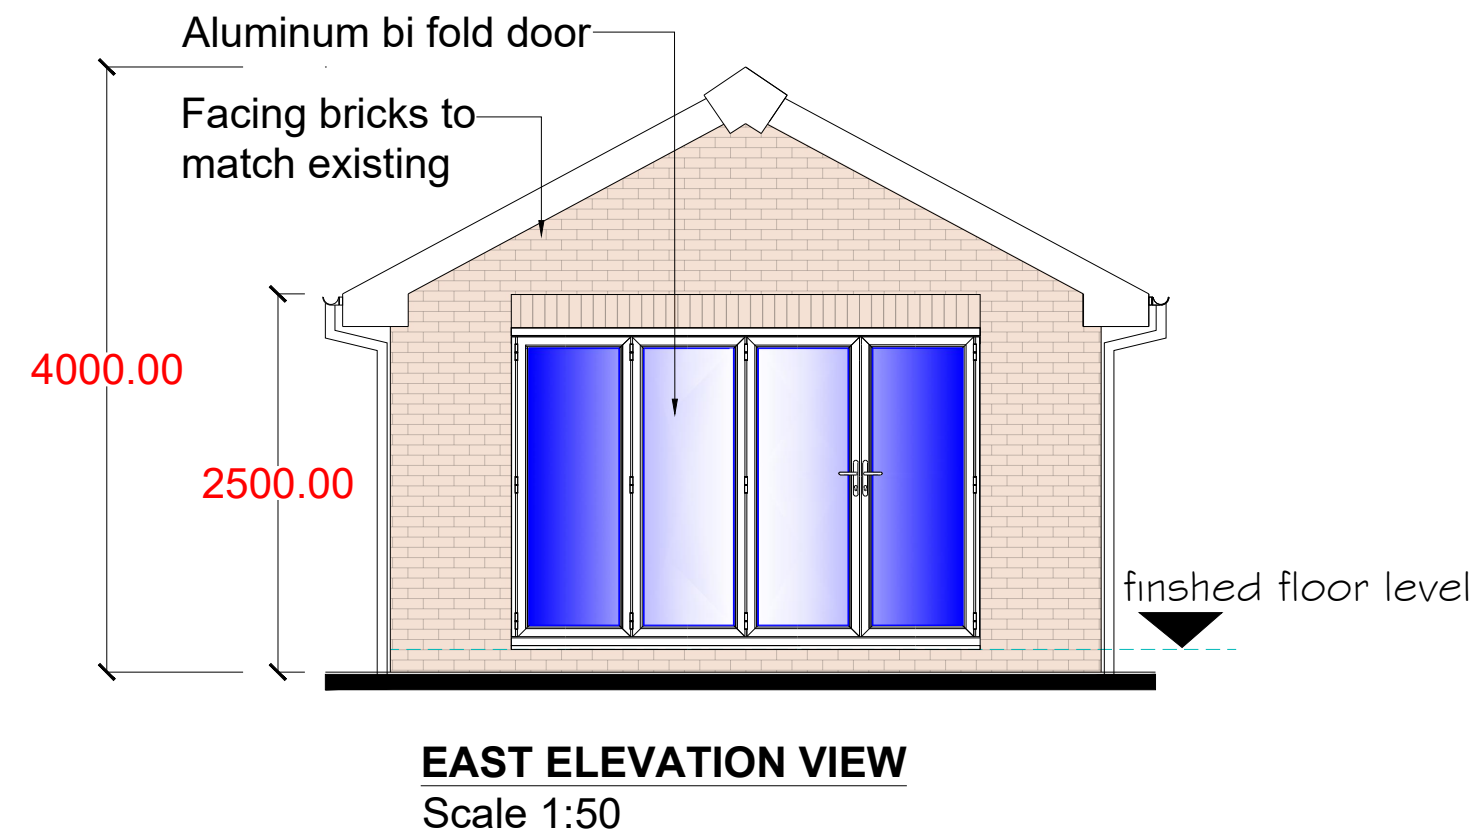


GENERAL NOTES

1. The contractor must check the site and the approved drawings before commencing the works and must take any working measurements as necessary and any discrepancy must be reported to the client.
2. Work shall comply with any current relevant BS/codes of practices and confirm to the Building Regulations including the latest amendment. The contractor is responsible for setting out the works.

KEY

Boundary

PROJECT ADDRESS

24 Amherst Road
Manchester
M20 4NS

PROJECT

Erection of outbuilding

DRAWING No.

PP171-1/23B

SCALE

1:50

REVISION	DATE

DATE 16/01/25 STATUS Planning

DRAWN BY

AT

PAPER SIZE

A1

AT A. Design
12 Hastings Gardens
Stockport
SK5 8BF
ata_design@hotmail.com
07830039347