



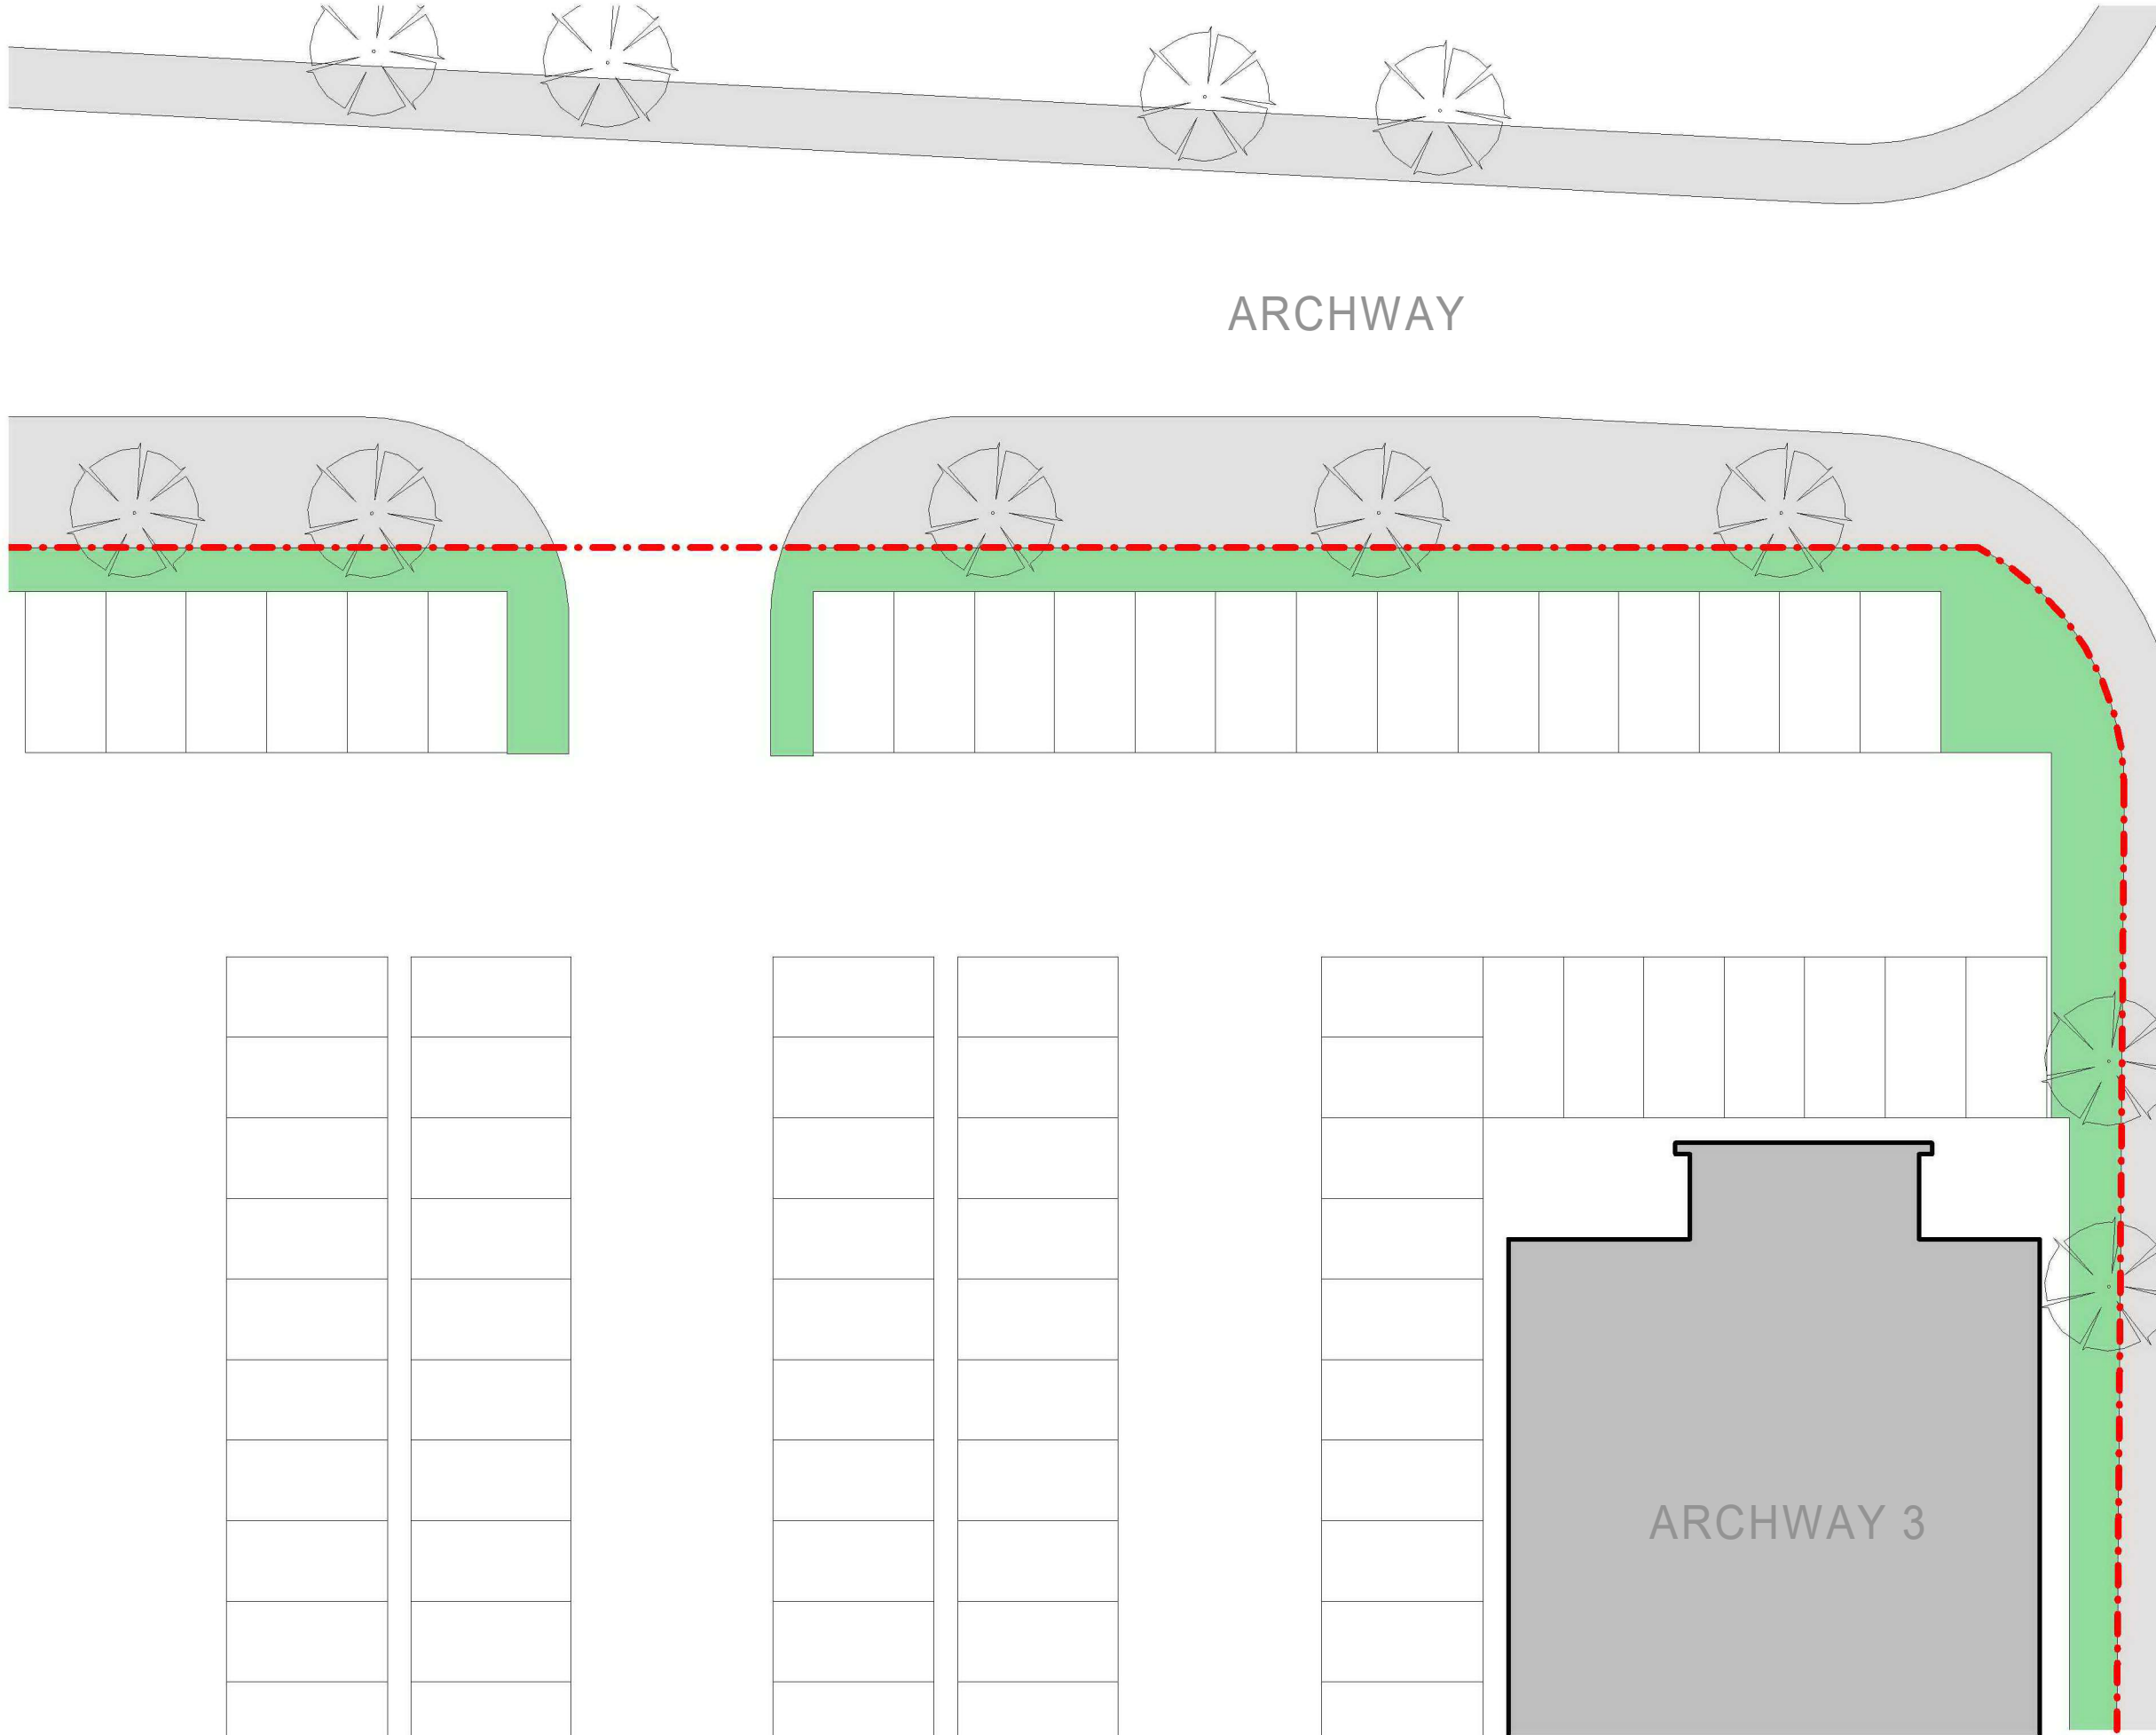

1 Planning_Site Existing
1 : 100

- GENERAL NOTES
1. ALL DIMENSIONS ARE IN MILLIMETRES UNLESS OTHERWISE STATED
 2. ALL LEVELS ARE IN METRES UNLESS OTHERWISE STATED
 3. DIMENSIONS ARE NOT TO BE SCALED FROM THE DRAWING
 4. ALL WORK TO BE CARRIED OUT IN ACCORDANCE WITH THE CURRENT EDITION OF THE BUILDING REGULATIONS (INCLUDING AMENDMENTS) AND ALL RELEVANT BRITISH STANDARDS/CODES OF PRACTICE
 5. CONTRACTOR IS RESPONSIBLE FOR THE CORRECT SETTING OUT OF THE WORKS ON SITE. ALL DIMENSIONS TO BE CHECKED PRIOR TO FABRICATION OF MATERIALS
 6. THIS DRAWING IS TO BE READ IN CONJUNCTION WITH ALL RELEVANT DRAWINGS AND SPECIFICATION

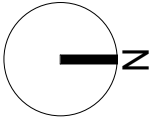

PHOENIX WAY

Rev	Description	Date



PROJECT
FASTSPACE ARCHWAY
TEMPORARY WORKSHOP

TITLE
EXISTING PLAN

STATUS P1	PURPOSE OF ISSUE PLANNING	
DRAWN BY PC	CHECKED BY JC	DATE 27/03/25
SCALE (@ A1) 1 : 100		PROJECT NUMBER FS_ARCH3
DRAWING NUMBER FS_ARCH_WS_SI-DR-A-001		REV