


VISUAL SCALE 1:100 @ A3

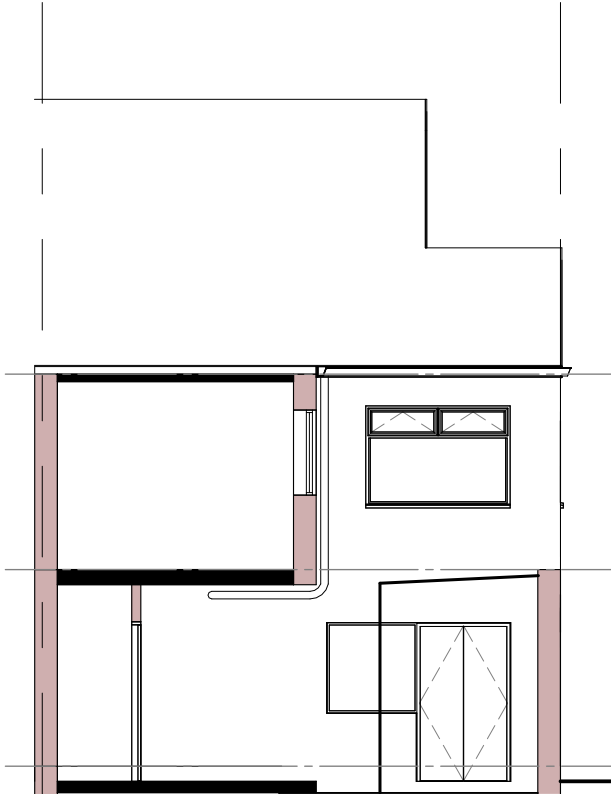

01_E-Elevation
1 : 100



02_E-Elevation
1 : 100

COPYRIGHT © ALL RIGHTS RESERVED BY VIKAS ALYAS LTD. DO NOT SCALE FROM DRAWING. DRAWING INDICATES DESIGN INTENT ONLY. REPORT ANY DISCREPANCIES TO CLIENT / VA LTD. NOT TO BE USED FOR CONSTRUCTION UNLESS STATED SO. TO BE READ IN CONJUNCTION WITH OTHER DRAWINGS OR SPECIFICATION WHERE PROVIDED.



0161 511 8479

vikas@architek.uk
916 Stockport Road, Levenshulme, Manchester, M19 3AB

No.	Description	Date
P1	Issue to Planning	16.12.2024

PROJECT	
Upgrade of existing canopy, extract and duct system	
MANCHESTER CITY COUNCIL	PURPOSE OF ISSUE Planning

ADDRESS	
1020 Stockport Rd, Manchester M19 3WN	
SHEET	Existing Elevations

CLIENT		
Mr Sohail Raza		
Date 29.11.2024	Project number 1301	Scale (@ A3) 1 : 100
Drawn by VA	DRAWING NUMBER A103	REV
Checked by VA		P1