

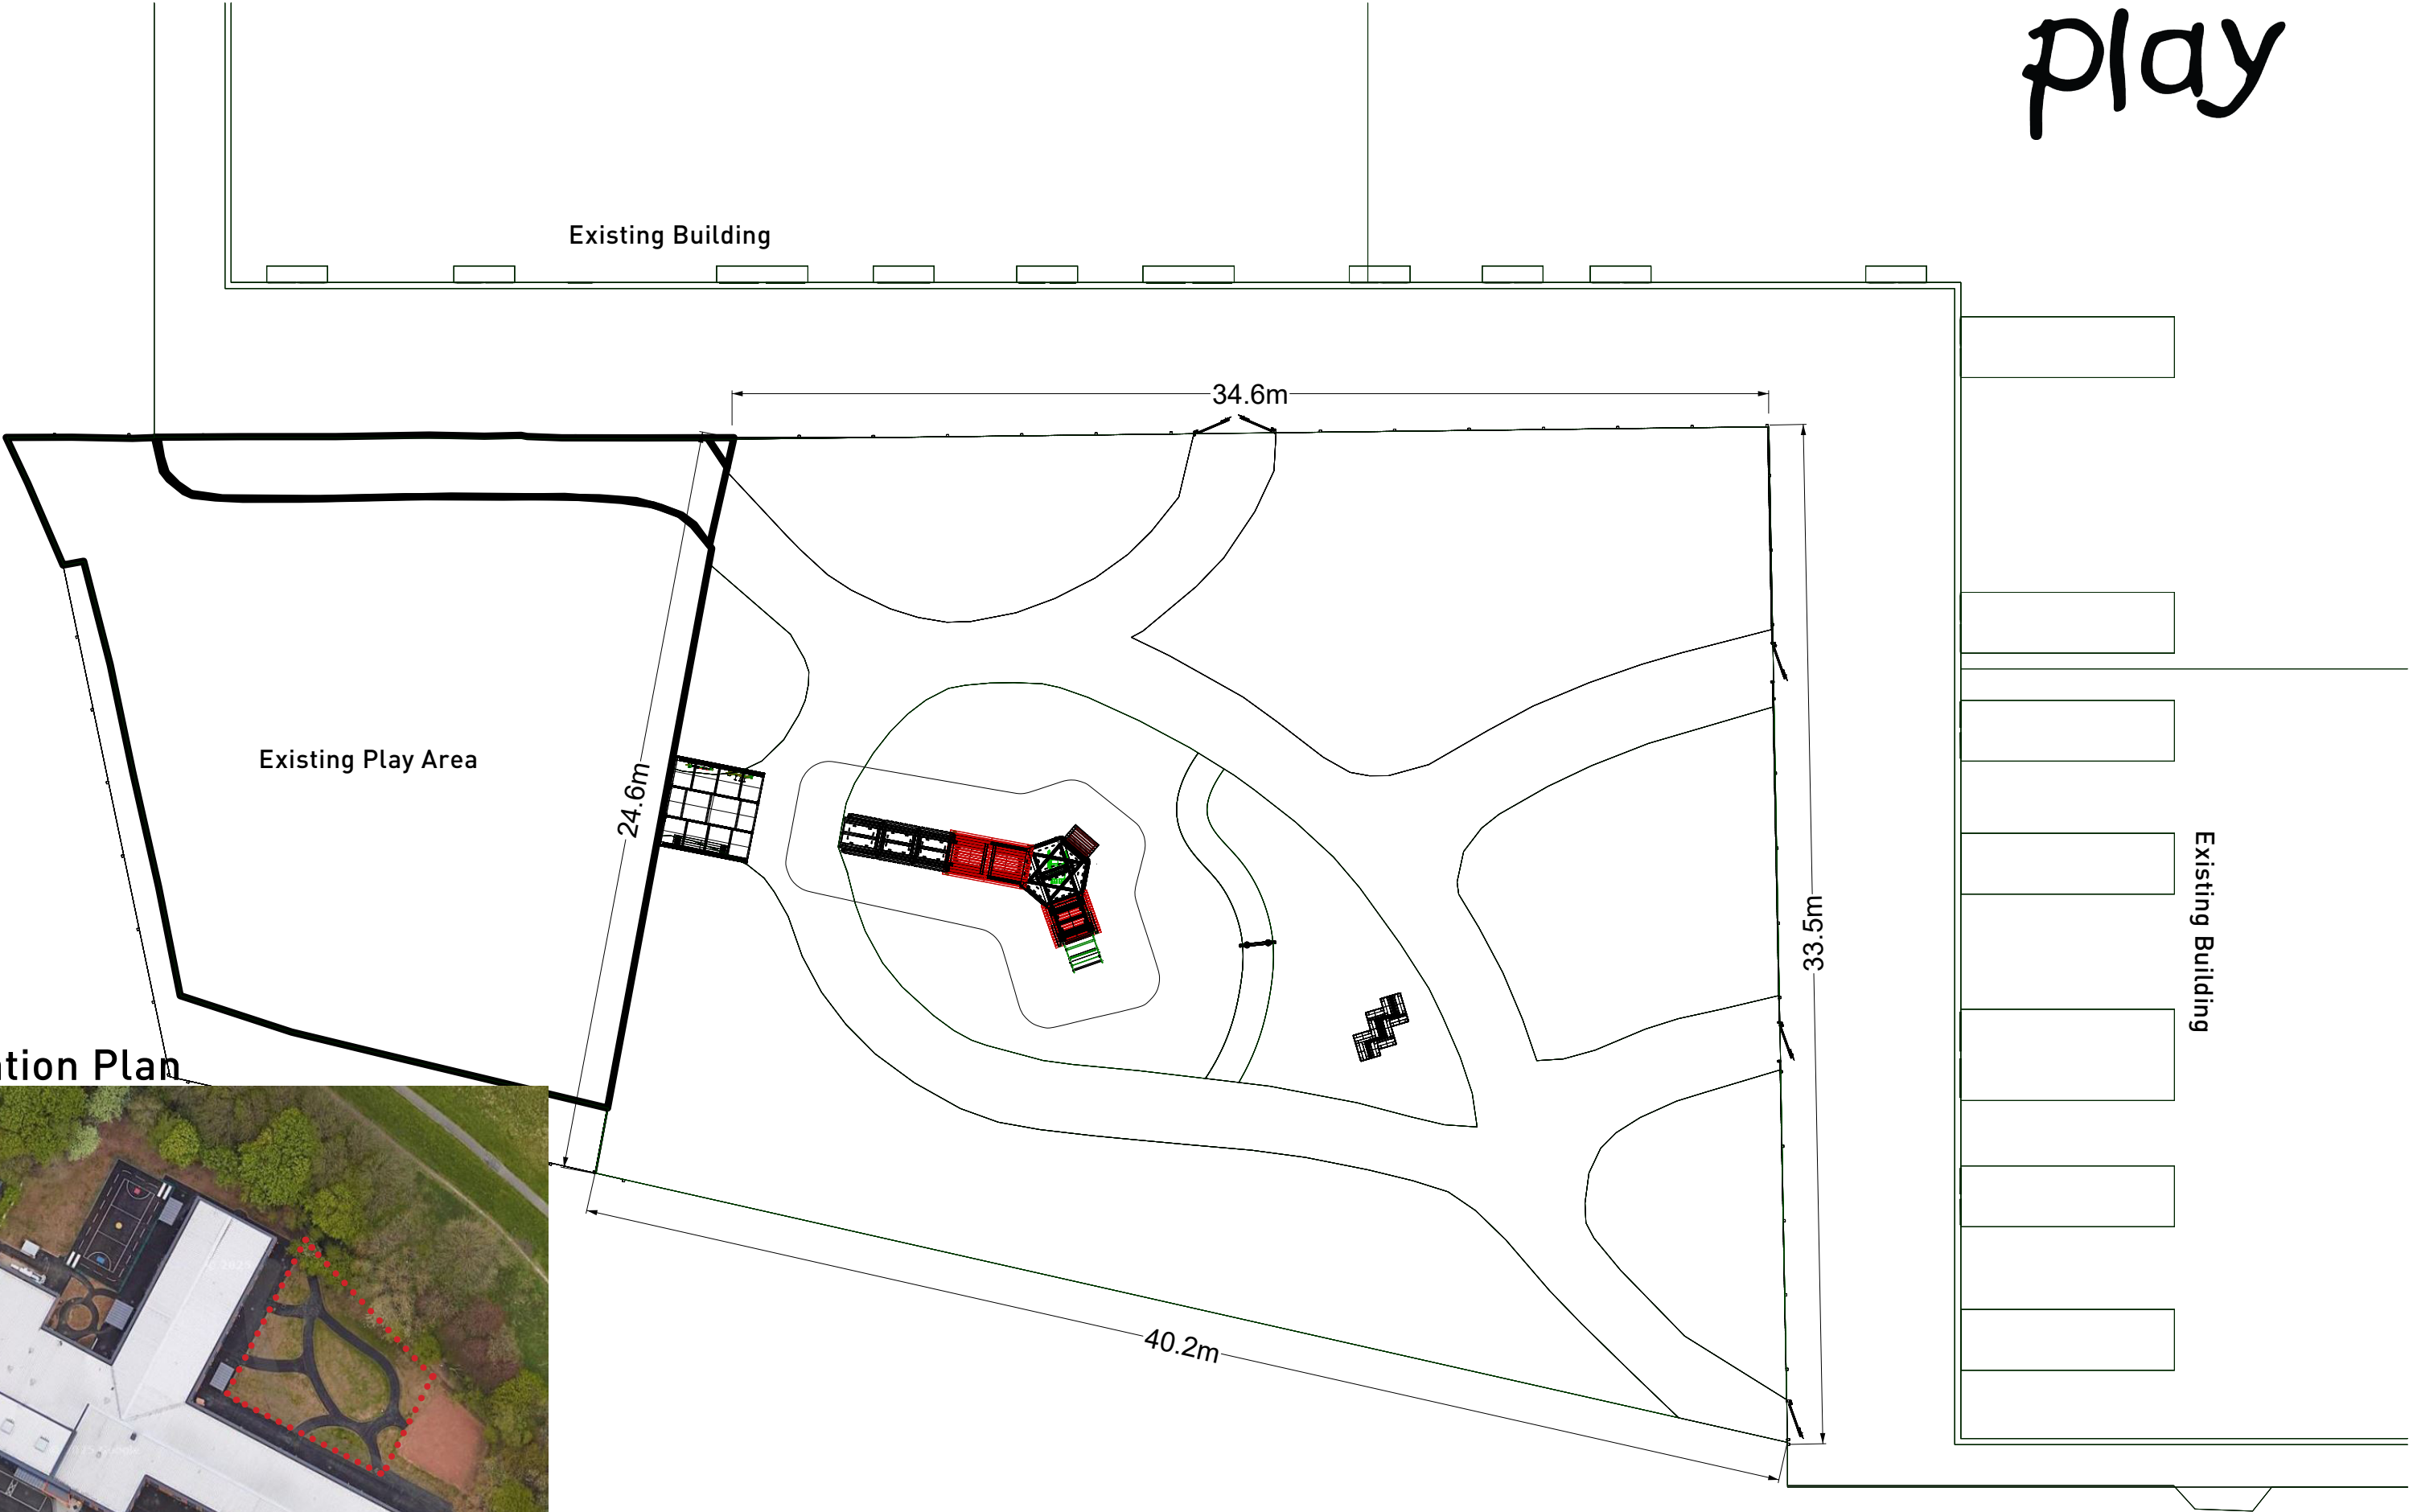



Location Plan

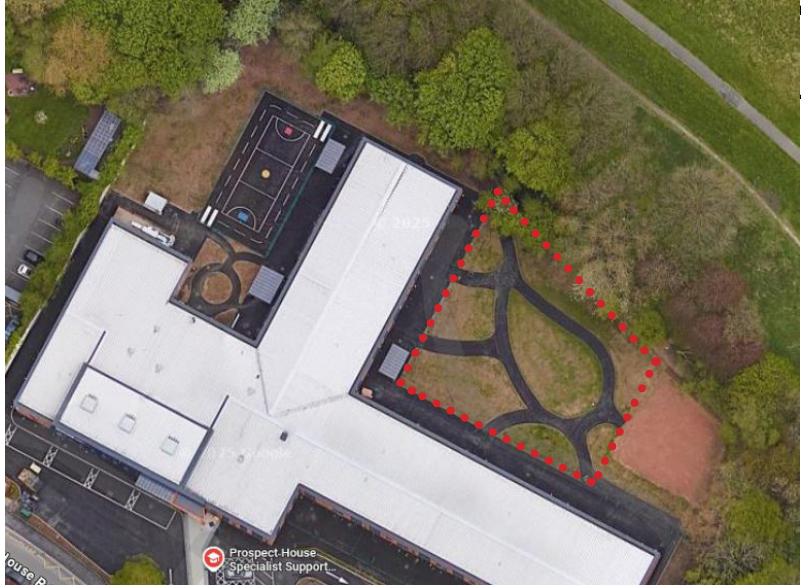

Drawing Scale 1:50 @ A3

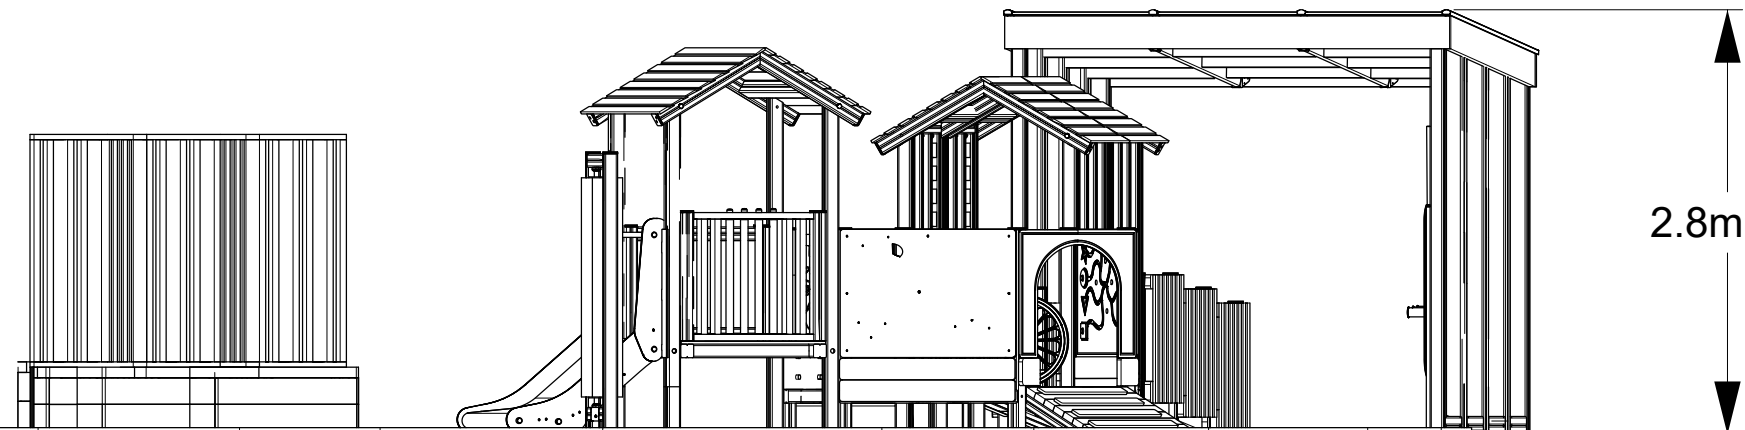

Drawing Scale 1:100 @ A3

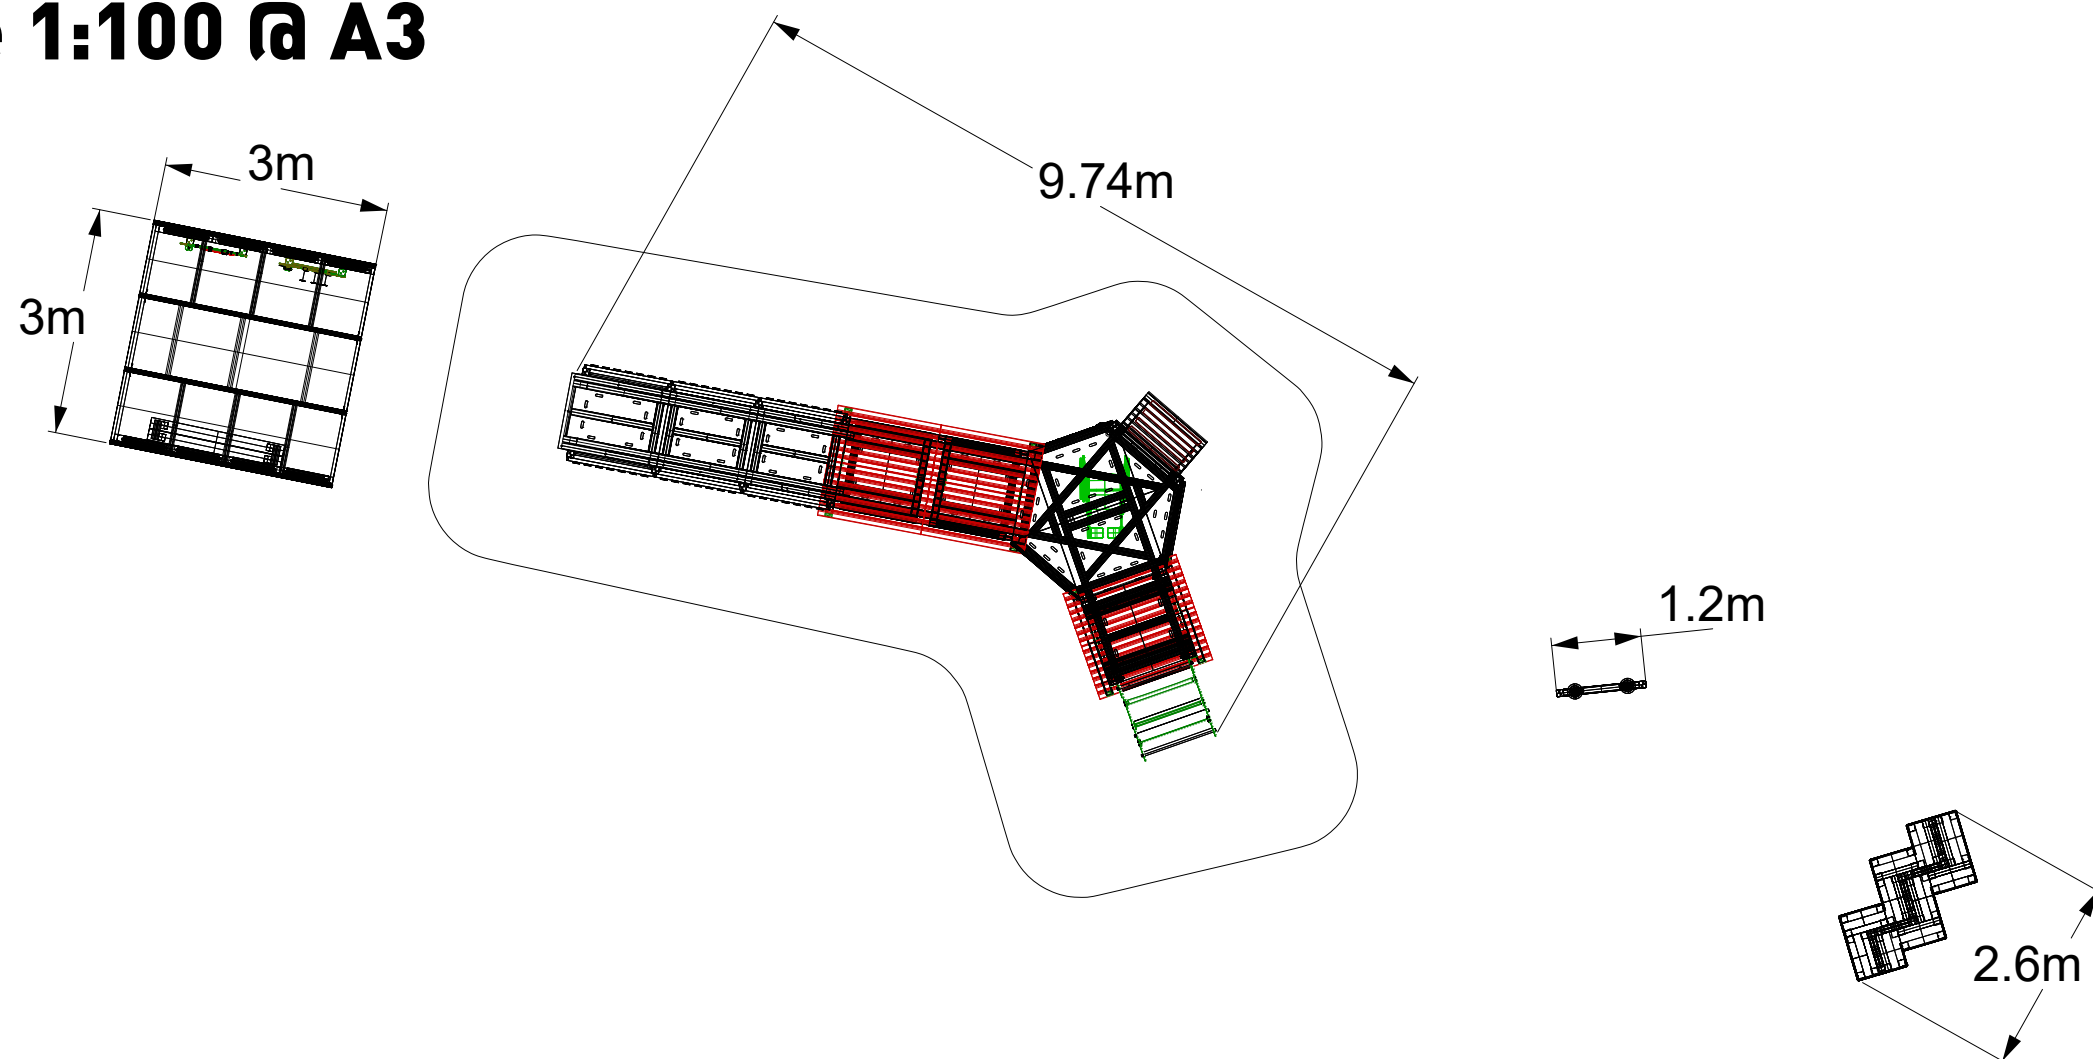

Artificial Grass & Sub-Base - Section Drawing

