


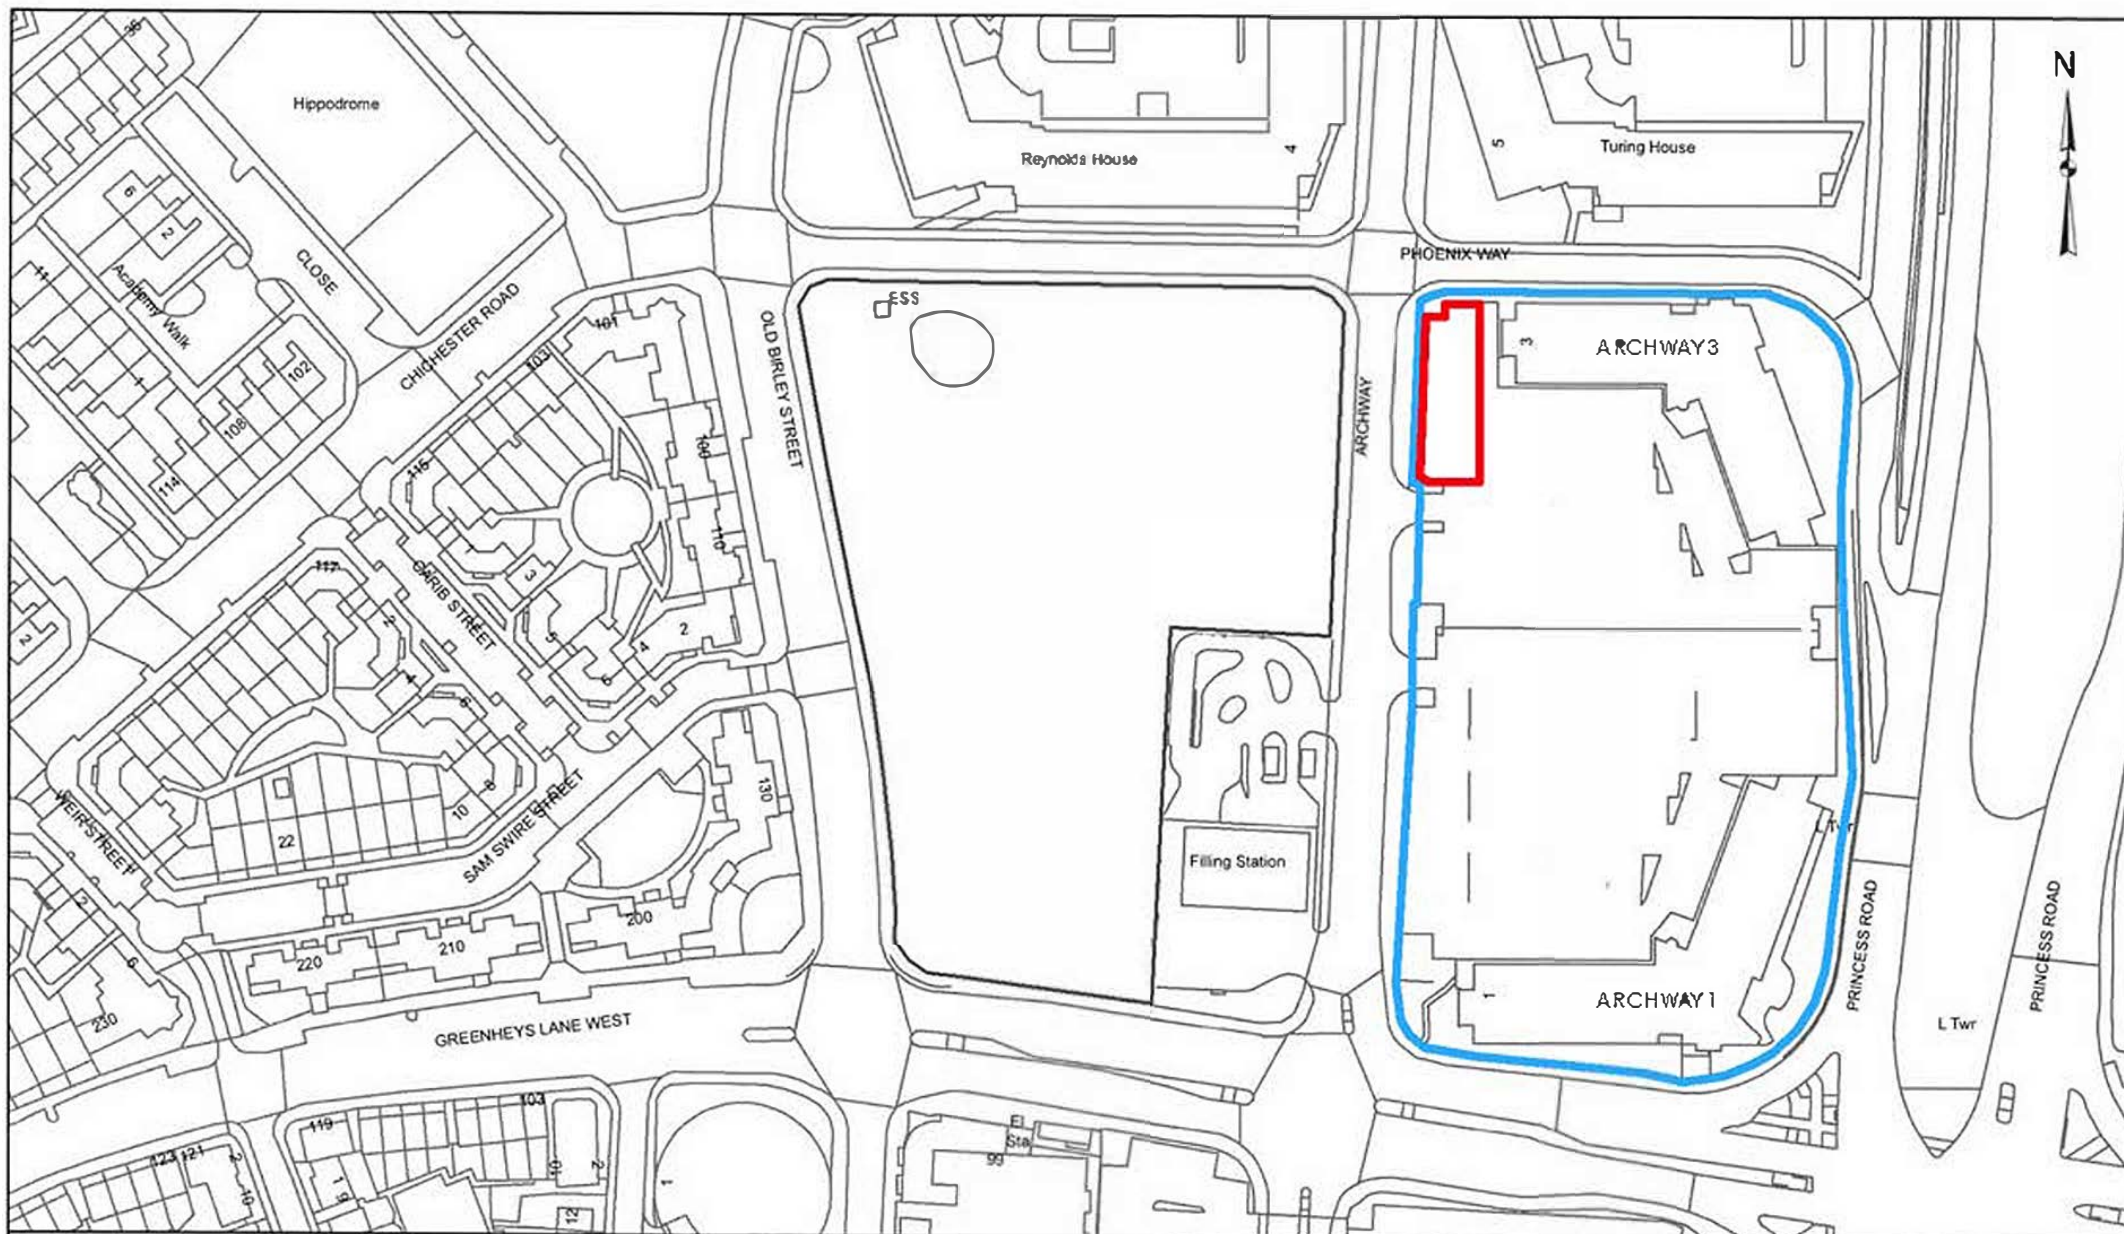

A4 Scale 1:1,500

- Location of proposed temporary workshop
- ARCHWAY campus boundary

Location plan

Temporary workshop within
ARCHWAY campus

Jan 2025