



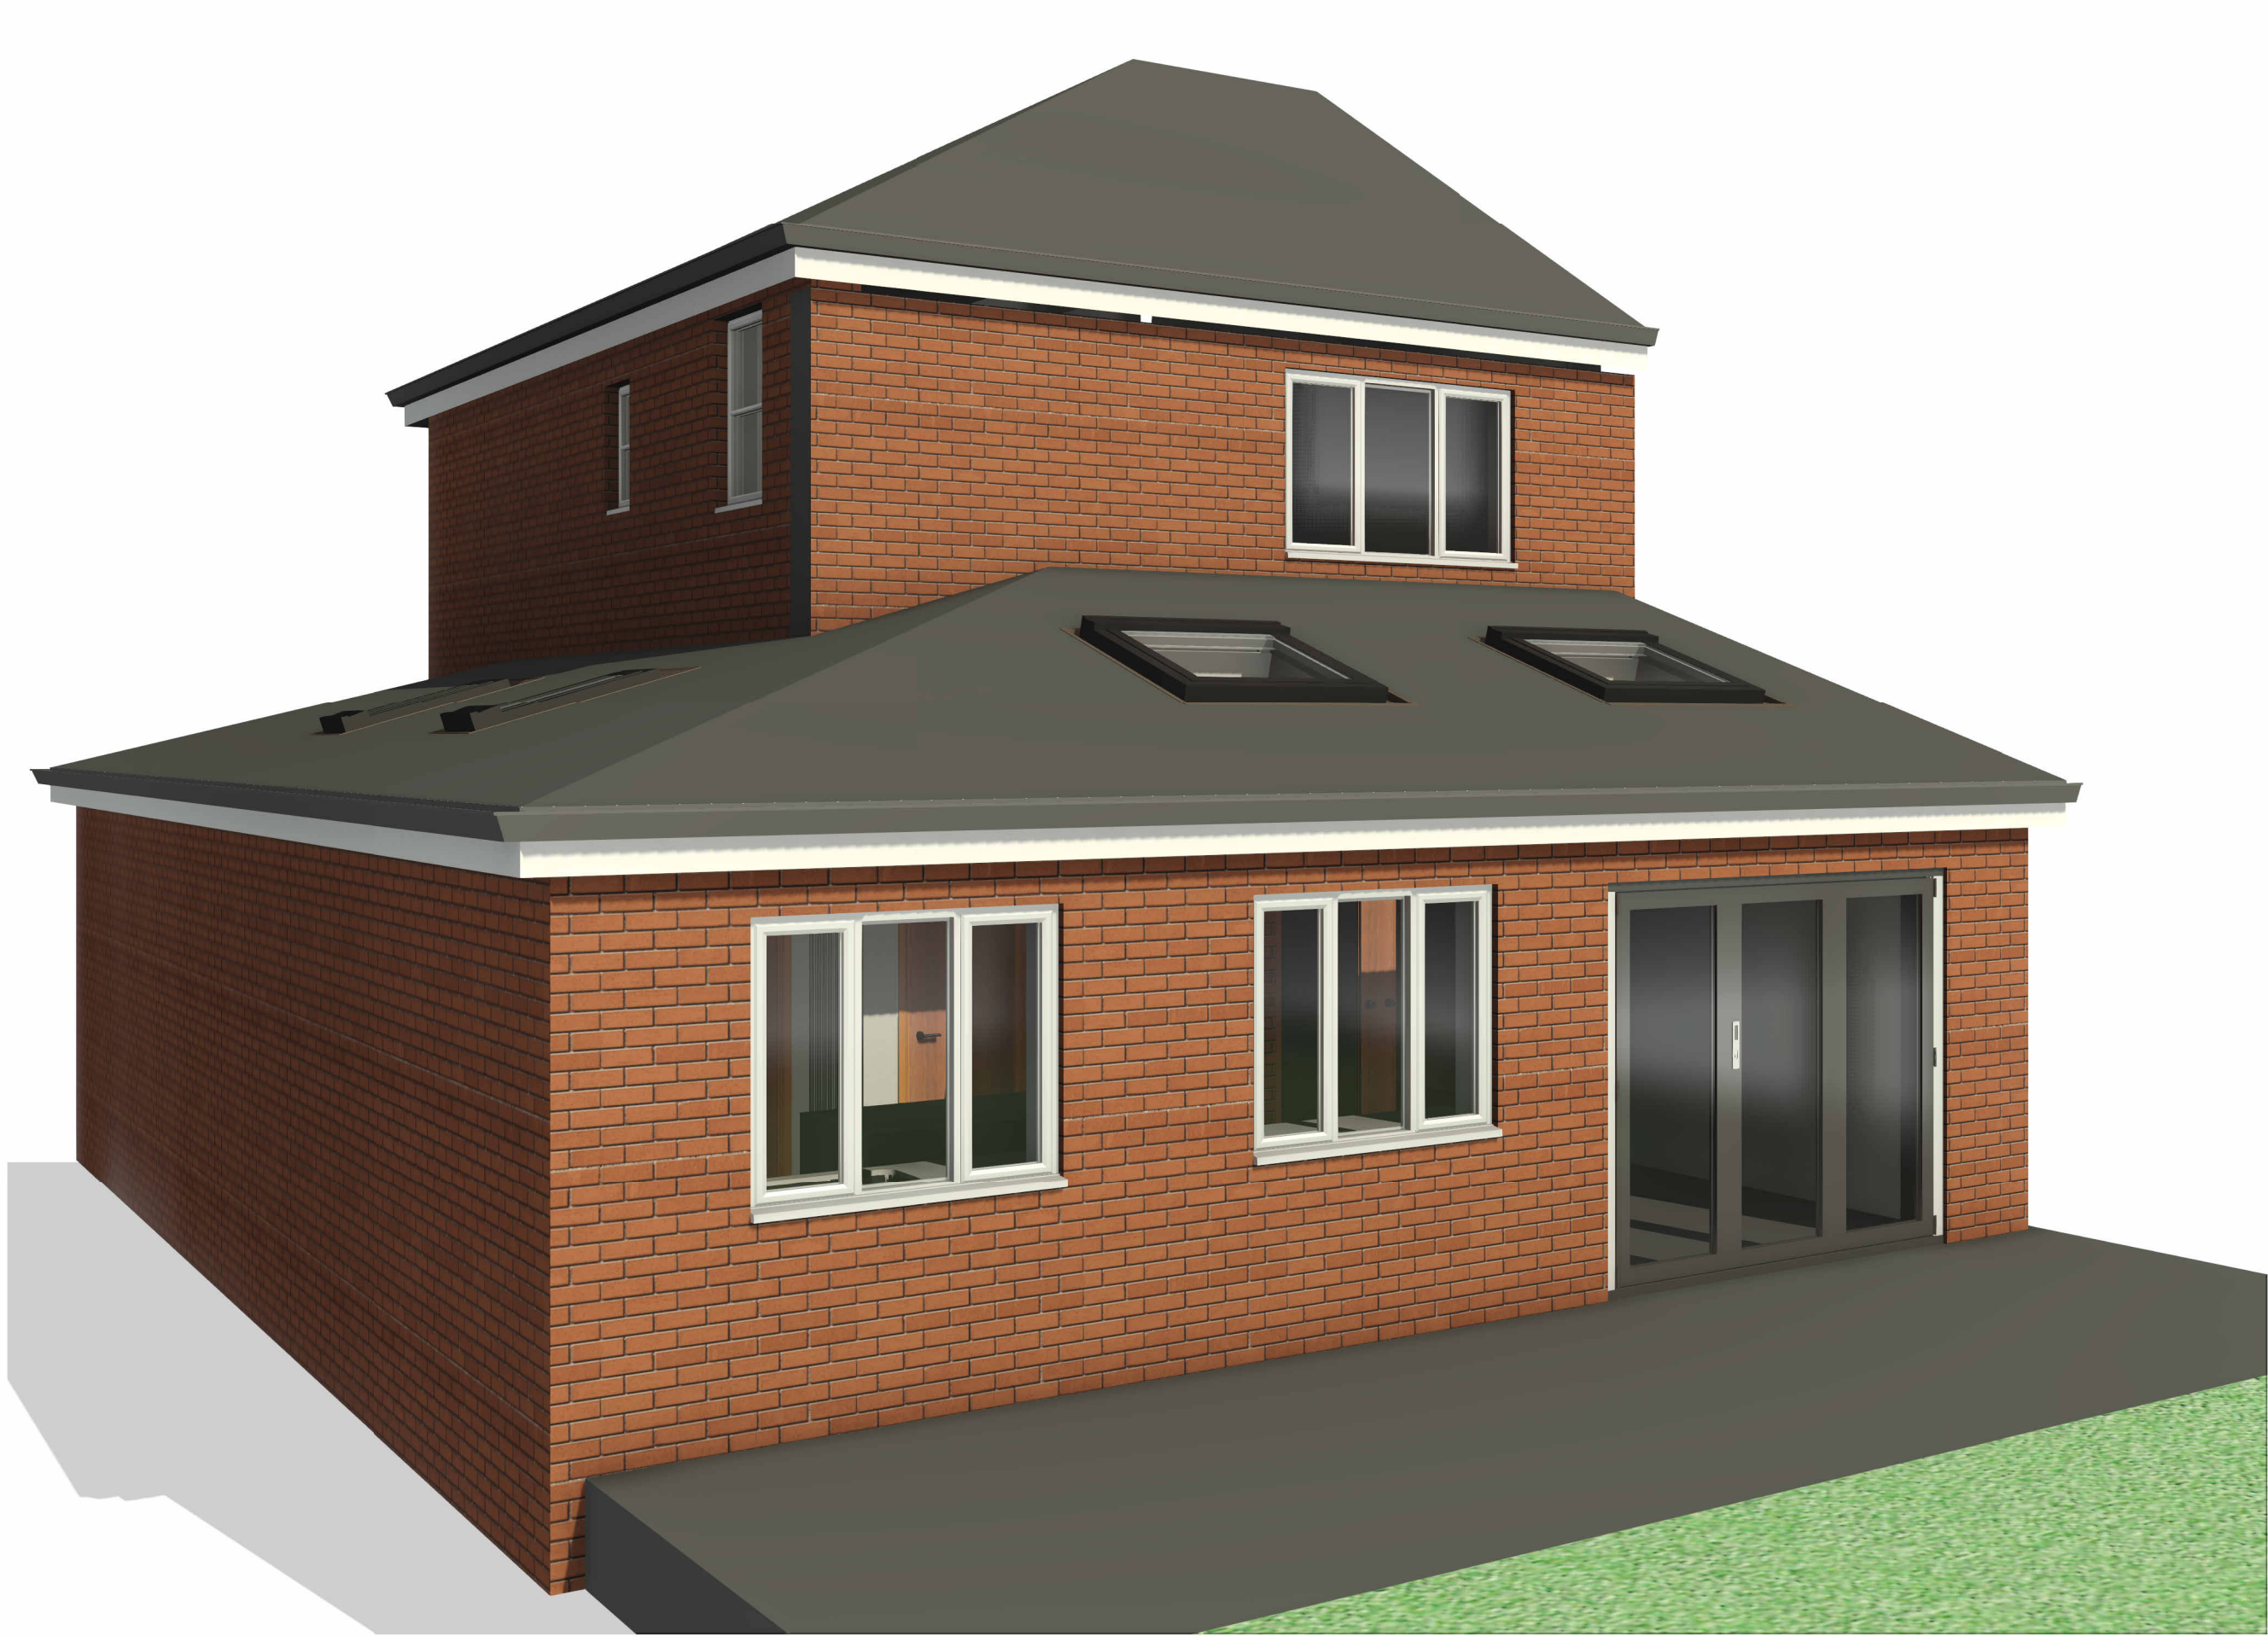

1 3D View 5

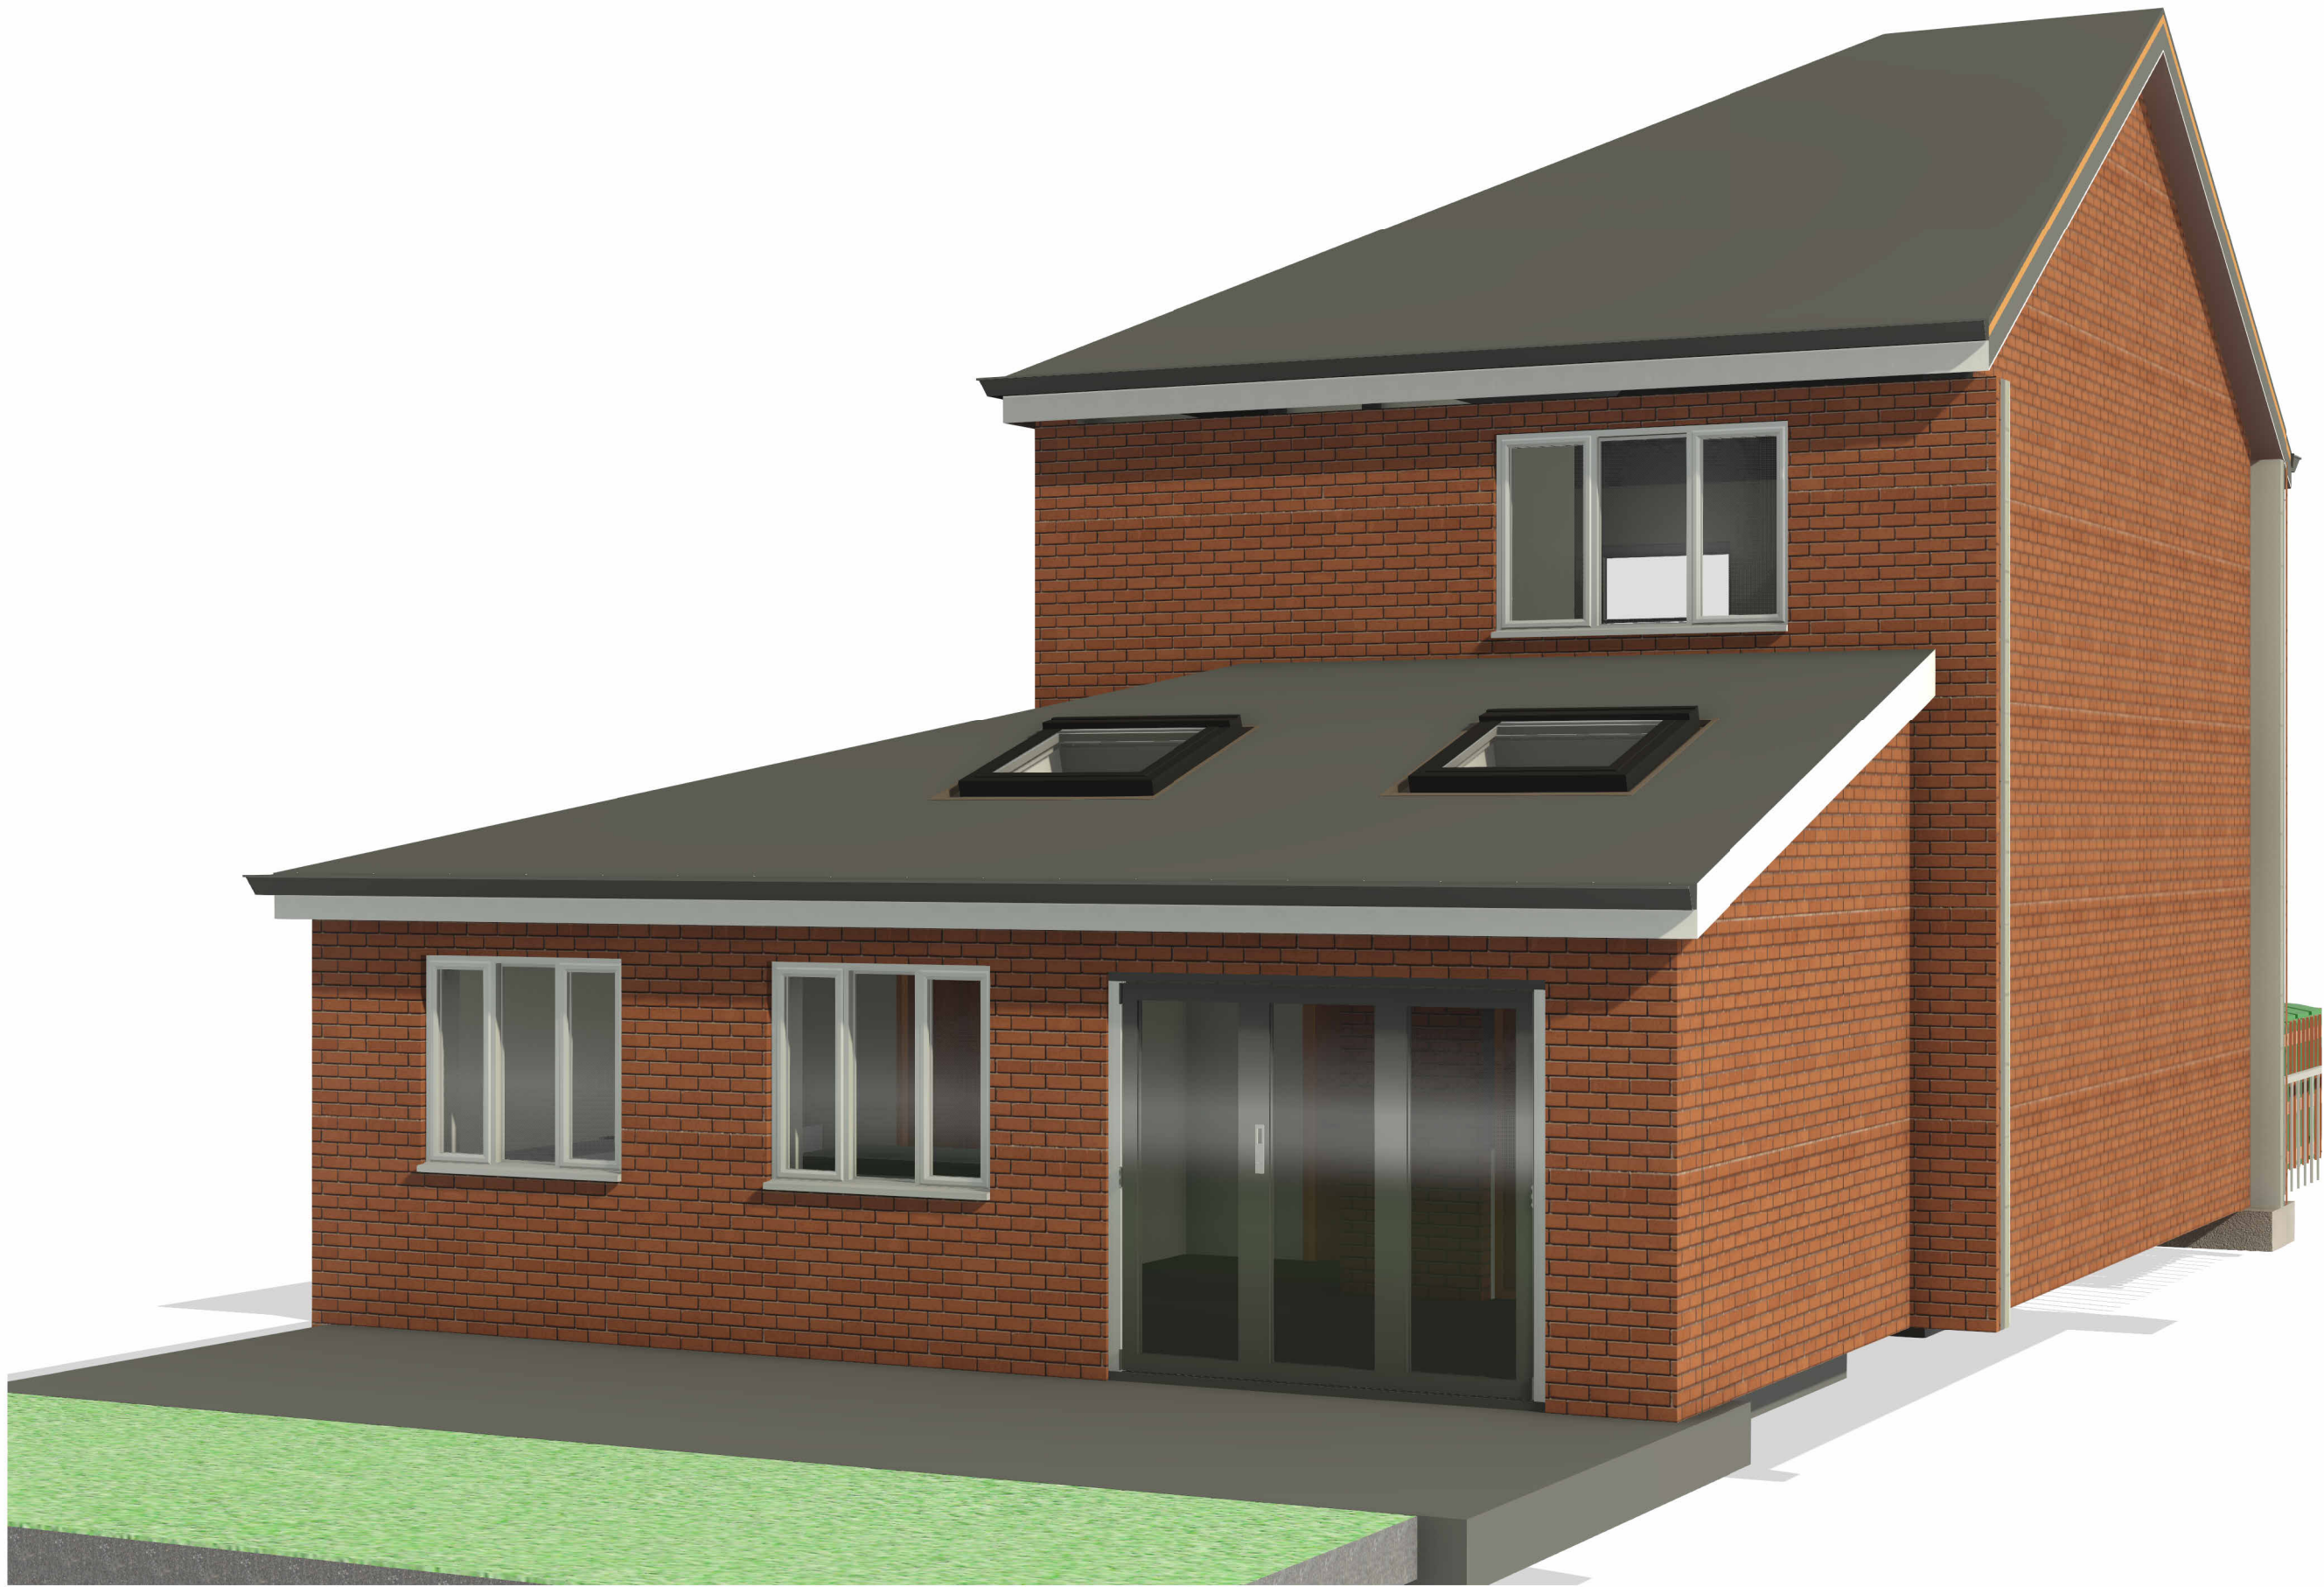

2 3D View 6

Rev	Description	Date	Dr by	App by
original by	date created			
NK	10/04/24			NK



NK Architectural
Enquiries@karchitectural.co.uk
0161 818 4727
www.NKARCHITRCTURAL.co.uk

client name			
MR K SINGH			
project			
37 BEVERLY ROAD, MANCHESTER M14 6TH - SINGLE STOREY SIDE AND REAR EXTENSION			
drawing			
PRPOSED 3D VISULAS			
computer file		plot date	
C:\Users\nkhar\Dropbox\NKARO37 Beverly M14 6TH\37 Beverly M14 6TH.dwg			
project number		scale	
2018.10001.6785		@A1	
drawing number		rev	issue status
A106			
This drawing is to be read in conjunction with all related drawings. All dimensions must be checked and verified on site before commencing any work or producing shop drawings. The originator should be notified immediately of any discrepancy. This drawing is copyright and remains the property of NK Architectural.			