


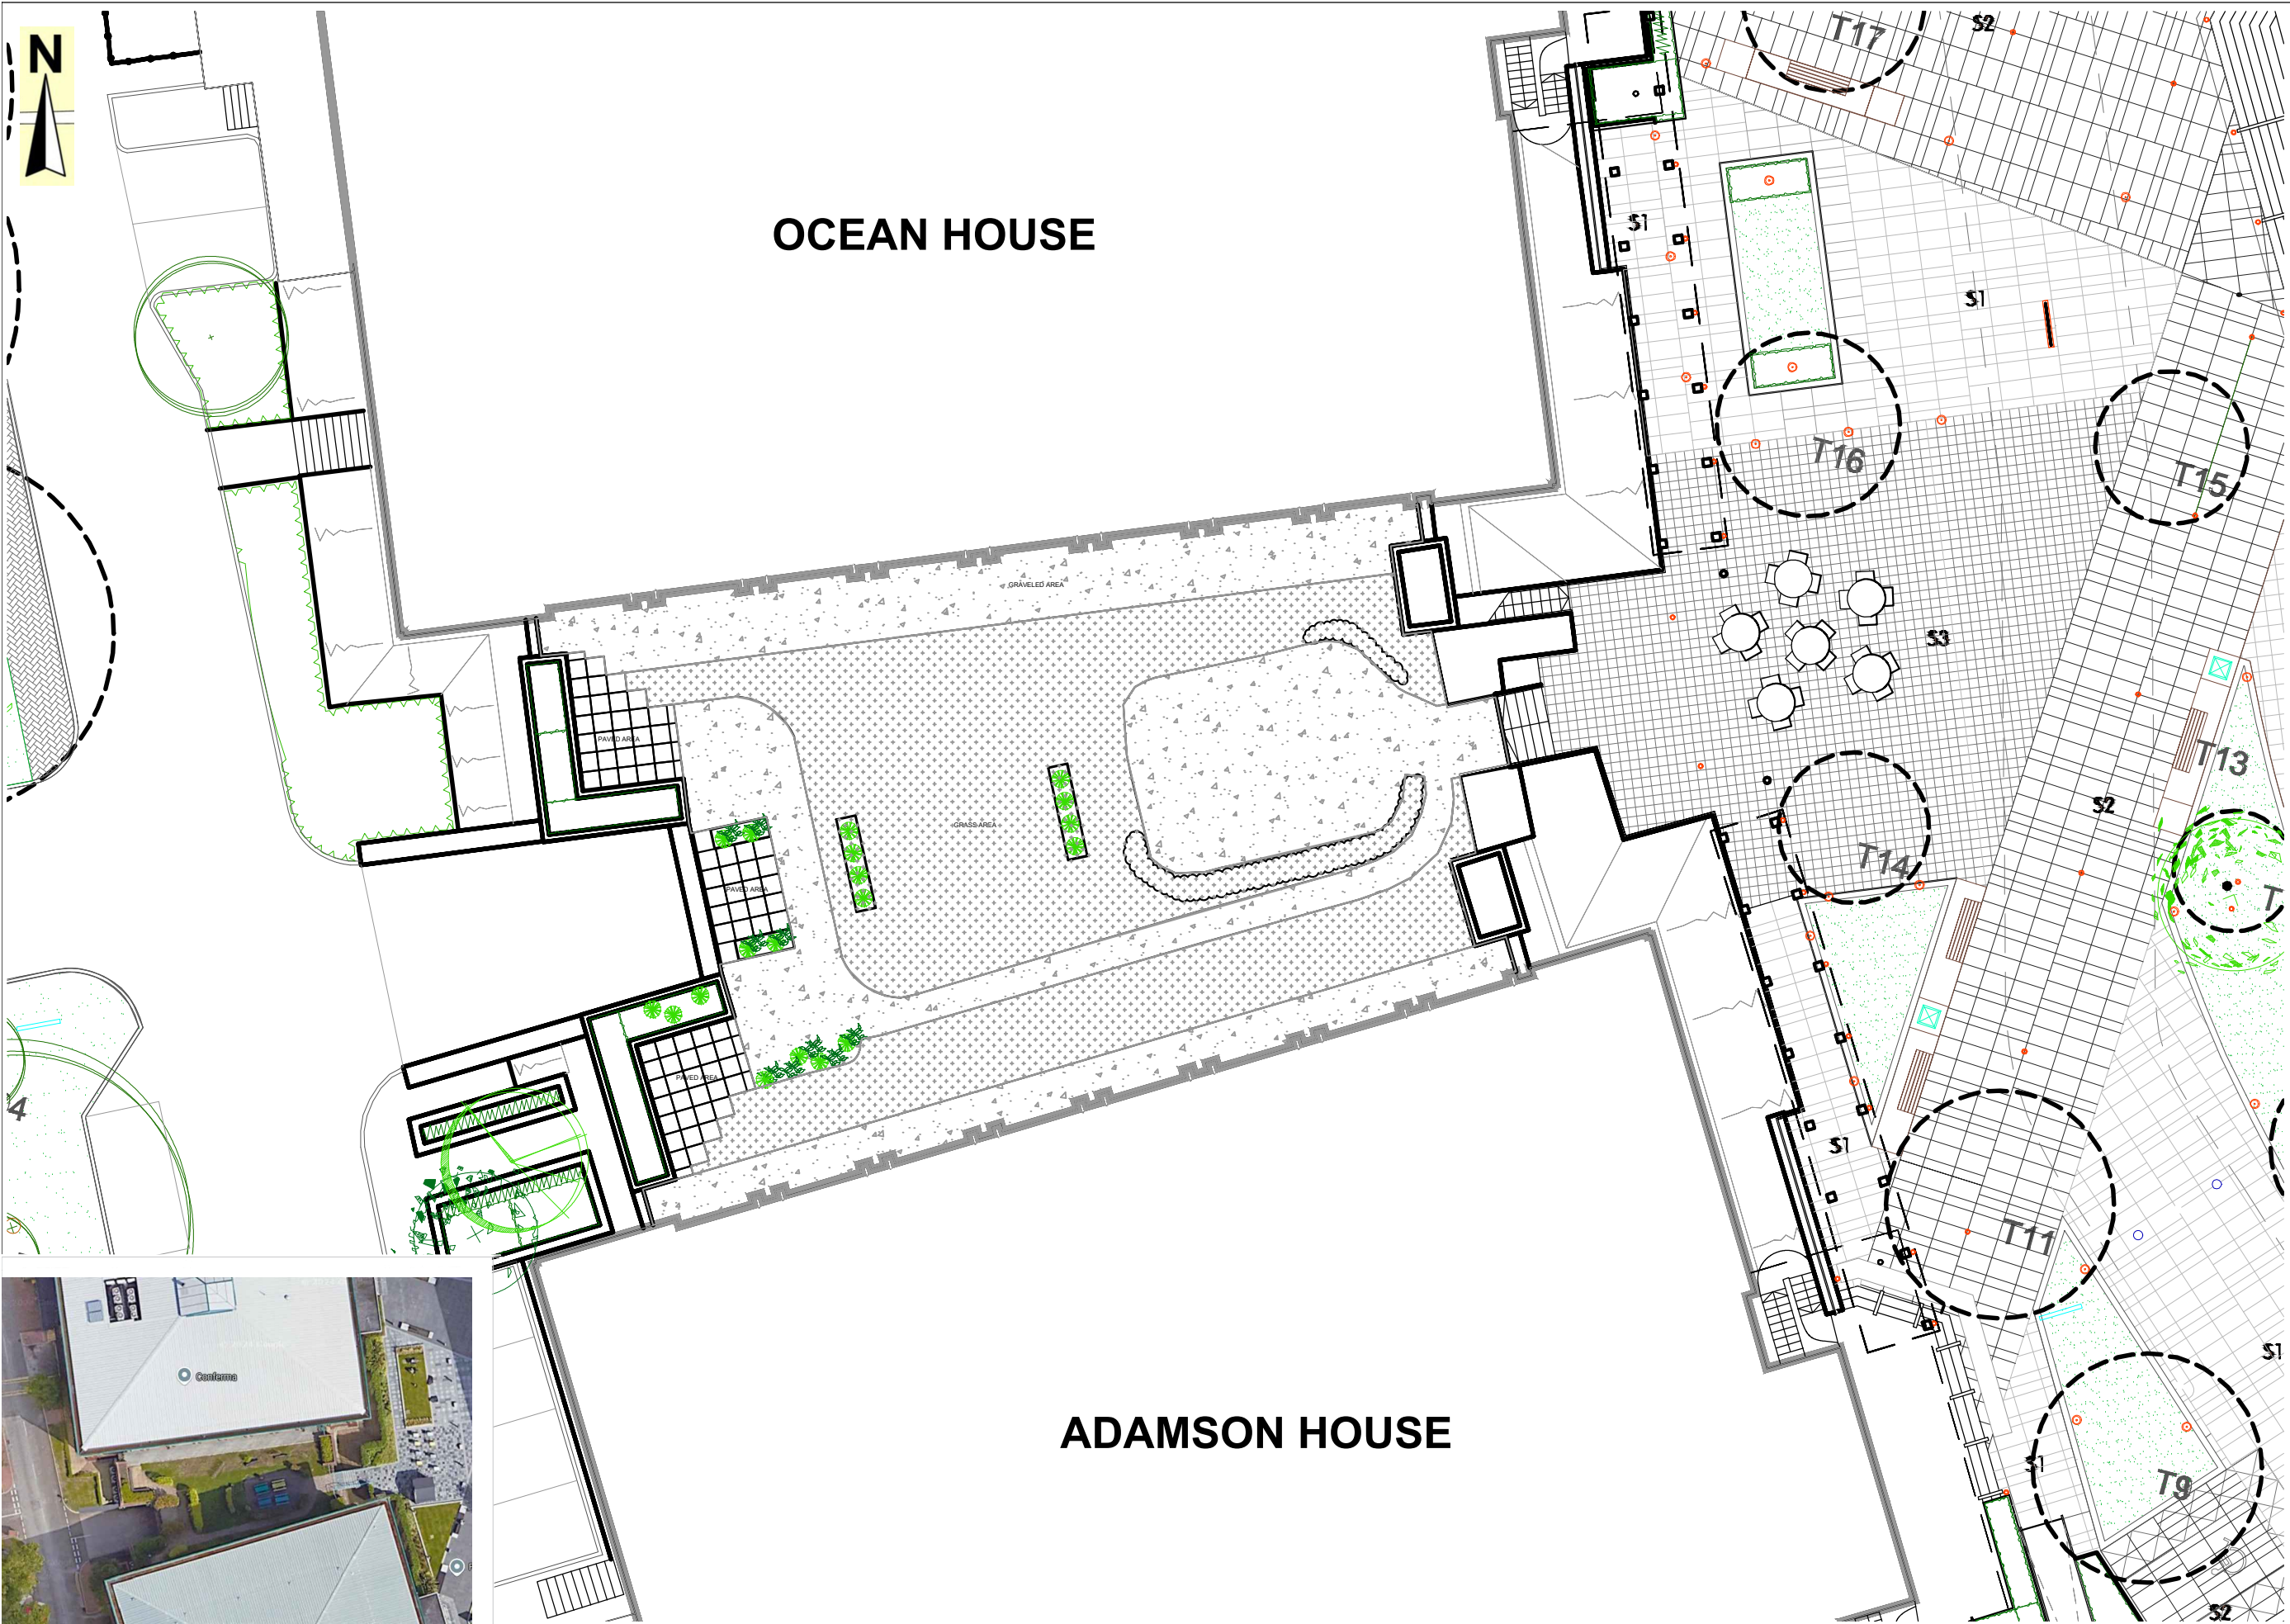


DO NOT SCALE FROM THIS DRAWING
All dimensions to be verified on site any discrepancies are to be reported in Exile Interiors before proceeding with work.
All area dimensions are approximate and can only be verified by a detailed survey, any decisions to be made on the basis of area information shown on this drawing should include allowances for increases and decreases inherent in the design and building process.

NOTES:



AERIAL PLAN VIEW

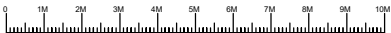

REV.	DESCRIPTION	DATE	DRAWN / CHECK
	KENNEDY WILSON		
SITE ADDRESS			
TOWERS BUSINESS PARK			
DIDSBURY			
M20 2RY			
DRAWING TITLE			
EXTERNAL POD RELOCATION			
LEVEL 00			
GENERAL ARRANGEMENT			
STATUS			
EXISTING			
SCALE	DATE	AUTHOR	
1:200	07-03-25	AM	
DRAWING NUMBER		REV	
004_POD_100_EXISTING LAYOUT		/	