


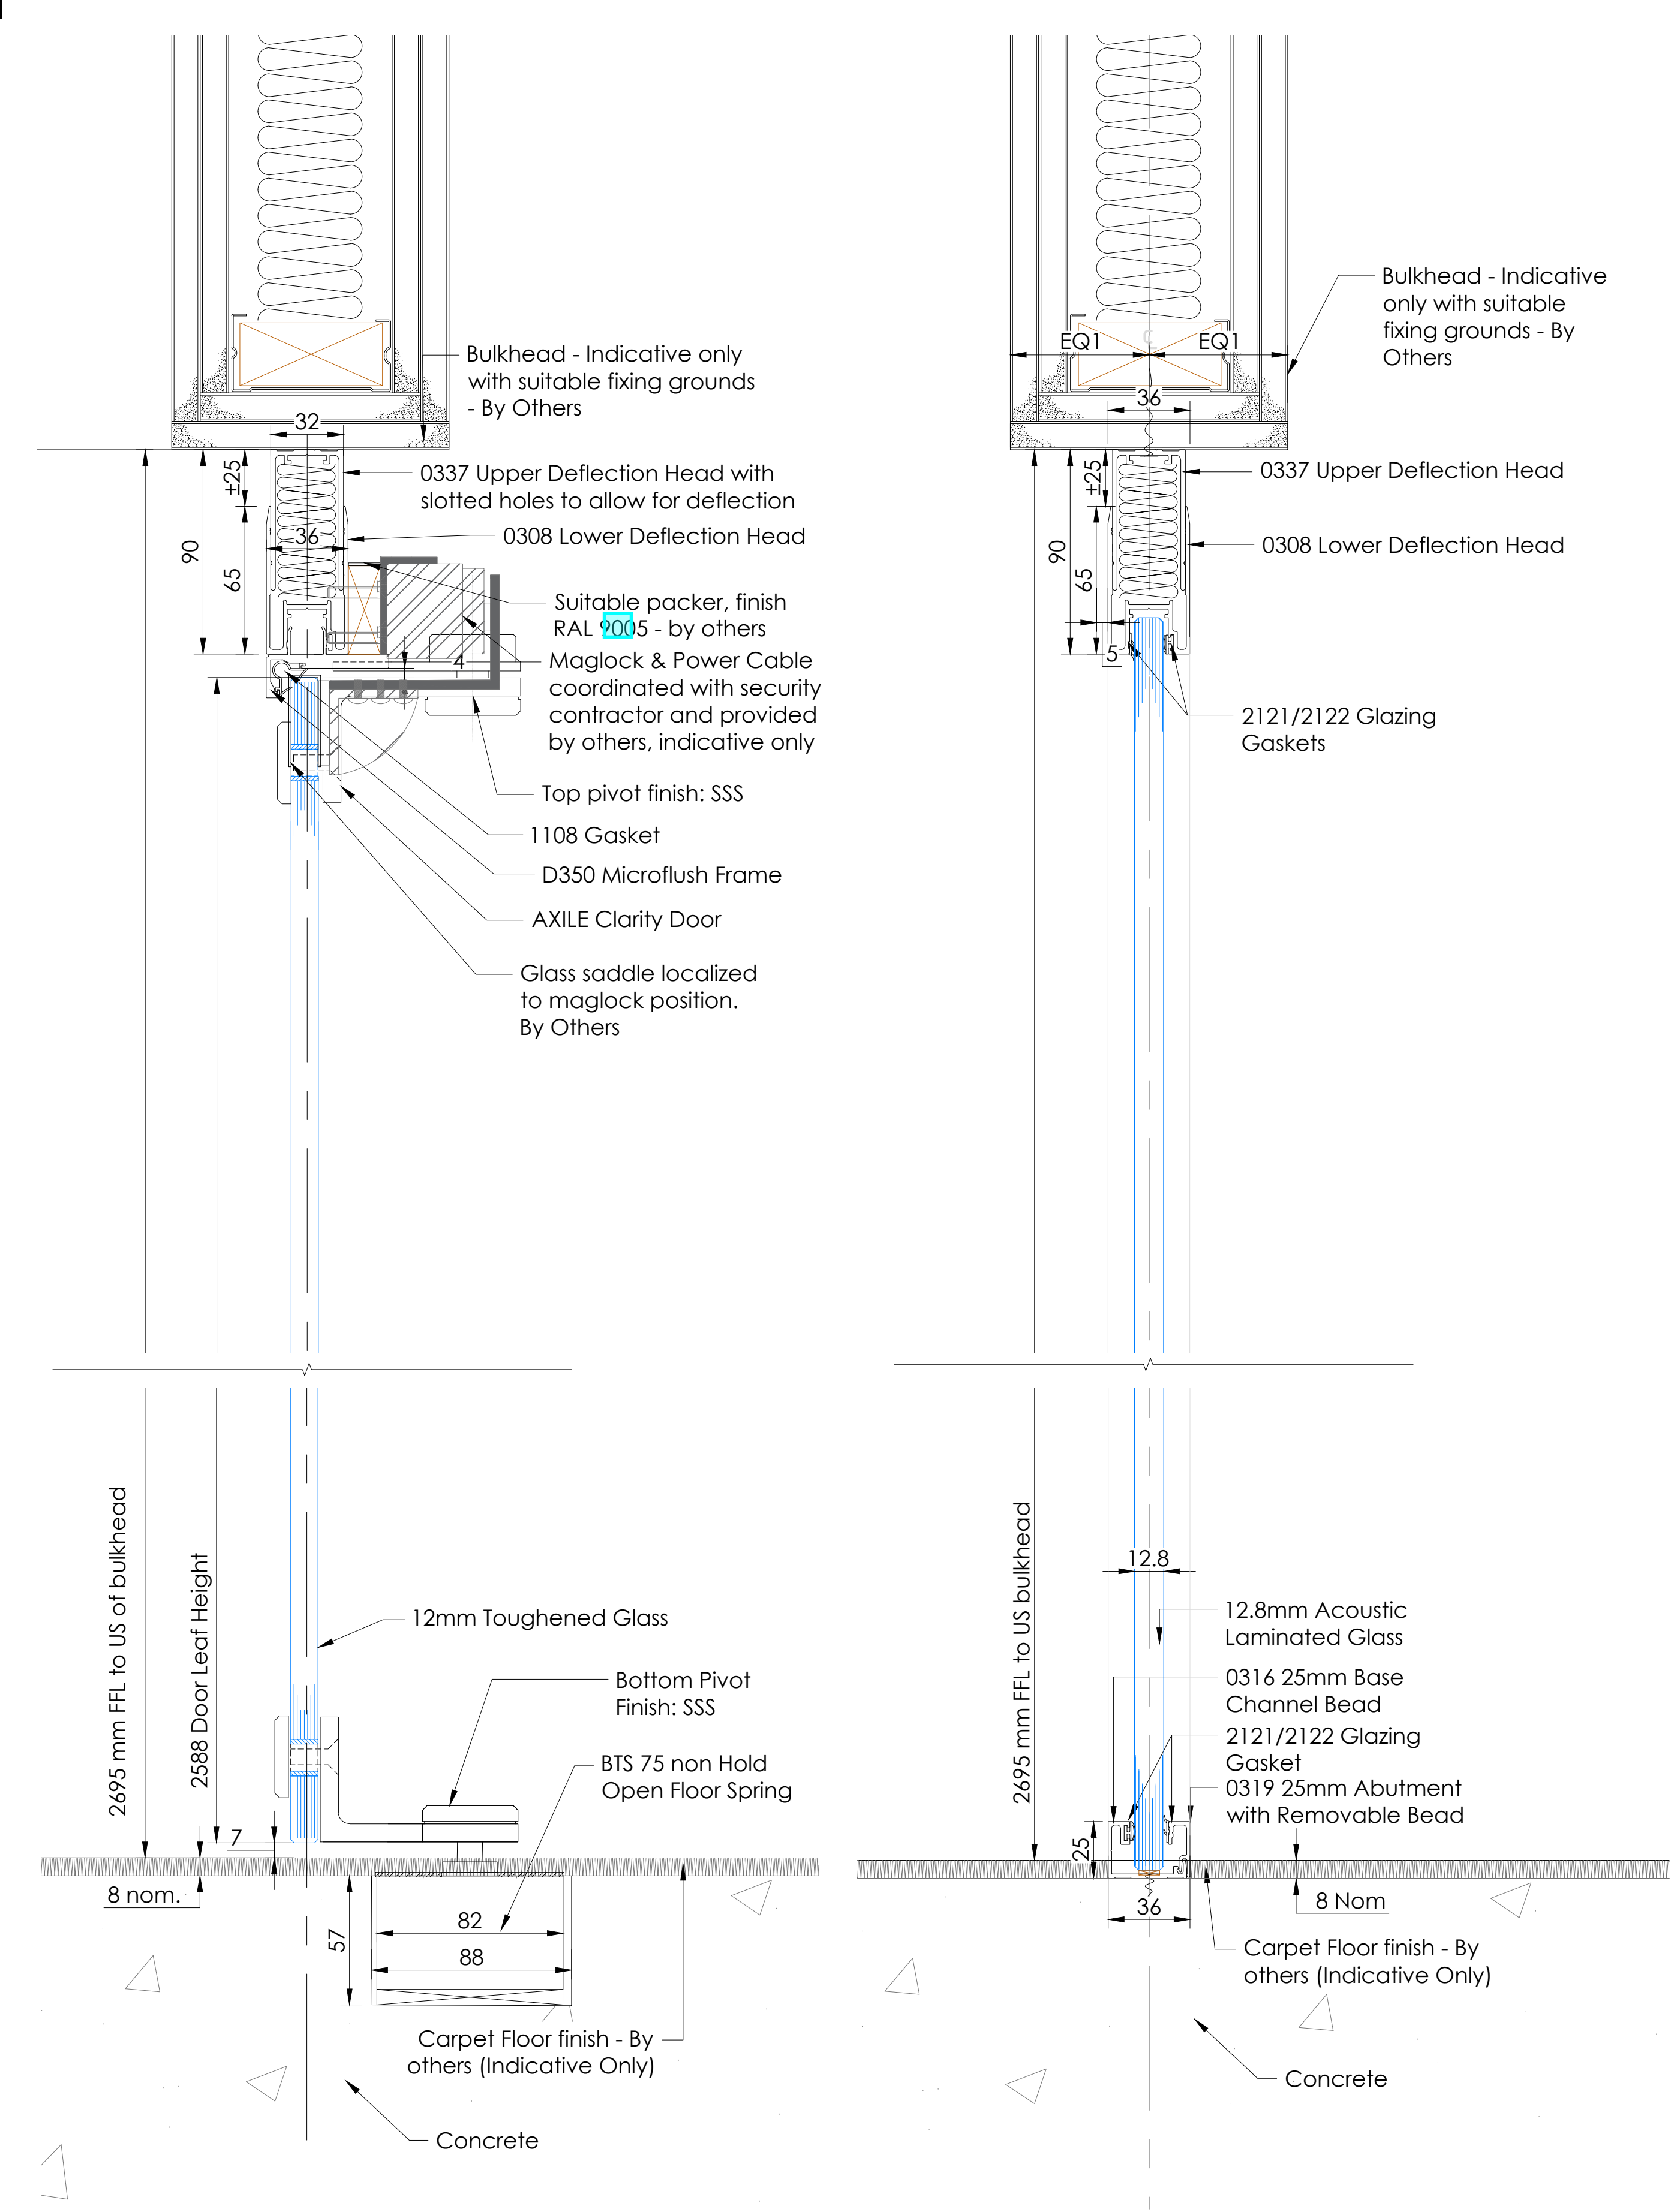


1 SECTION
Axile Clarity Door

Scale 1:2

2 SECTION
117 Plus S/G Partition

Scale 1:2

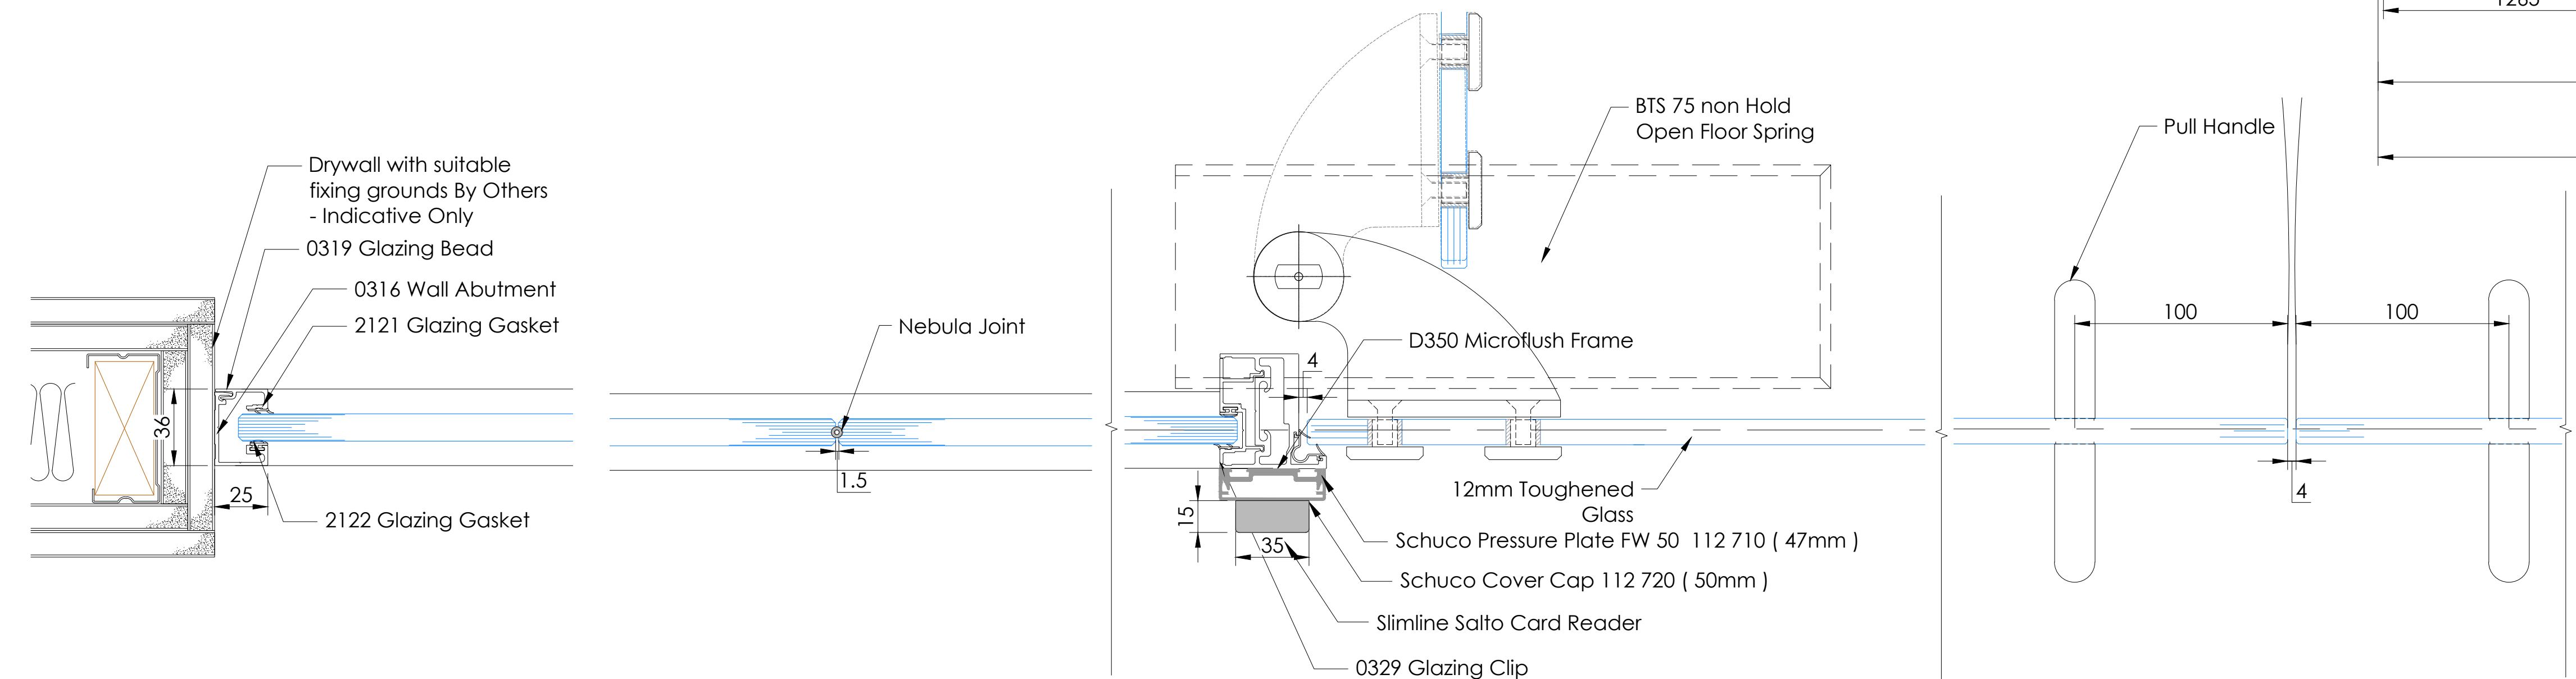

5 PLAN DETAIL
Wall Abutment

Scale 1:2

6 PLAN DETAIL
Joint

Scale 1:2

7 PLAN DETAIL
Pivot

Scale 1:2

8 PLAN DETAIL
Meeting Stiles

Scale 1:2

3 Elevation
Optima 117+ S/G With Axile Clarity Double Door

Scale 1:20

4 Plan
Optima 117+ S/G With Axile Clarity Double Door

Scale 1:20


9 Elevation
Optima 117+ S/G With Axile Clarity Double Door

Scale 1:20

10 Plan
Optima 117+ S/G With Axile Clarity Double Door

Scale 1:20

GS.01.01A & 01B, 03A & 03B.
Widths vary to be checked on
site. 5716- 5793mm

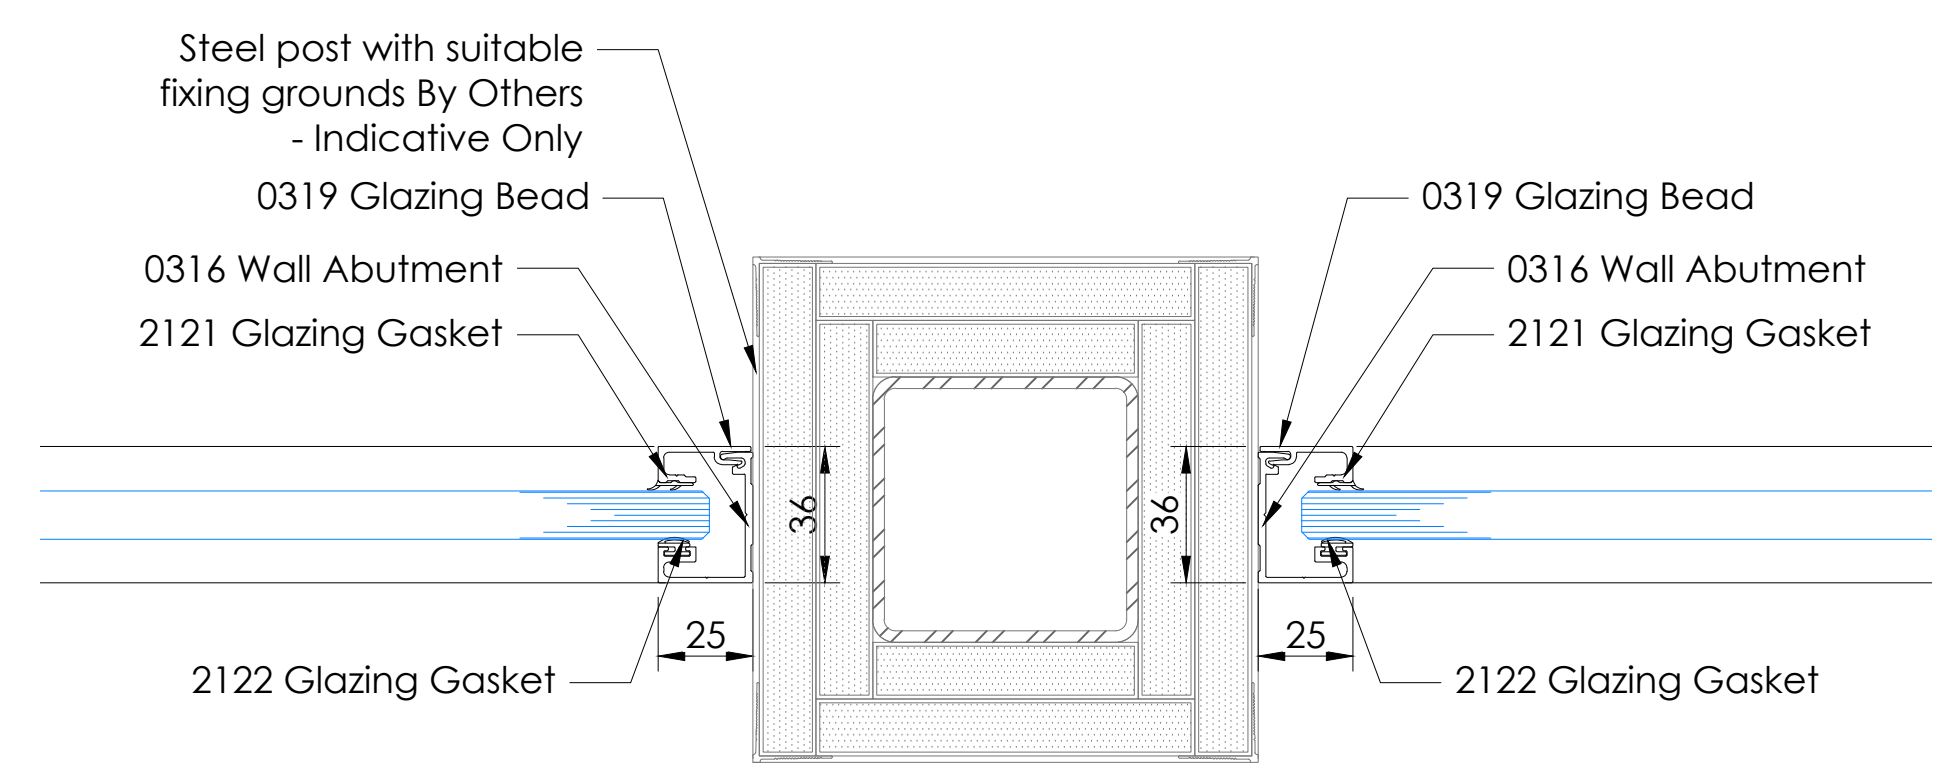

11 PLAN DETAIL
Wall Abutment

Scale 1:2

Safety Health & Environmental Information Box

Construction Risks
This project uses any materials that have been used in this manner before. From a Designer viewpoint, Optima do not envisage any specific Construction issues to communicate.

Maintenance / Cleaning Risks
Optima, in the main, provide office partitioning. The components (specifically the glass) are tested to the relevant national or international standards of the day. As such CLEANING and MAINTENANCE of this product reveal no specific risks. However, Optima would point out that all persons involved with maintenance and cleaning should themselves be subject to their own employer's specific risk assessment process. Special care should be taken if working at height. In such cases the regulations of the day apply. Optima do not recommend any loadings against its products.

Demolition / Adaptation Risks
From the viewpoint of a Designer, Optima have identified no significant risks for demolition and adaptation. However, the usual risk assessments are presumed as implemented by the company proposing demolition and/or adaptation.

Environmental / Recycling
Much of the Optima range of project is relocate-able. See original terms and conditions for clarification. Environmental issues are subject to the law of the day.
In addition to the hazards / risks normally associated with the types of work detailed on this drawing take note of the following:
It is assumed that all work on this drawing will be carried out by a competent contractor working where appropriate, to an approved method statement.

General Information Table	
Type Reference	
Partition	Door
Optima 117 Plus S/G	Axile Clarity Double Door
Floors	Level 1
Reference No.	
Partition No.	Door No.
NA	GS.01.01A & 01B, 03A & 03B, GS.01.02A & B
Acoustic Rating	
Partition	Door
Rw38dB	NA
Ironmongery Set Reference	1200mm Pull handle : SSS
Framework Finish	
Partition	Door
RAL 9005	RAL 9005
Door Leaf Finish	RAL 9005 / Glass
Deflection	425mm
Upper Deflection Head Finish	RAL 9005
Lower Deflection Head Finish	RAL 9005
Structural Loads	NA
Glass Specification	
Partition	Door
12.8mm thick acoustic laminate	12mm thick heat soaked toughened
Manifestation	Part K Compliant Manifestation by Hart, Design TBC

CD1	13.02.25	Issued for construction	RH	JW	AR
P03	22.01.25	Amended as per comments and sizes on GA received.	RH	JW	PS
P02	19.12.24	Height amended	RH	AG	CM
P01	17.12.24	First Issue	RH	AG	OC
Rev	Date	Description	Dr	App	Ck
GA Reference Colour:					

Status:

For Construction

Optima

© Optima Products Ltd.

OPTIMA CONTRACTING LIMITED
COURTYARD HOUSE
WEST END ROAD
HIGH WYCOMBE
BUCKINGHAMSHIRE
HP11 2QB

Tel: +44 (0) 1494 492600
Web: www.optimasytems.com

PART OF THE OPTIMA GROUP
Project Number: 50513

Project Name: Upper Campfield, Manchester

Title: Optima 117+ S/G With Axile Clarity Double Door

Scale @ A0: 1:2/1:20 Drawing No.: 232977-OPN-77-XX-DR-X-0001 Revision: C01