
No dimensions are to be scaled from this drawing; all dimensions and sizes to be verified on site.

No structural information is to be taken from these drawings – refer to Structural Engineer's drawings.

Rev:	Description:	Date:
R01	Drawing Originated	Oct 24

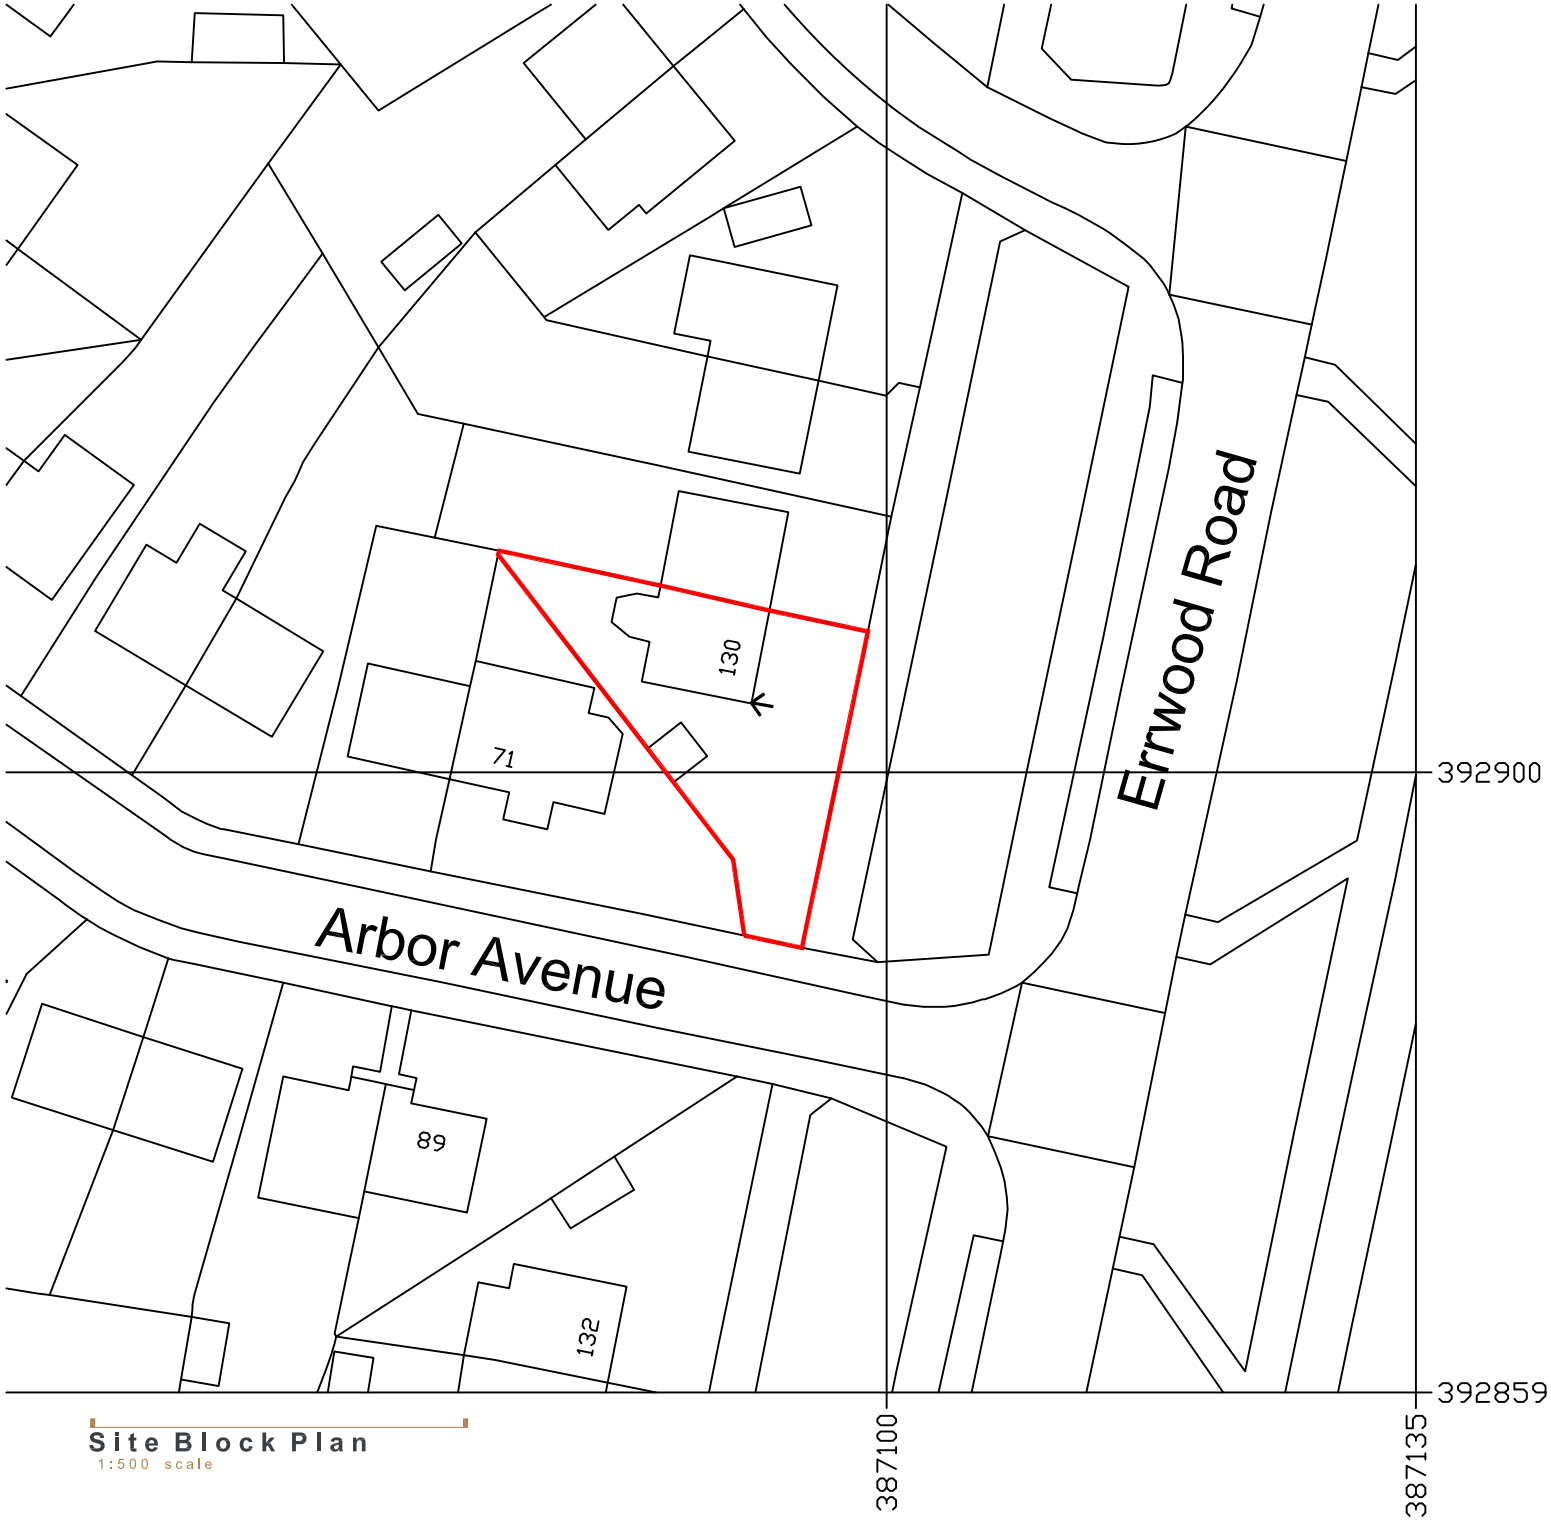

Site Block Plan
1:500 scale

Client :
Sam Padley & Giulia Molteni

Job Title:
PD Hip to Gable Extension & Dormer Loft Conversion at, 130 Erwood Road, M19 1HS

Drawing Title:
Existing Site Block Plan

Scale:	Drawn By:	Date:
1:500 @ A4		Oct 2024

Job No:	Drawing No:
04224	04224/SBP/01/R01