




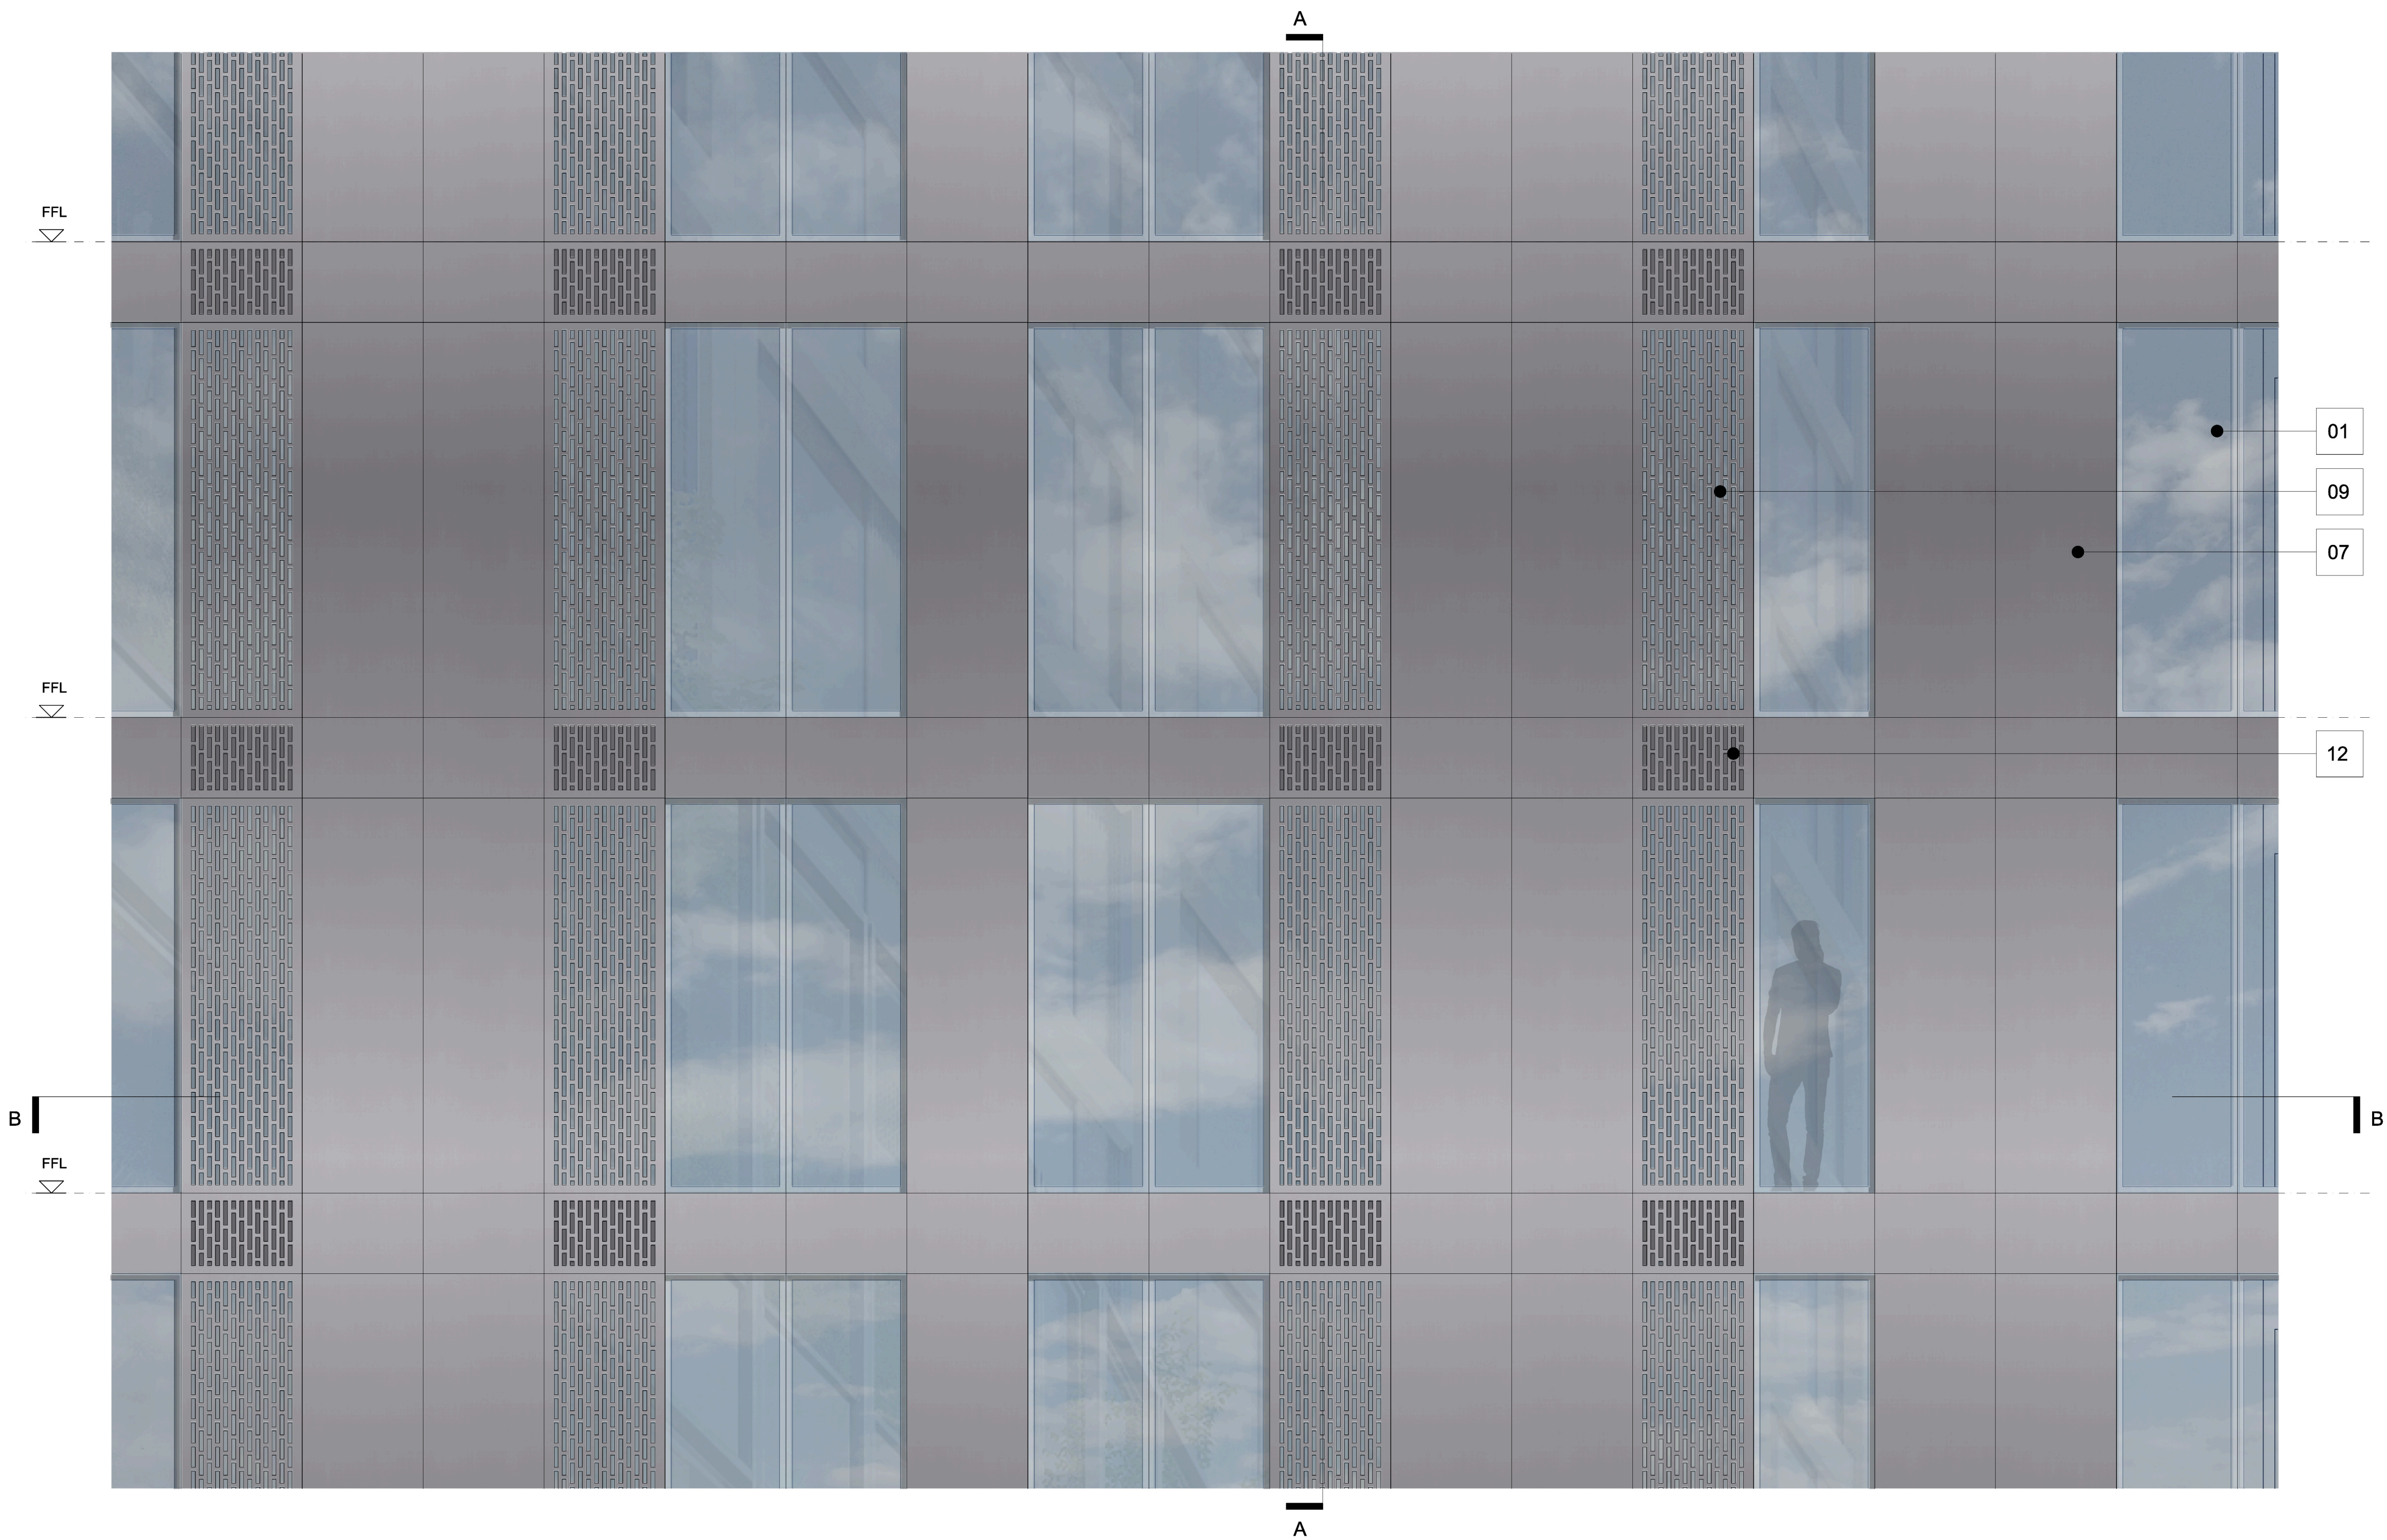

Detail Elevation
1:25

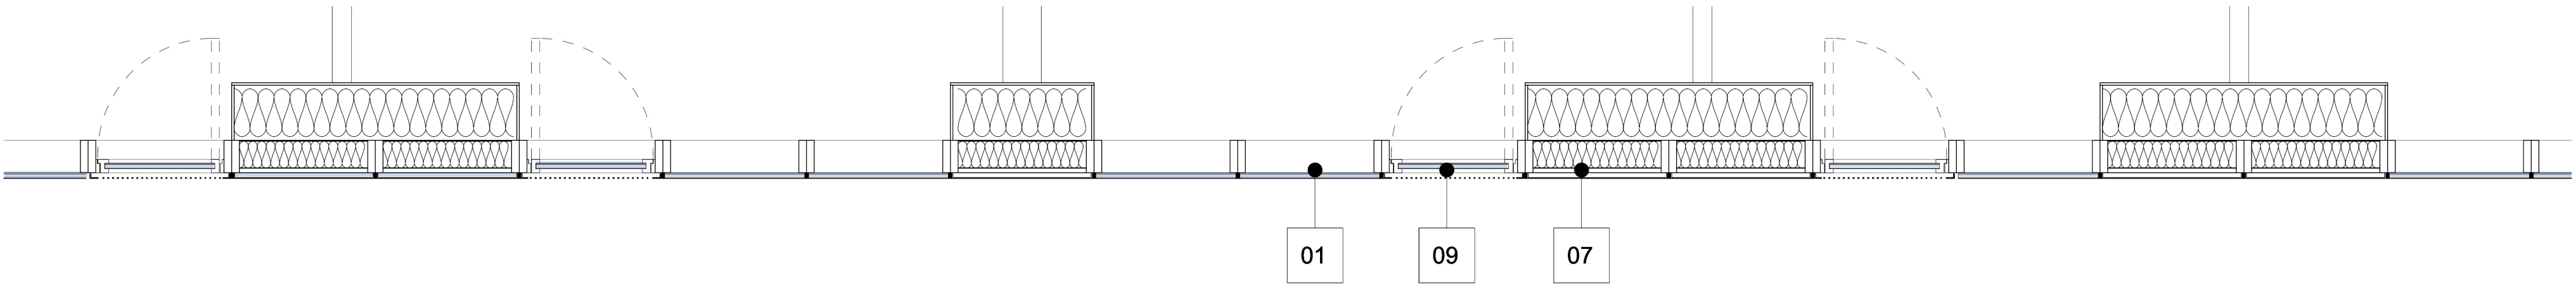

Detail Plan BB
1:25

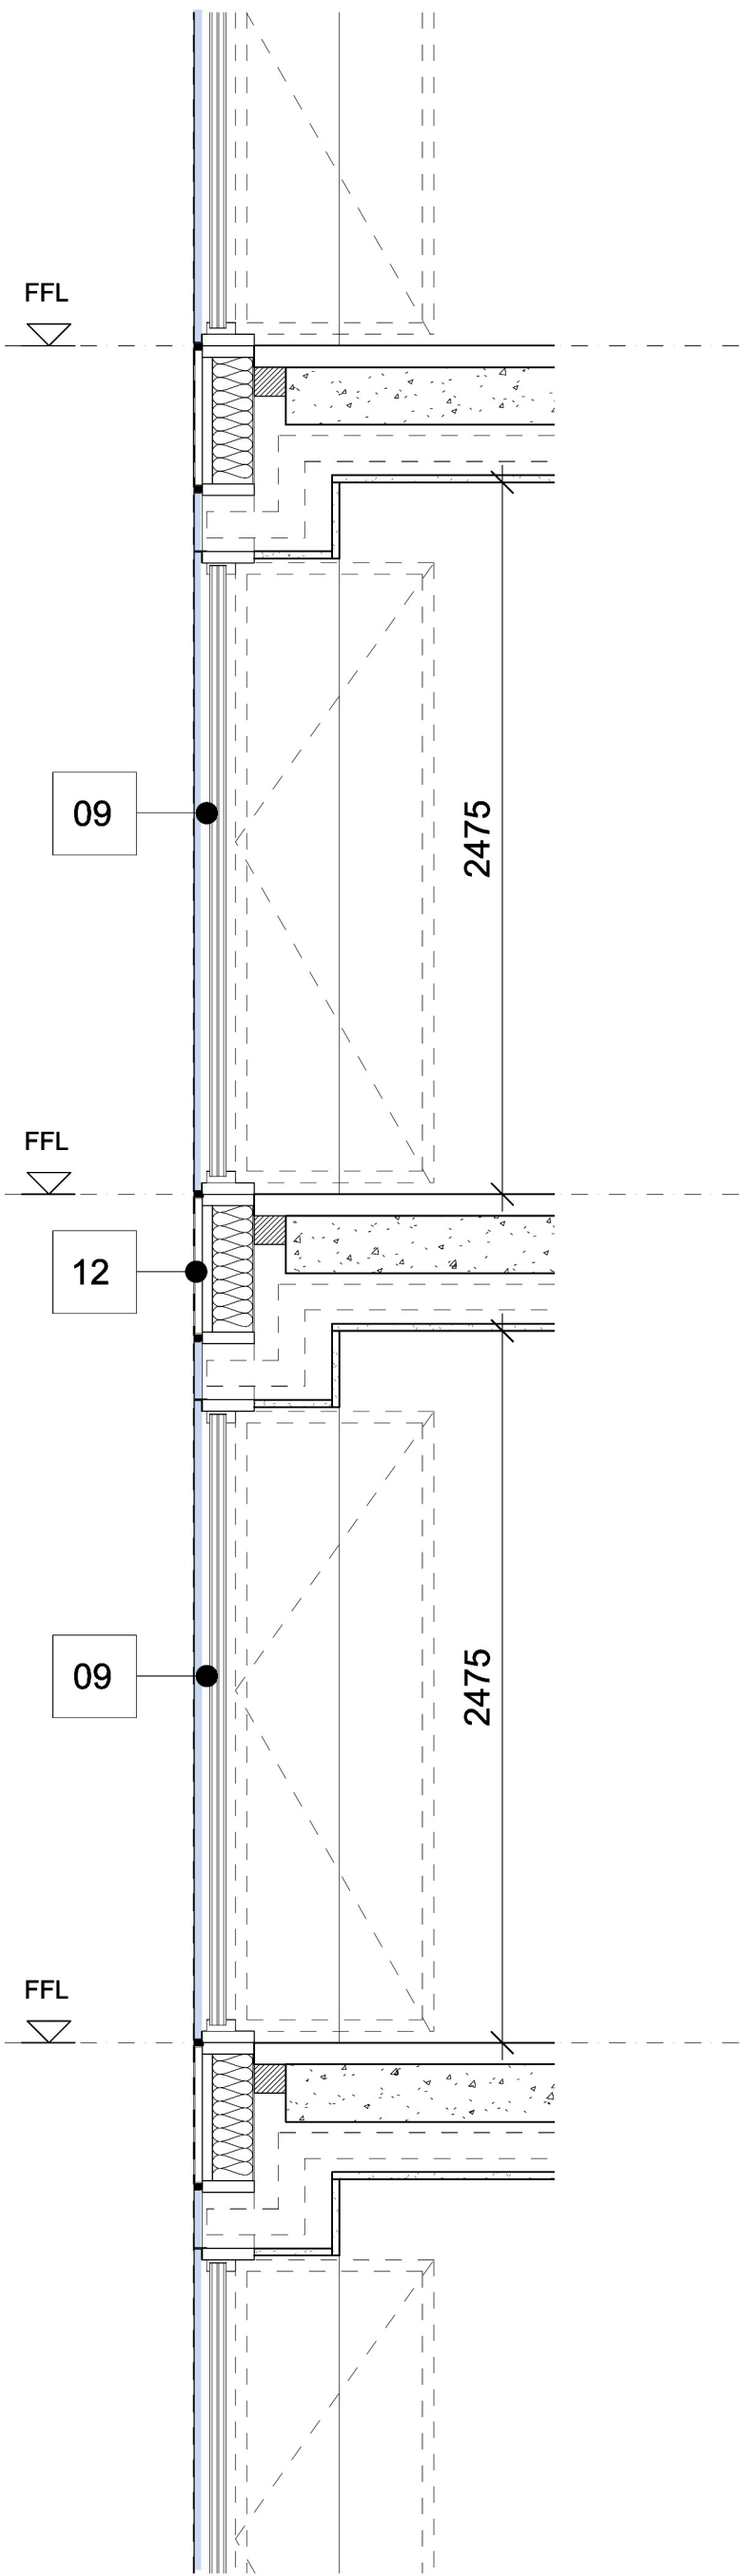

Detail Section AA
1:25

MATERIAL KEY

- 01. CLEAR FULL HEIGHT GLAZING
- 07. ANODISED ALUMINUM INSULATED PANEL - GUNMETAL GREY
- 09. PERFORATED ANODISED ALUMINUM PANEL WITH FULL HEIGHT GLAZED OPENABLE WINDOW BEHIND (VENTILATION); COLOUR VARIES DEPENDING ON COLOUR OF ADJACENT SOLID PANEL
- 12. PERFORATED INSULATED PANEL

This drawing is copyright Do not scale off dimensions.	All dimensions to be checked on site by contractor.	Contractor to report any dimensional discrepancies, errors or omissions prior to commencing on site.	<table><tr><th>Rev</th><th>Date</th><th>Description</th></tr><tr><td>P01</td><td>2024-12-20</td><td>Planning Submission</td></tr><tr><td> </td><td> </td><td> </td></tr><tr><td> </td><td> </td><td> </td></tr><tr><td> 				Rev	Date	Description	
P01	2024-12-20	Planning Submission	



Manchester
+44 (0)161 835 2345

London
+44 (0)20 7549 4000