


SIGN LOCATION PLAN
Scale 1:100 @ A3

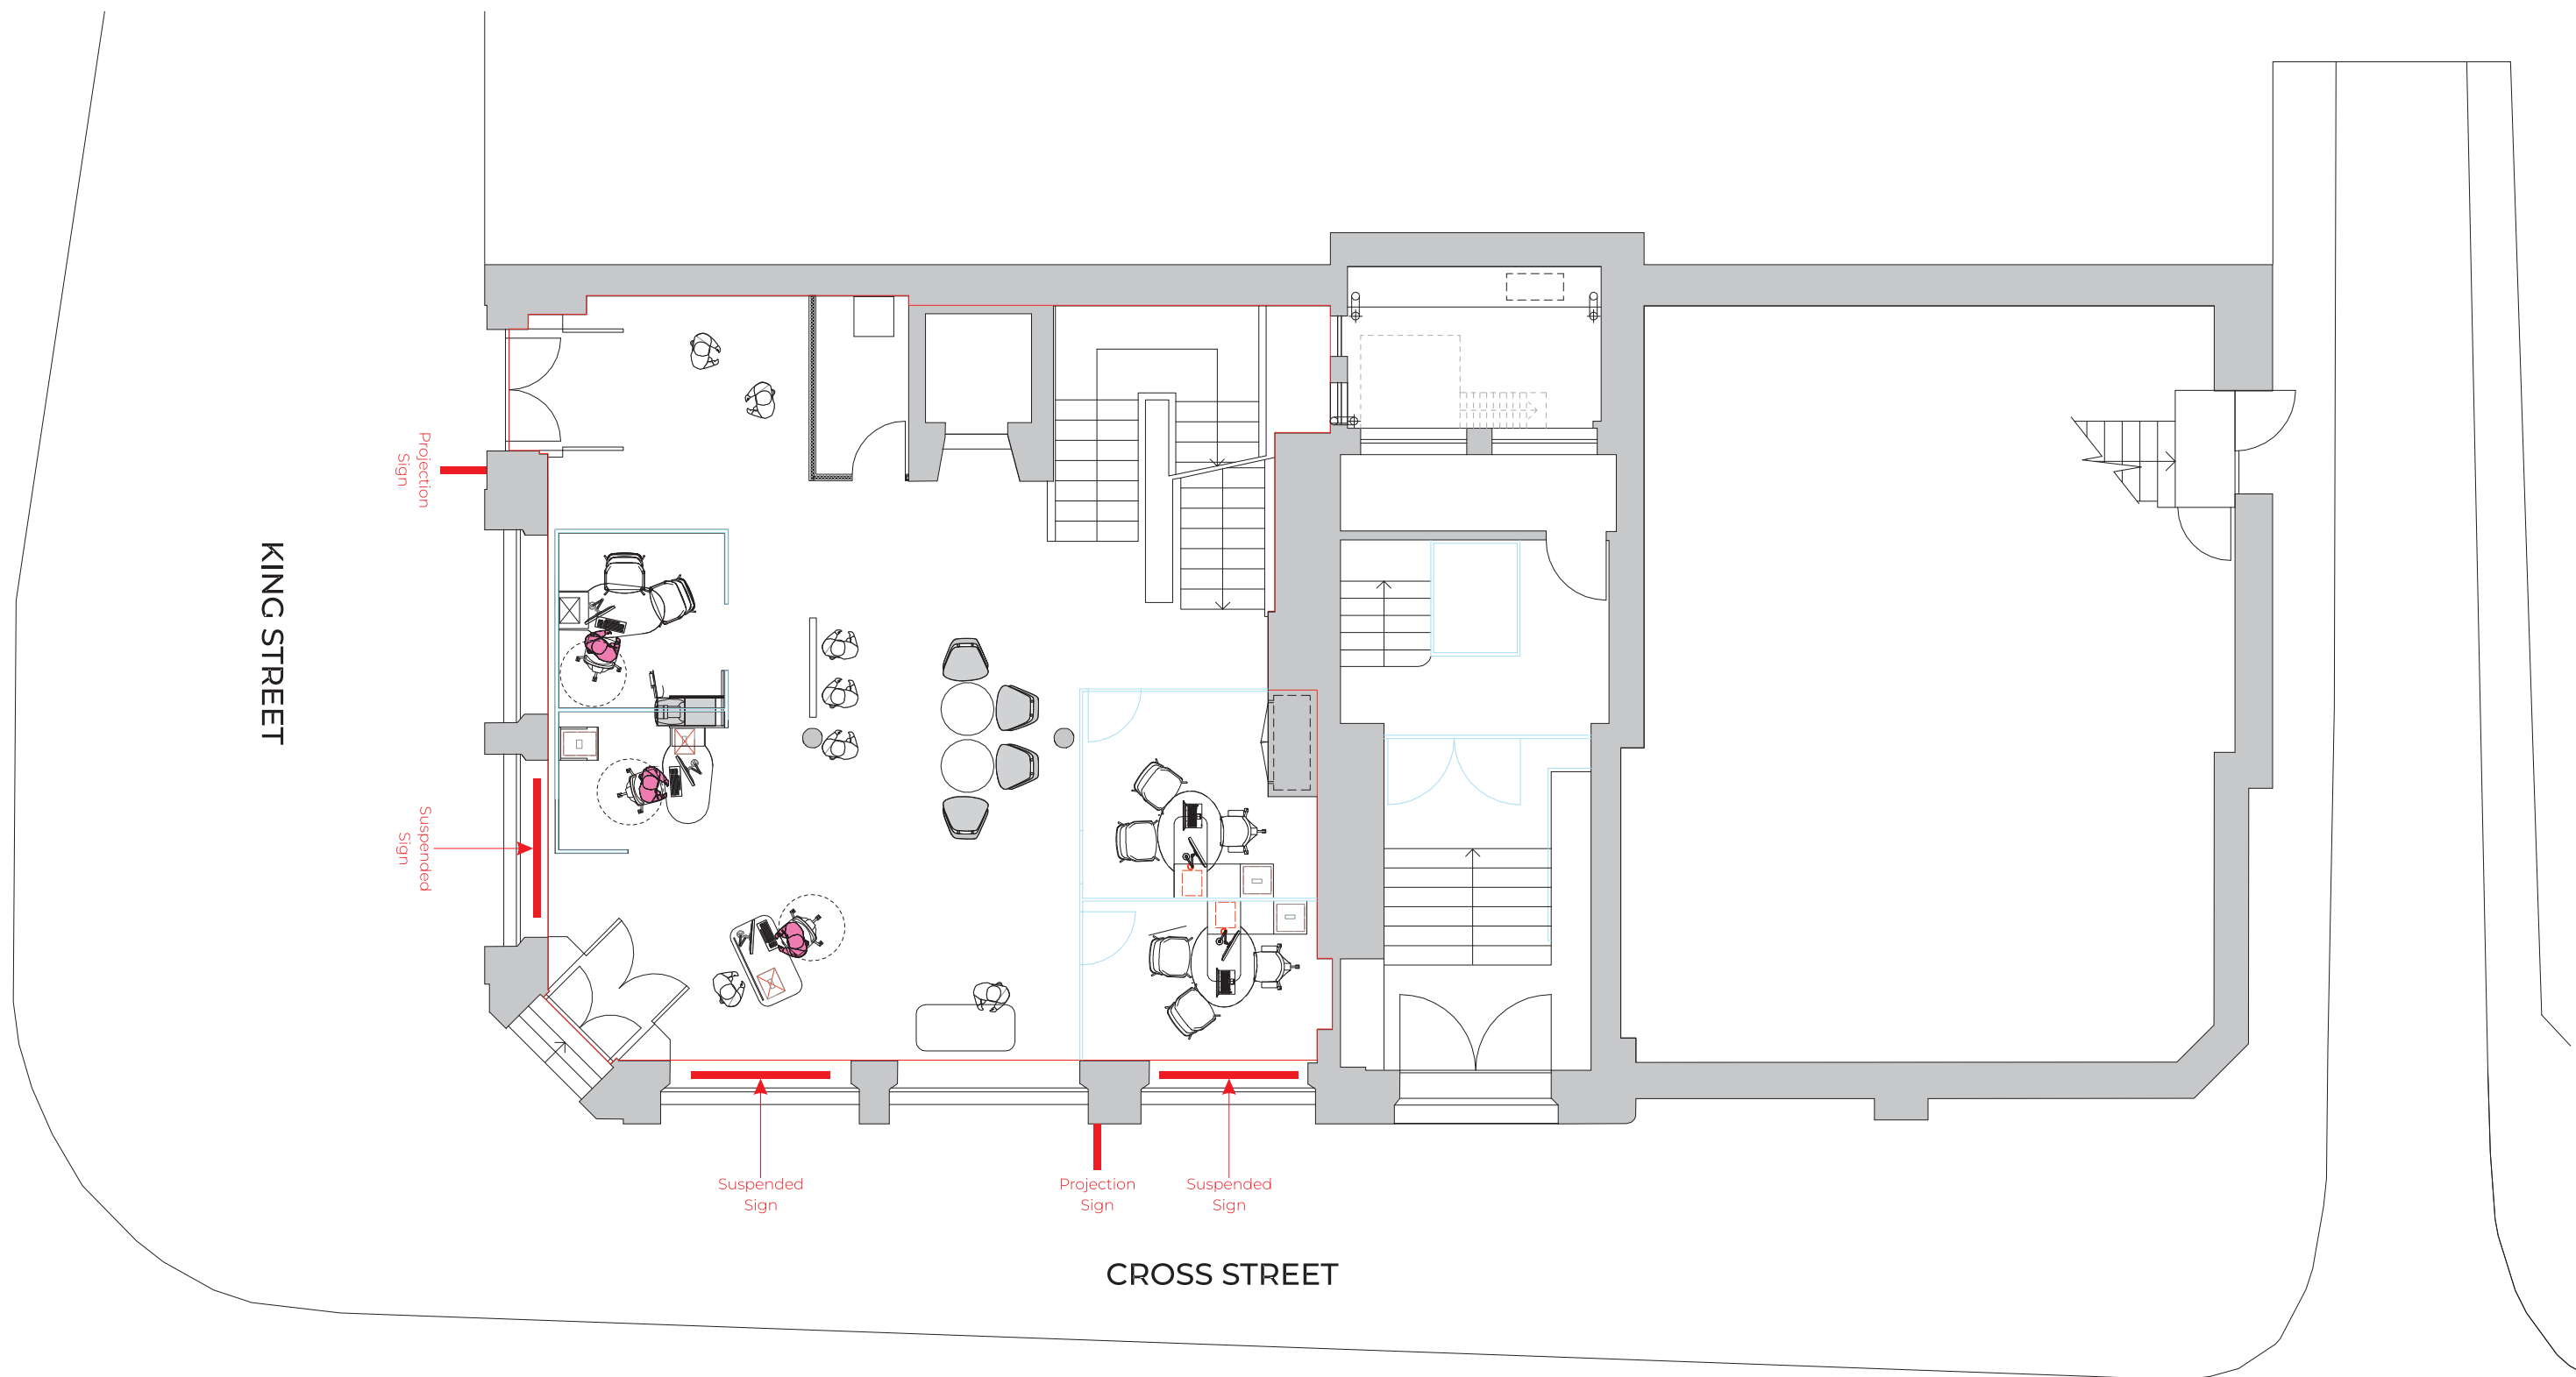

HARPER SIGNS
Since 1954

Harvey Combe Station Road Killingworth Newcastle upon Tyne NE12 6QQ
Tel (0191) 268 6394 www.harpersigns.co.uk



Client: Newcastle Building Society		Site Address:	
Title: Signage		Manchester Building Society	
Drawn: <i>Muse</i>	Date: 21/02/25	74 King Street	
Scale: Varies		Manchester	
Drawing No. 2304 - 03		M2 4NJ	
		Rev: 1	