


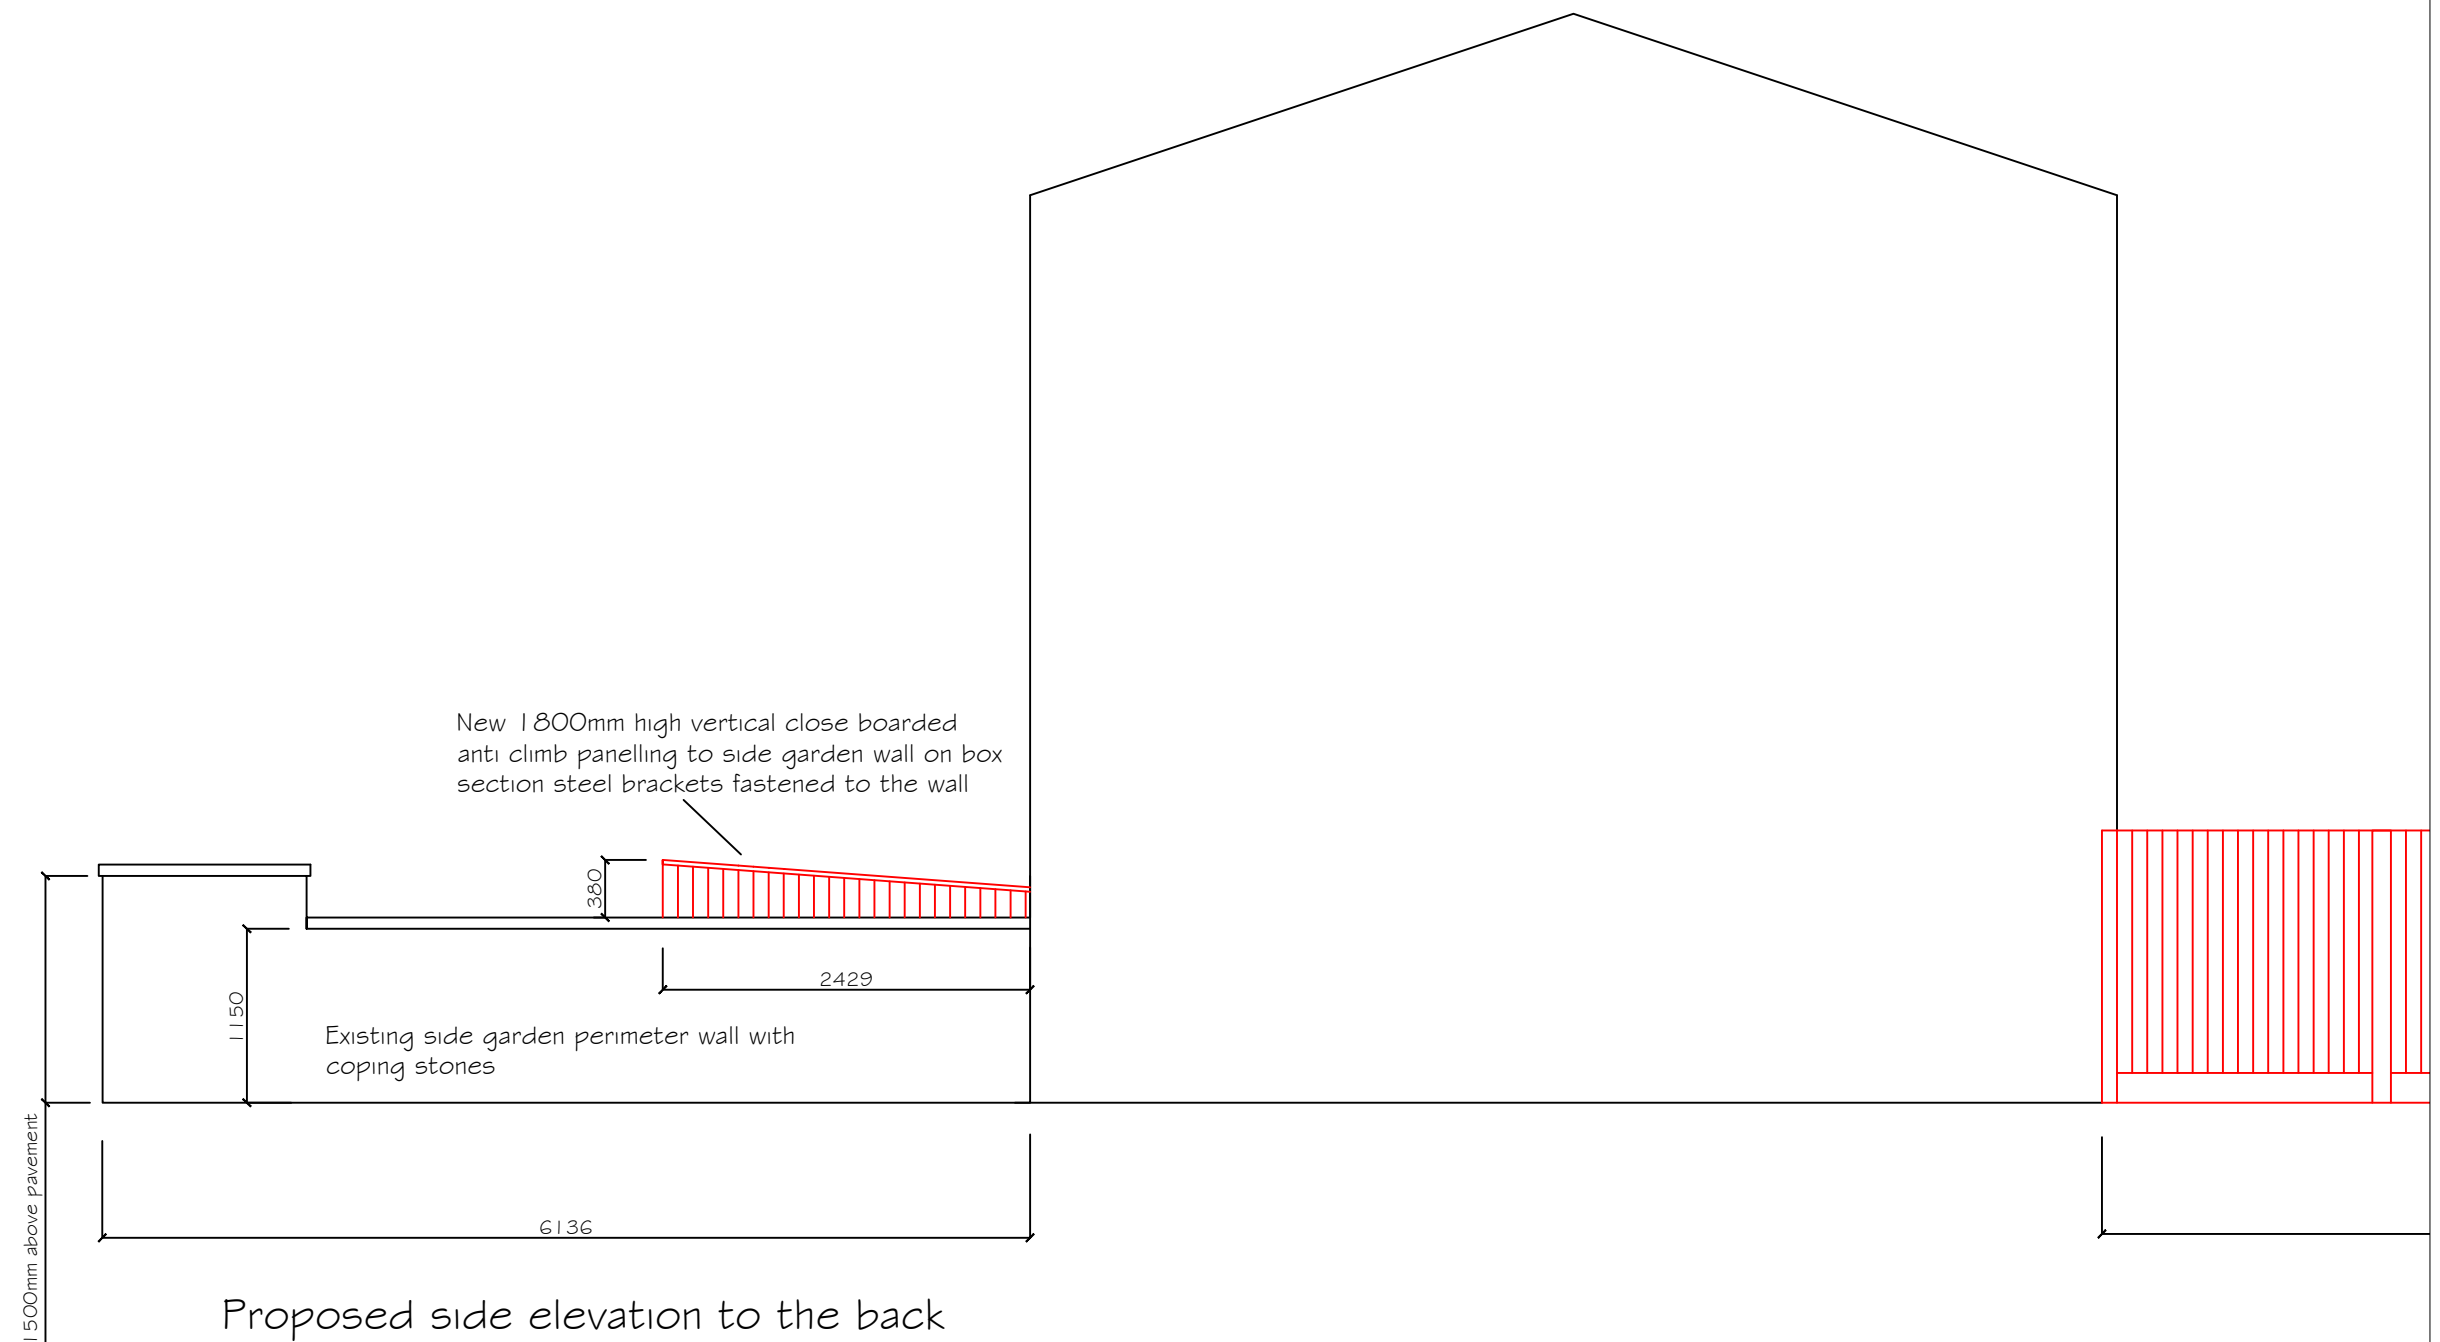

Manchester Equipment and Adaptations Partnership

Technical Officer Service

Philips Park Road
Beswick,
Manchester,
M11 3FU

Applicants Name:
Mohamed Murida Sharif

Property Address:
347 Waterloo Road,
Cheetham
Manchester
M8 9DU

REVISIONS -

Project: Proposed hard standing to front garden with fencing & retaining wall / fencing with low level garden area to the back garden

Proposed side elevation to back - 009

Date: **04/03/2025**

Paper Size: **A3**

Scale: **1:50**

Drawn By:
I Rothwell



Manchester
Equipment &
Adaptations
Partnership