


Proposed Ground Floor Plan
Scale - 1:100@A3

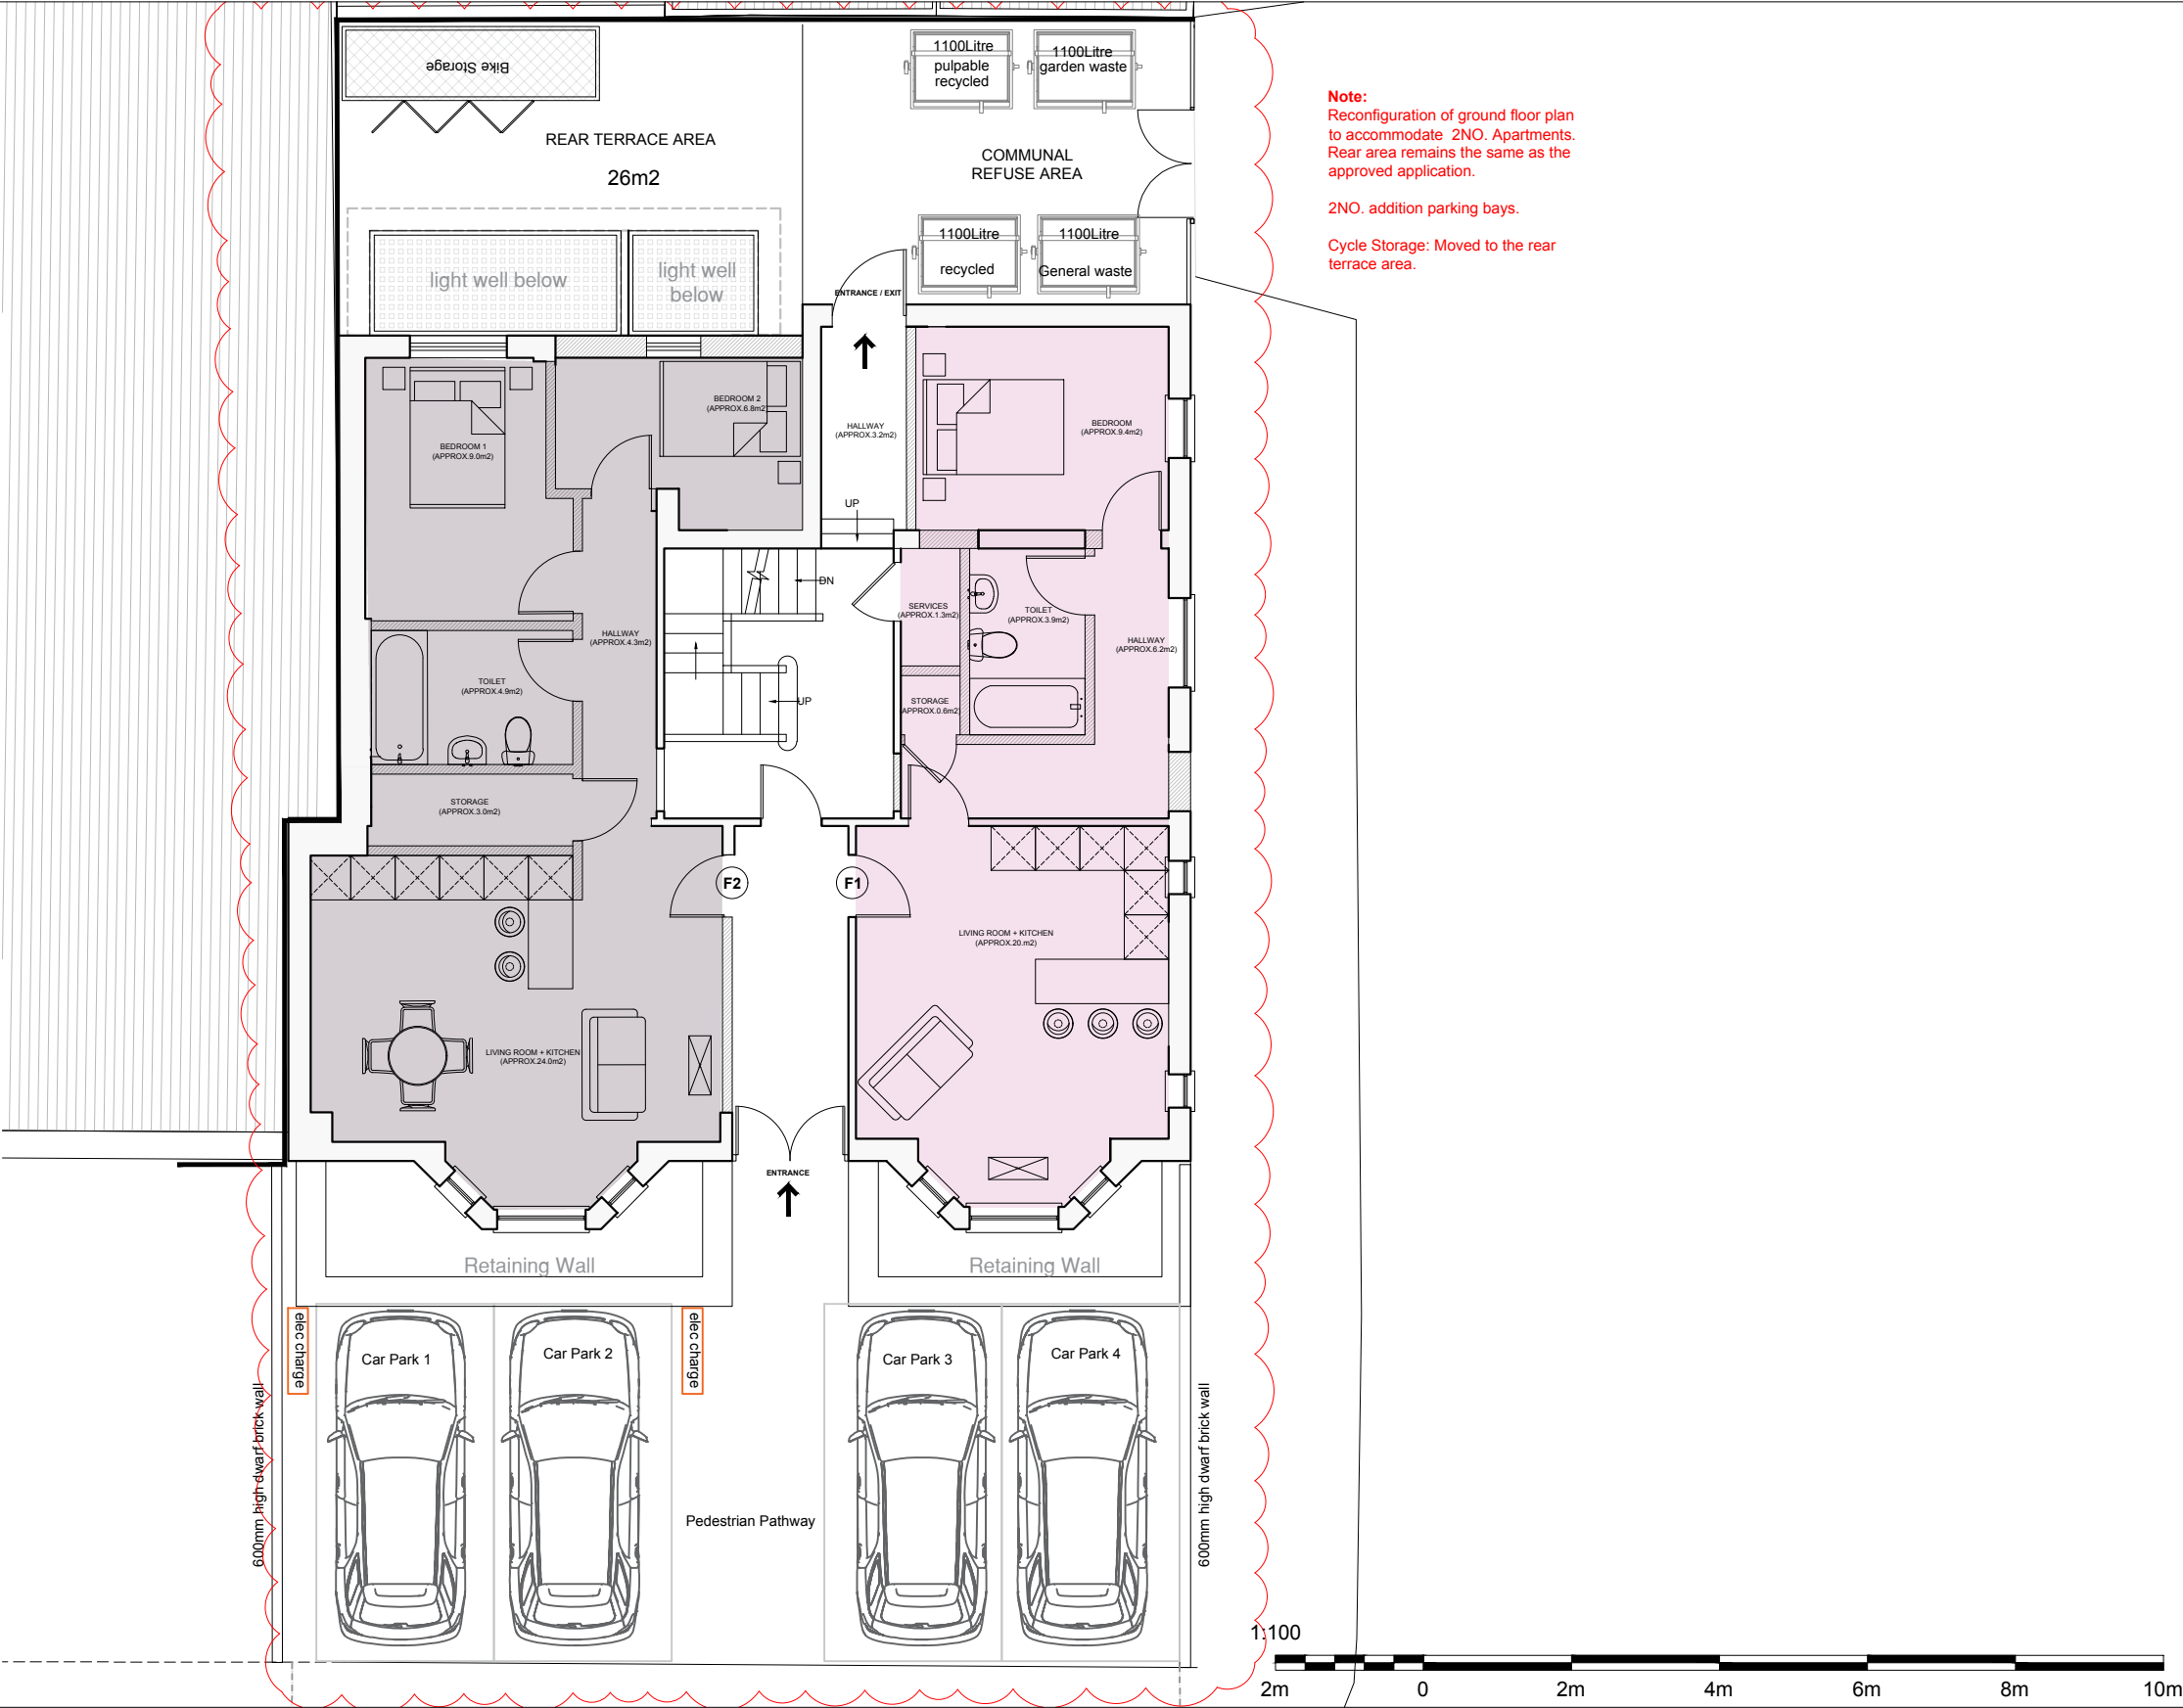

Note:
Reconfiguration of ground floor plan
to accommodate 2NO. Apartments.
Rear area remains the same as the
approved application.

2NO. addition parking bays.

Cycle Storage: Moved to the rear
terrace area.