

D	12.12.24	MA	External layout updated to indicate seperate private external areas for cottage apartments.
C	29.06.23	AJ	Drawing updated in response to MCC Highways comments email 22/06/23.
B	24.05.23	MA	Plan updated following planning and highways feedback.
A	11.01.23	MA	Boundaries updated in line with client feedback.
Rev	Date	Int	Description

btp
ARCHITECTS

RIBA
Chartered Practice

Client:
R&M Property Group

Project:
Cross Lane, Gorton


Description:

Boundary Treatment Plan

Purpose of Issue:			
Building Regulations			
Drawn By:	Checked By:	Date:	Scale @ A2:
OM	MA	05/12/22	
Job No:	Status Code:	Drawing No:	Rev:
3809	S4	107	D
File Identifier:			
CL-BTP-00-SP-DR-A-3809_107			
Elizabeth House, 486 Didsbury Road, Heaton Mersey, Stockport, SK4 3BS t 0161 443 1221 e info@bernardtaylor.co.uk w www.btparchitects.co.uk			

107 Boundary Treatment Plan

1 : 200

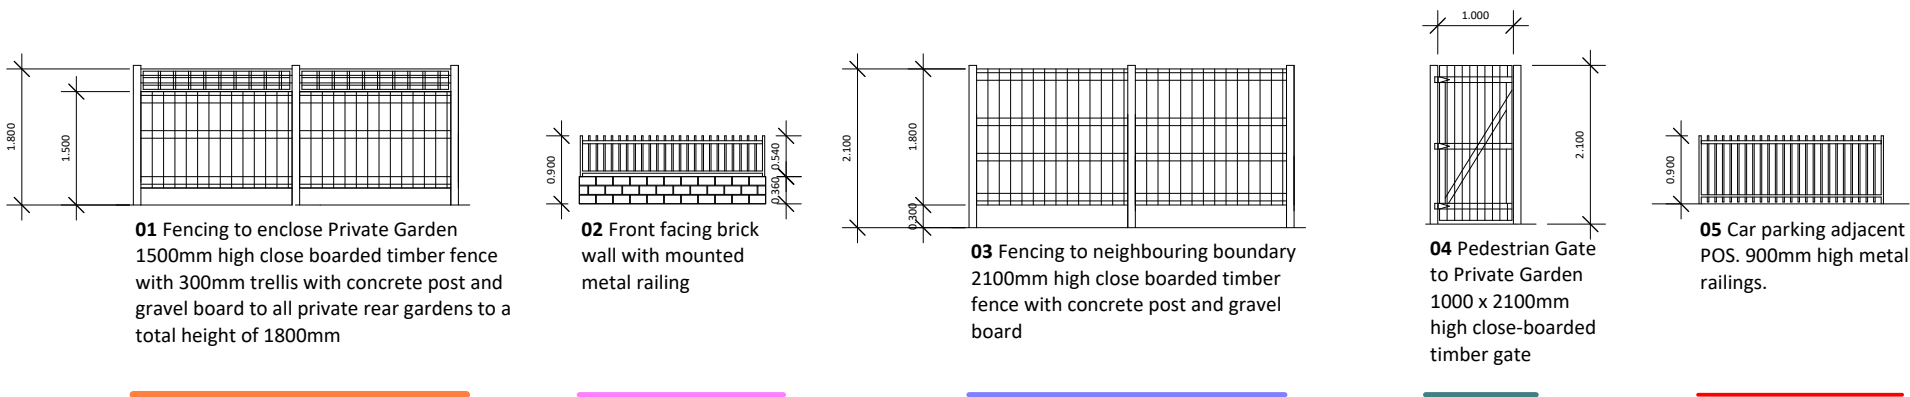

Boundary Key

1 : 100