


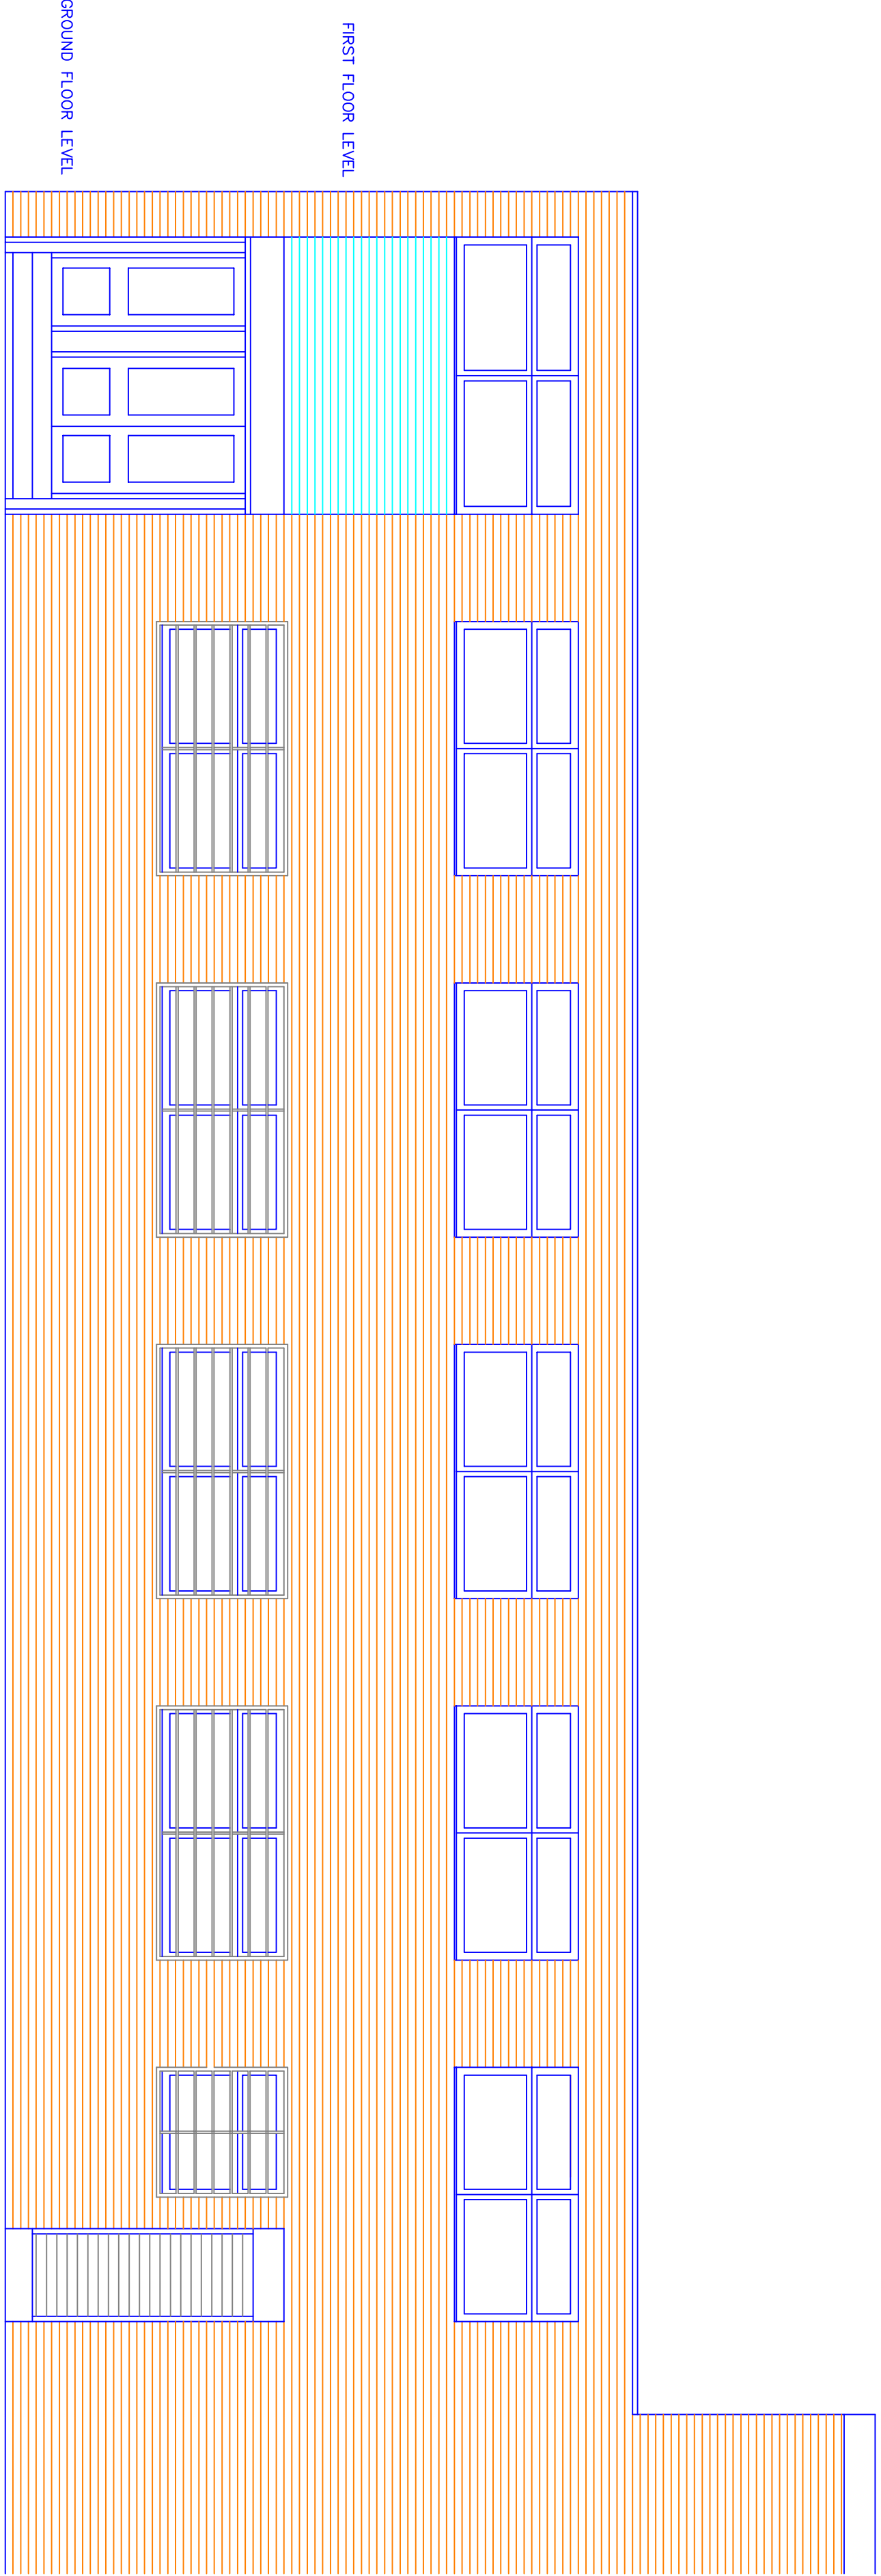

Existing North Elevation

Existing West Elevation



Existing South Elevation