
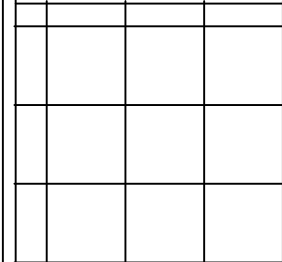
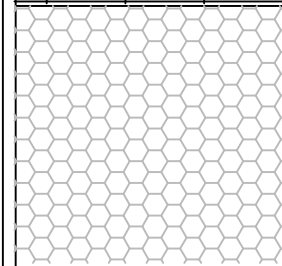
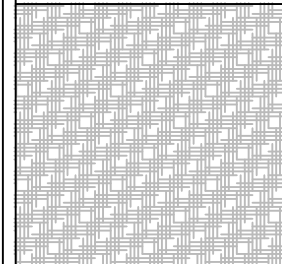
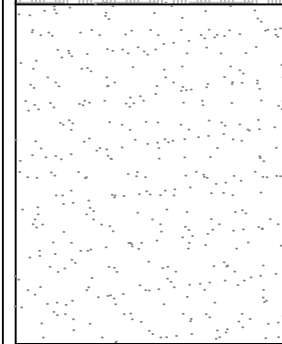
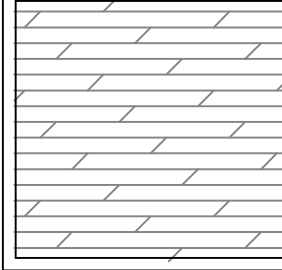



FLOOR FINISHES LEGEND	
SYMBOL	DESCRIPTION
	SUPPLIER: archi.tile gary@archi-tile.co.uk PRODUCT REF: Cypress Pink Blush ATMNBC102 SIZE: TILES 200 x 200mm
	SUPPLIER: GERFLOR PRODUCT REF: Tarasafe/TL Securite Ultra Compact COLOUR: 7307 Copper
	SUPPLIER: GERFLOR PRODUCT REF: ROMAT COLOUR: ANTHRACITE
	SUPPLIER: ALTRO PRODUCT REF: SUPREMA II COLOUR EARTH SUI2066 SIZE: SAFETY FLOOR - VINYL SHEET FLOORING Supply and lay 2.0mm thick slip resistant vinyl sheet to conform to EN13845, to have class 1 spread of flame. Installed toBS8203 with hot welded joints and laid in strict accordance to the manufacturers recommendation on manufacturers approved adhesive. Allow for laying existing flooring with 12mm ply sheeting.
	SUPPLIER: KARNDKAN PRODUCT REF: Spring Oak RL01 SIZE: PLANK

NOTE: Floors to be inspected and repaired to maintain their structural integrity and to receive any new finishes where required.

All skirting board finishes shown on elevation drawings.

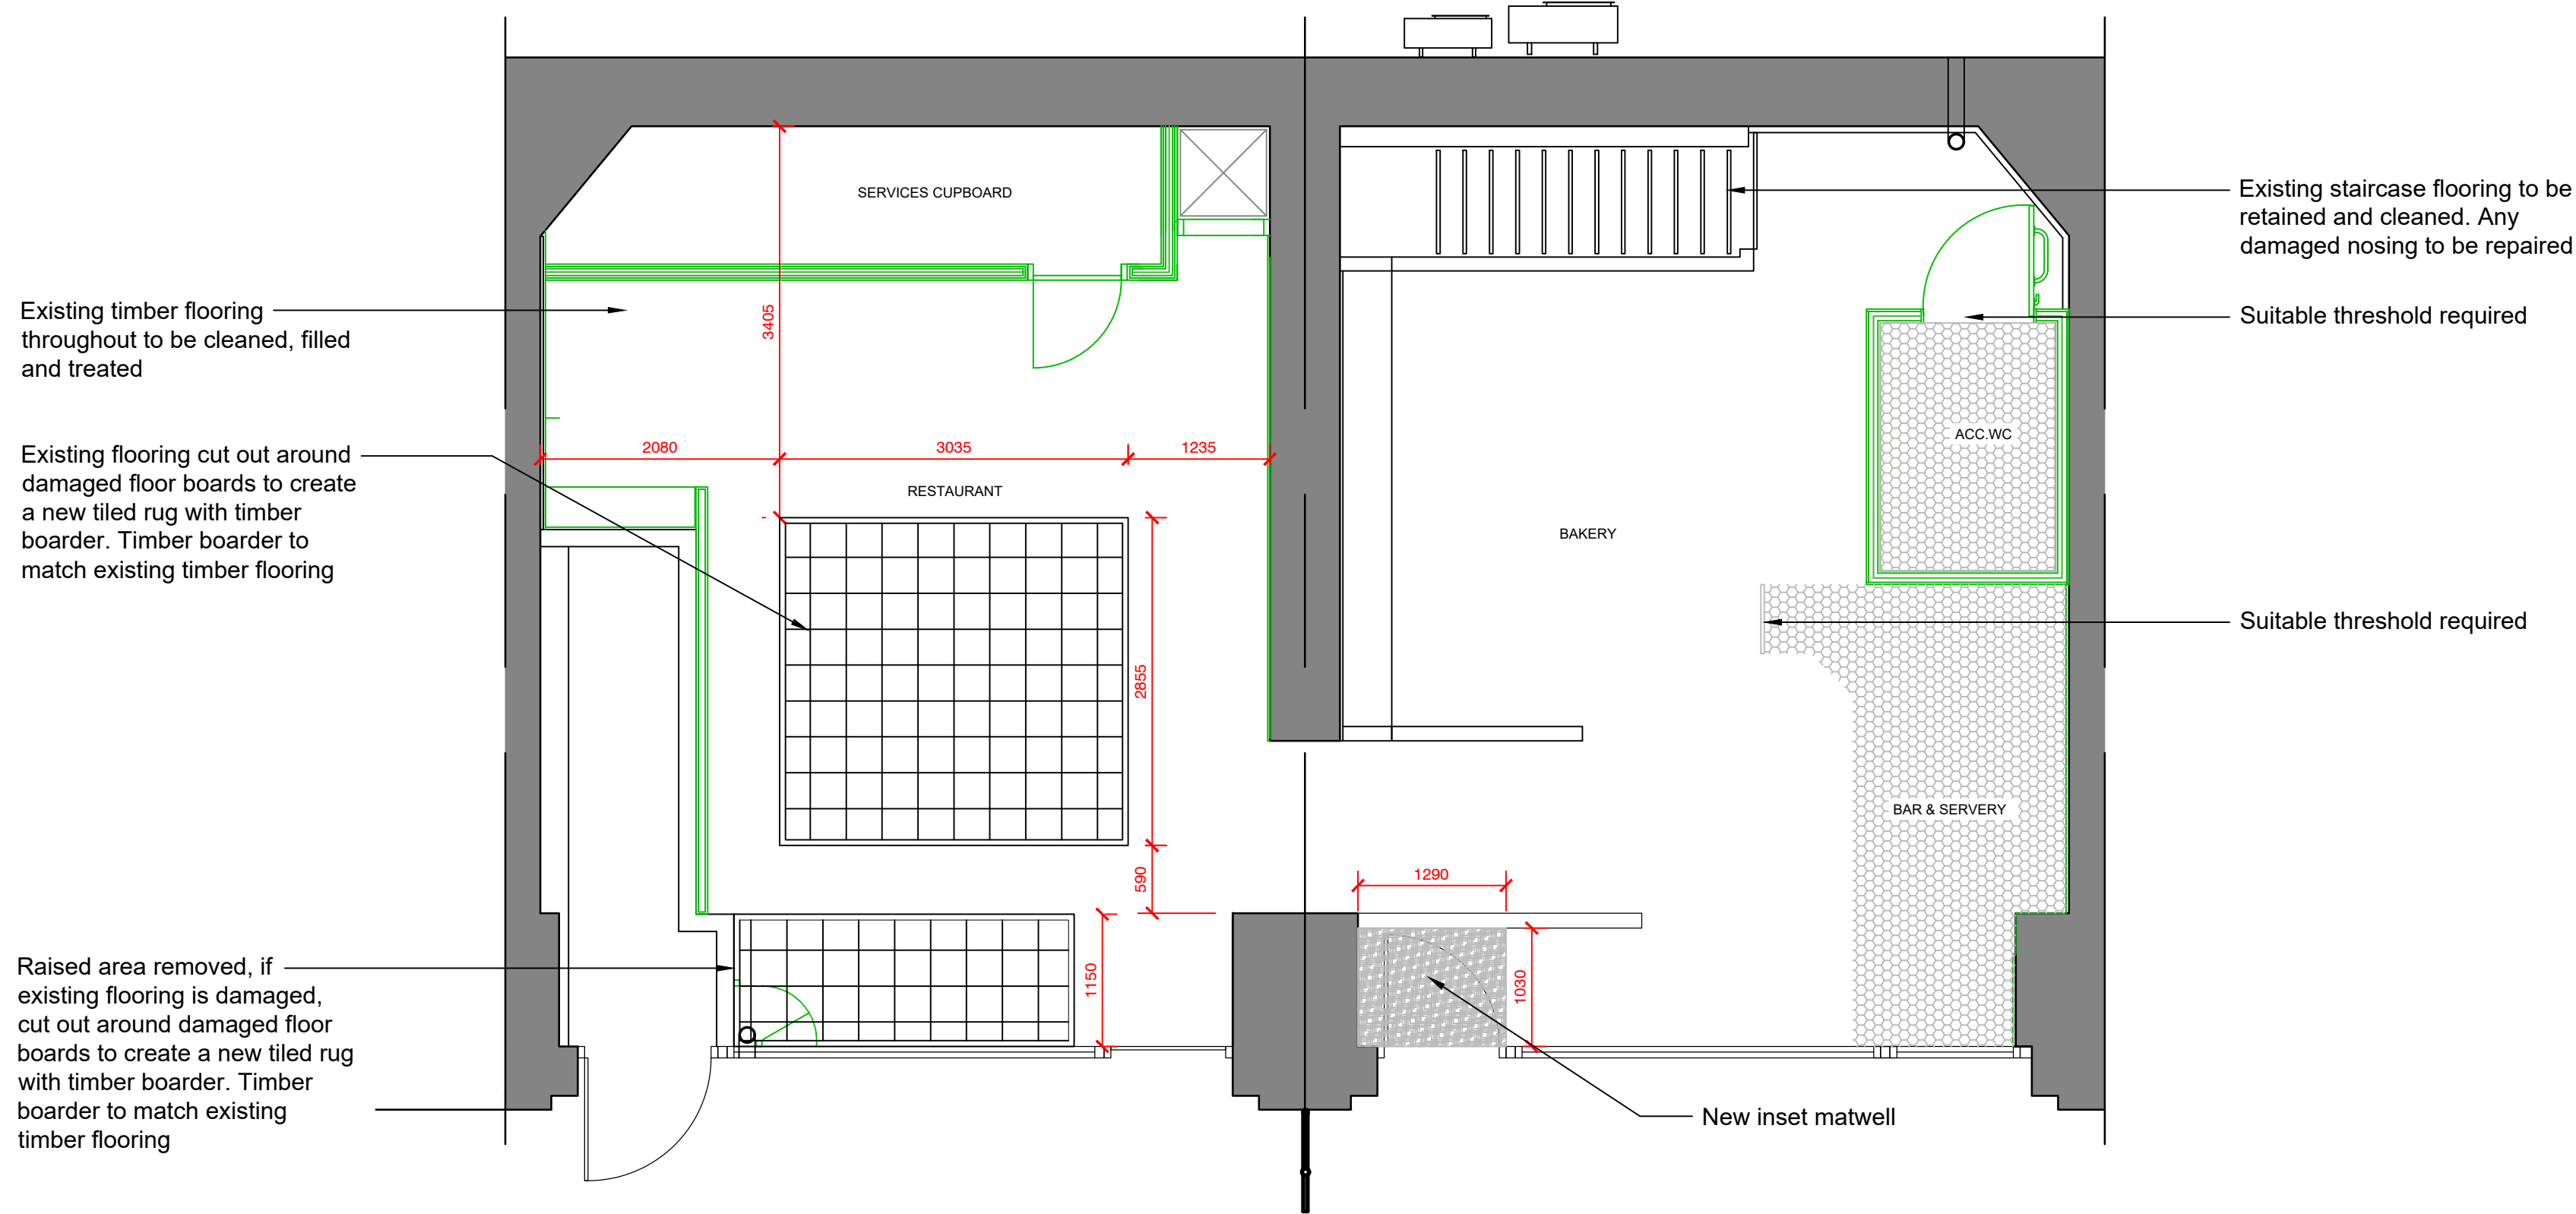

GROUND FLOOR - FLOOR FINISHES
SCALE 1:50

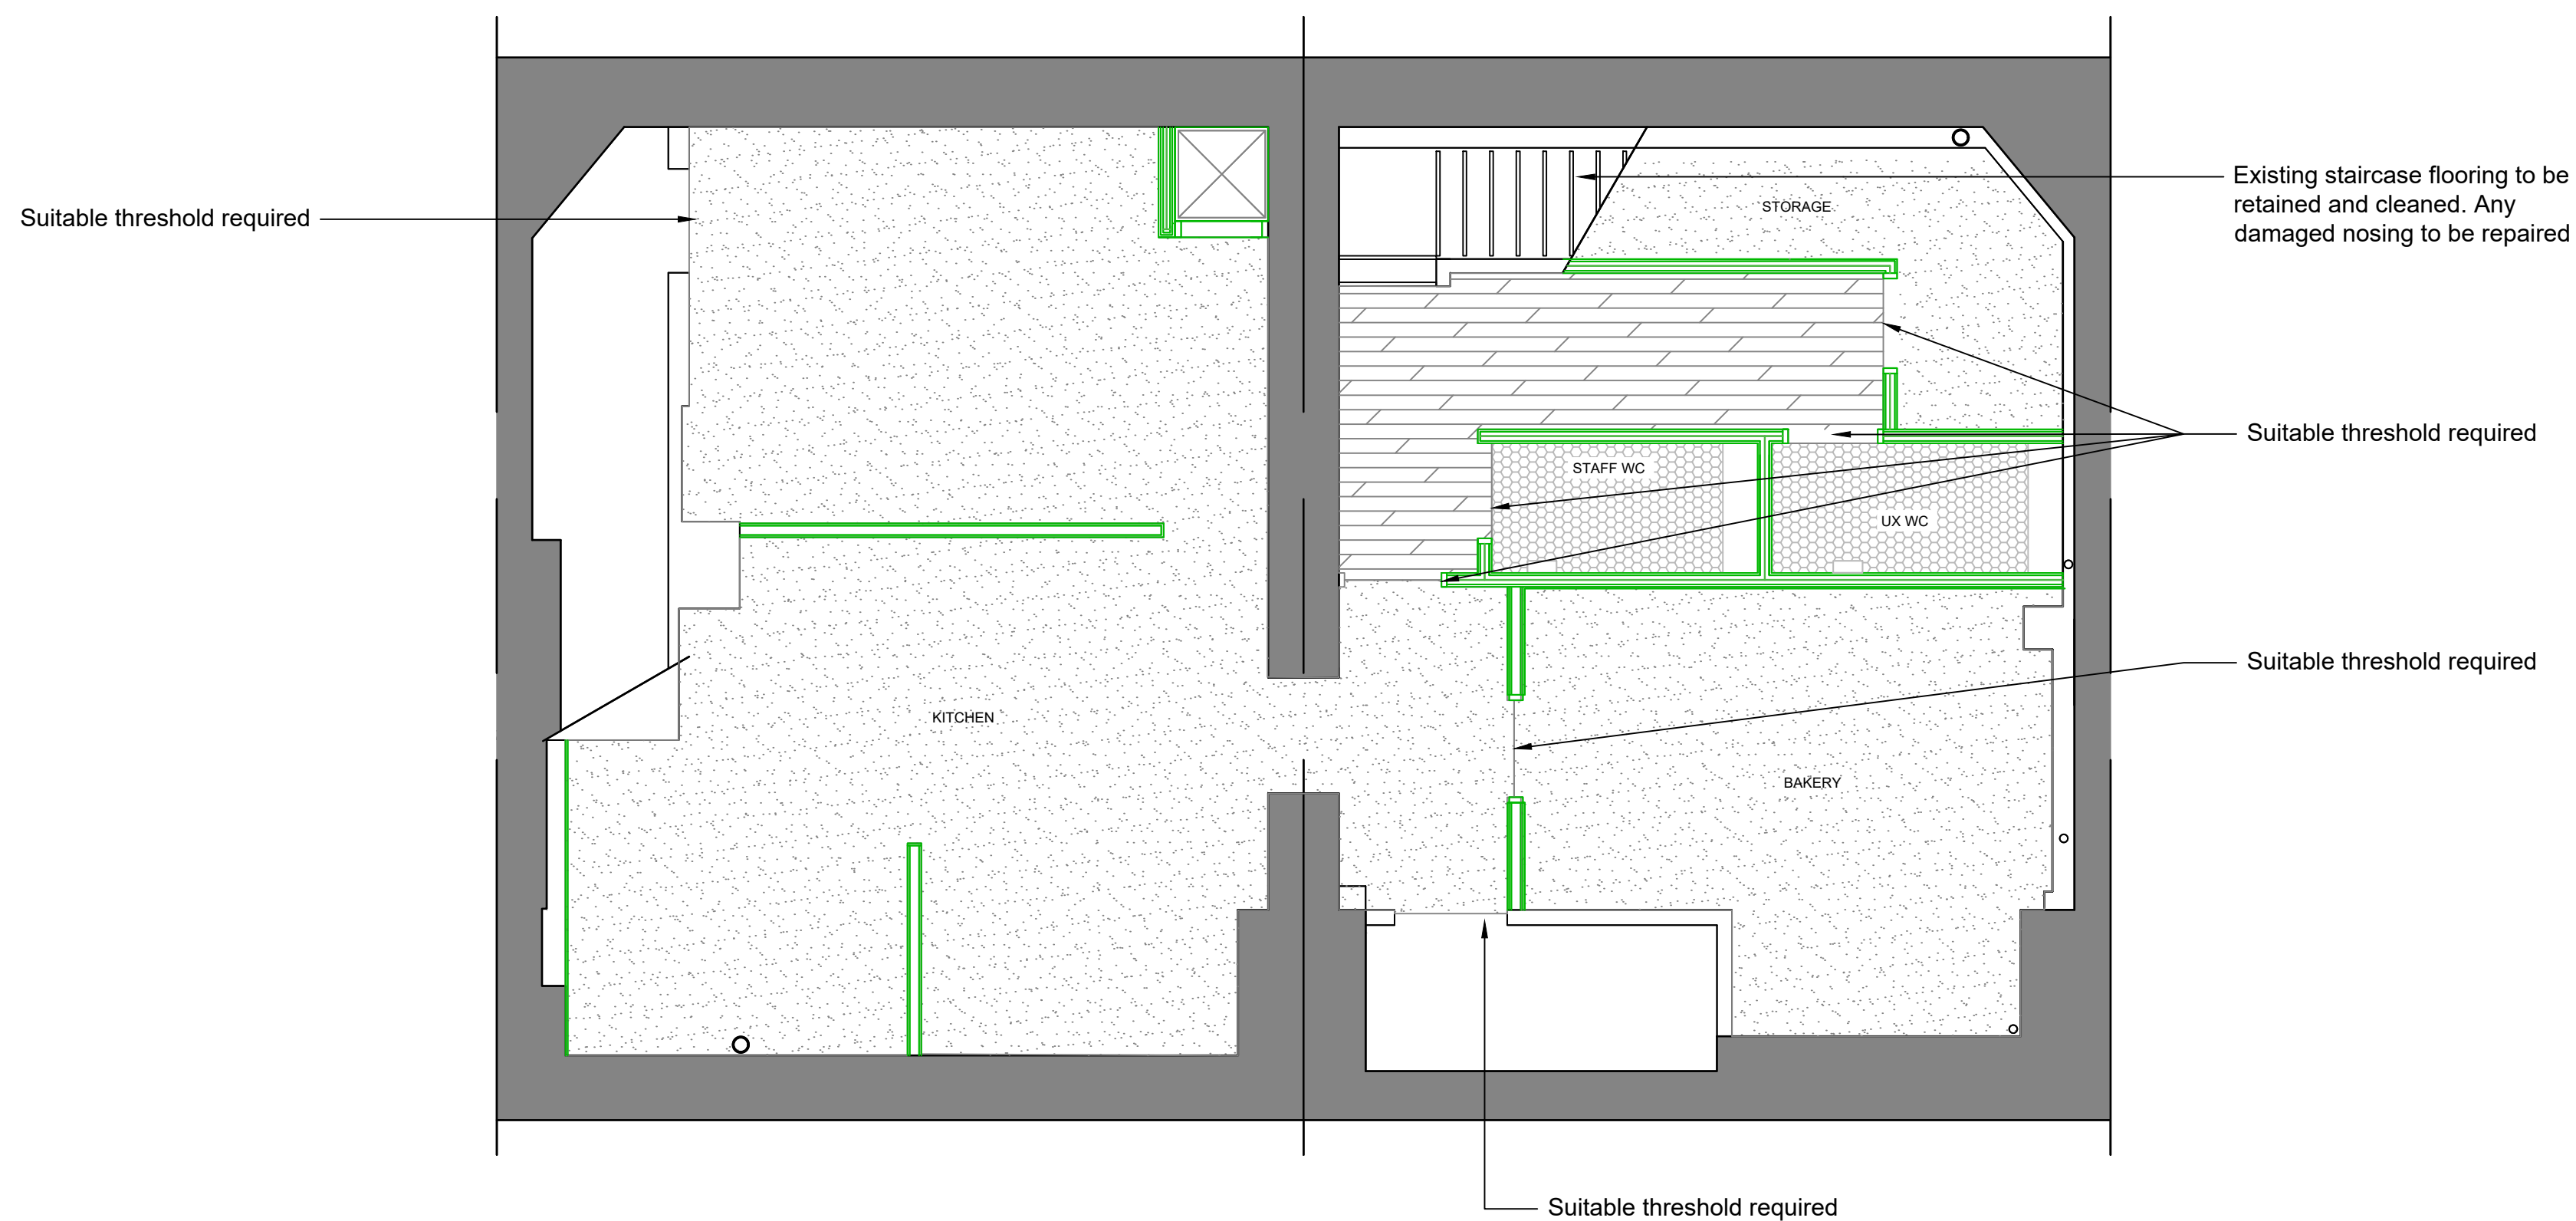

BASEMENT - FLOOR FINISHES
SCALE 1:50

GROUND FLOOR AND BASEMENT - FLOOR FINISHES - PROPOSED
SCALE 1:50

© This Drawing and Design is the copyright of M1NT studio and should not be reproduced without written consent.

This non intrusive survey has been produced for spatial design purposes only.

Contractors are to check all levels and dimensions before setting out any site or shop work.

CDM 2015 Designers Risk Assessment
All works to be carried out under CDM regulations.

Contractor to ensure all relevant codes of practice and regulations for the proposed works are adhered to. No residual risk within the attached design unless specifically stated with the attached schedule.

DO NOT SCALE THIS DRAWING

11.03.25	P4	PLANNING ISSUE - Storage Room to Basement - Services cupboard added for ventilation ductwork - Dumb waiter added - Flooring updated to suit new arrangement	HE	LG
20.12.24	P3	PLANNING UPDATES TO JB EMAIL 19.12.24 - Dumb waiter omitted	HE	LG
22.10.24	P2	WC AND COUNTER FLOORING AMENDED TO TERRAZZO SAFETY FLOOR	HE	LG
16.09.24	P1	PRELIMINARY	HE	ES
Date	Rev	Details	Drwn	Chk

Issue:	For Information	Stage:	S4
Client:	DOUX CHATON		
Project:	265-267 Deansgate Terrace Deansgate Manchester M3 4EW		
Title:	GROUND FLOOR AND BASEMENT FLOOR FINISHES - PROPOSED		
Date:	21.08.24	Drawn:	HE
Scale:	1:50 @ A1	Checked:	LG
DWG NO:		Rev	
202393_M1NT_XX_ZZ_A_DR_1005		P4	
M1NT STUDIO.			
www.m1ntstudio.com		hello@m1ntstudio.com	