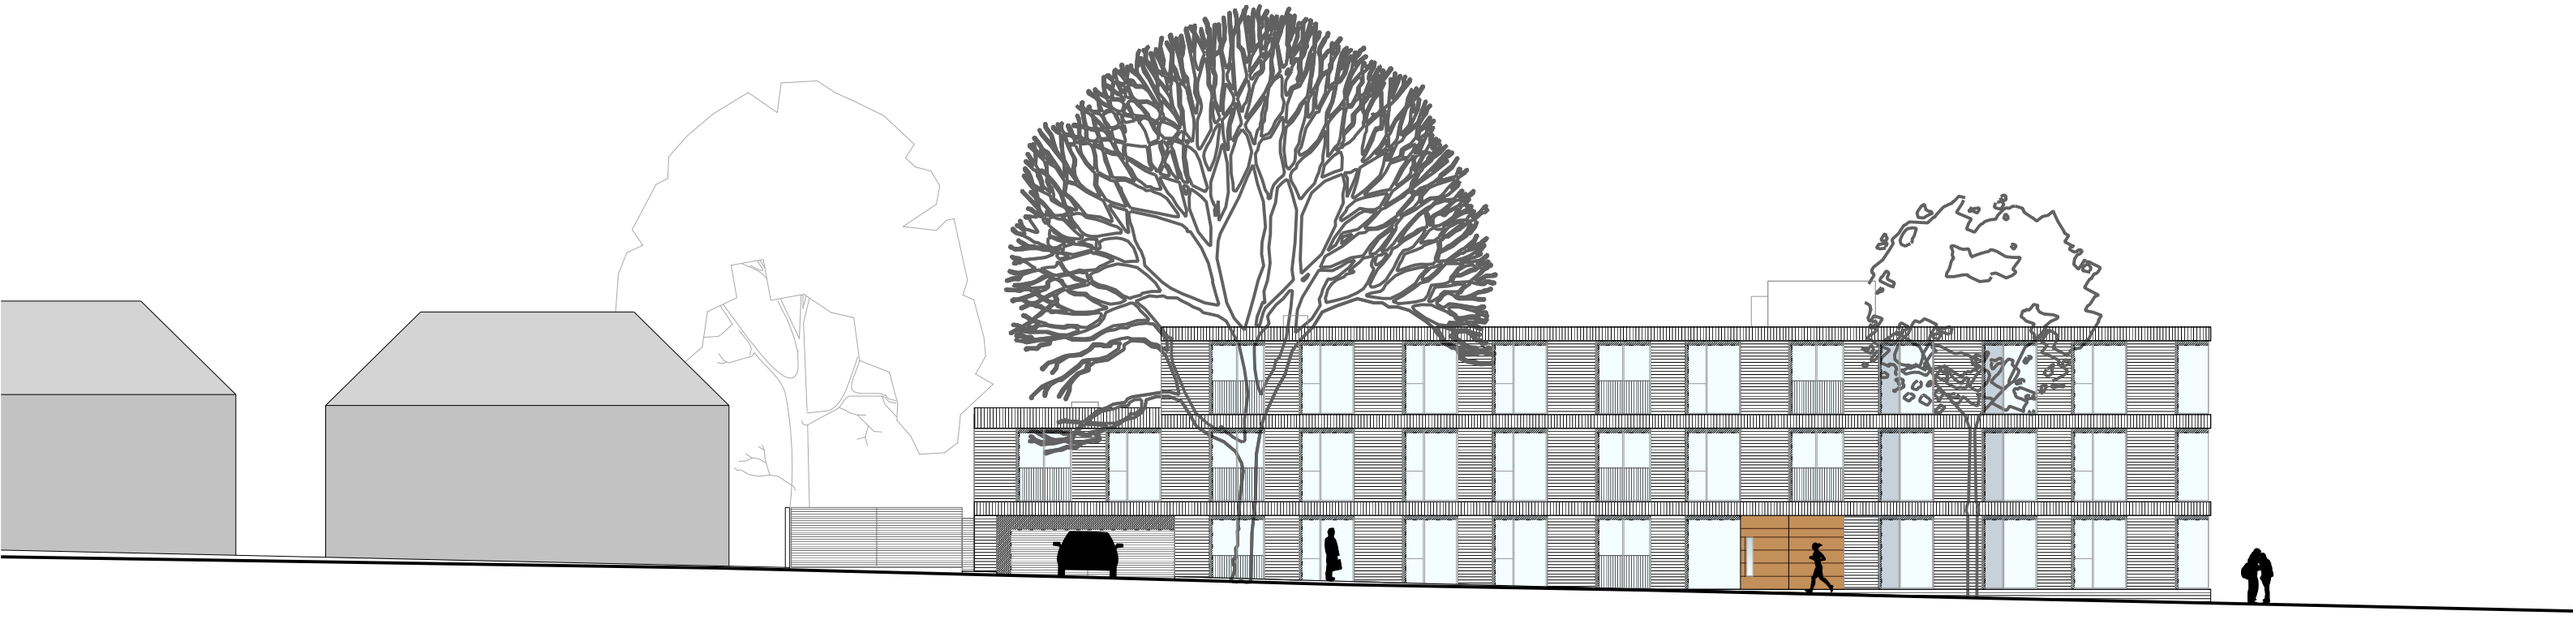

Gladeside Road Elevation

PLANNING ISSUE

Rev. G _18.06.2023_NMA submission
Rev. F _10.11.2022_NMA submission
Rev. E _23.11.2022_NMA submission
Rev. D _24.10.2019_Gable end updated
Rev.C_21.10.2019_Terace to gable ends omitted
Rev.B_24.09.2019_Name of client changed
A - Issue for planning

FALCONER
CHESTER
HALL

Project Title
GREENWOOD ROAD, WYTHENSHAWE

Drawing Title
PROPOSED ELEVATION-NORTH(GLADESIDE ROAD)

Client
Challanger Group

Drawn By
FCH

Date
JULY 2019

Project No.
P19-063

Scale
1:200@A3

Drawing No.
02-05-001G

FCH
London | Liverpool | Manchester | Kuala Lumpur | Telephone +44(0)151 243 5800 www.fcharchitects.com
© F.C.H.