

ASDA

Omega Signs Limited, Newmarket Approach, Leeds, LS9 0RJ
0113 240 3000 info@omega-signs.co.uk www.omega-signs.co.uk

*This scheme is a visual representation of our signage proposal.
Sizes, colours and physical attributes of the actual signage
may vary due to the limitations of the manufacturing process.
This document is the property of Omega Signs Ltd. and
must not be passed on to third parties without prior consent.
Any unauthorised use of this document
will result in a design fee being charged.
Copyright © Omega Signs 2024.*

MANCHESTER EXPRESS SIGNAGE


Manchester Sq Gardens,
Chester Street,
Manchester M15 6JX



DRAWING 31034PL01_04 SITE Manchester DRAWN BC CREATED 30-10-24 APPROVED RT AMENDED GH 05-12-24

omega signs



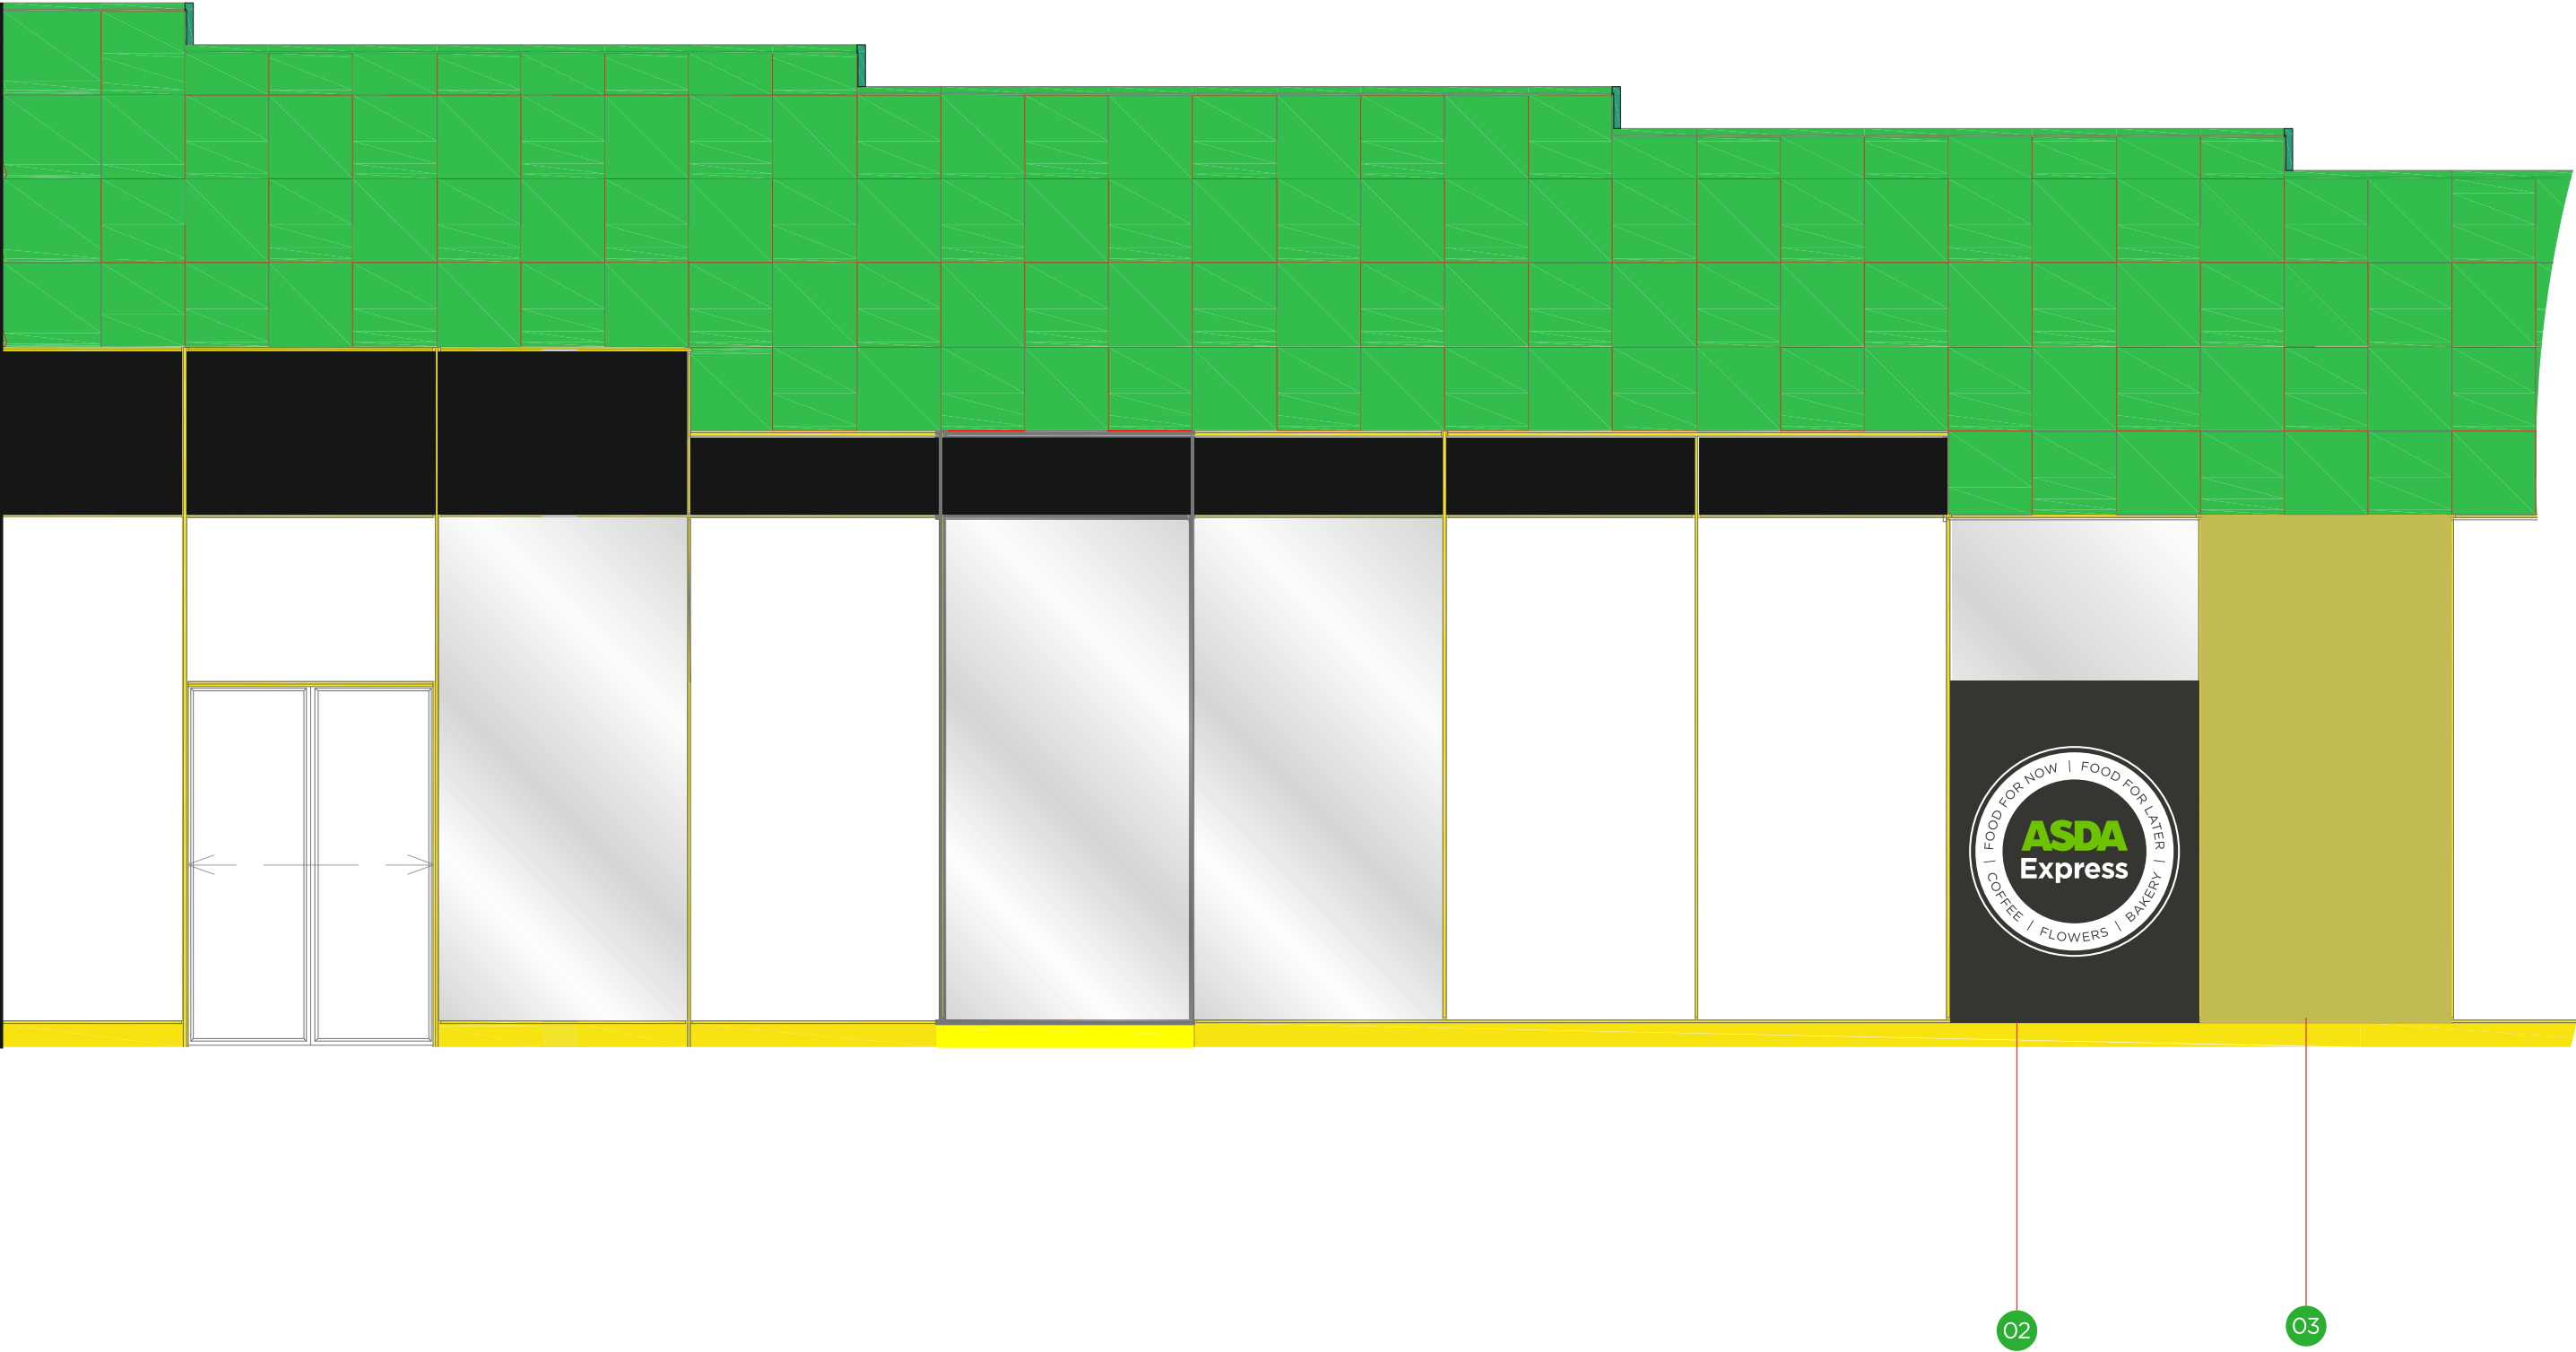

Item 02 (Qty: 01)

Window Graphics

Featuring:

Digitally printed vinyl graphics c/w high gloss anti graffiti laminate.
Applied direct to glazing externally **or** internally.

Scale 1:50



Item 03 (Qty: 01)

Window Graphics

Featuring:

Digitally printed vinyl graphics c/w high gloss anti graffiti laminate.
Applied direct to glazing externally **or** internally.

Scale 1:50

