





3 Bay Study Elevation GF and FF
1 : 20

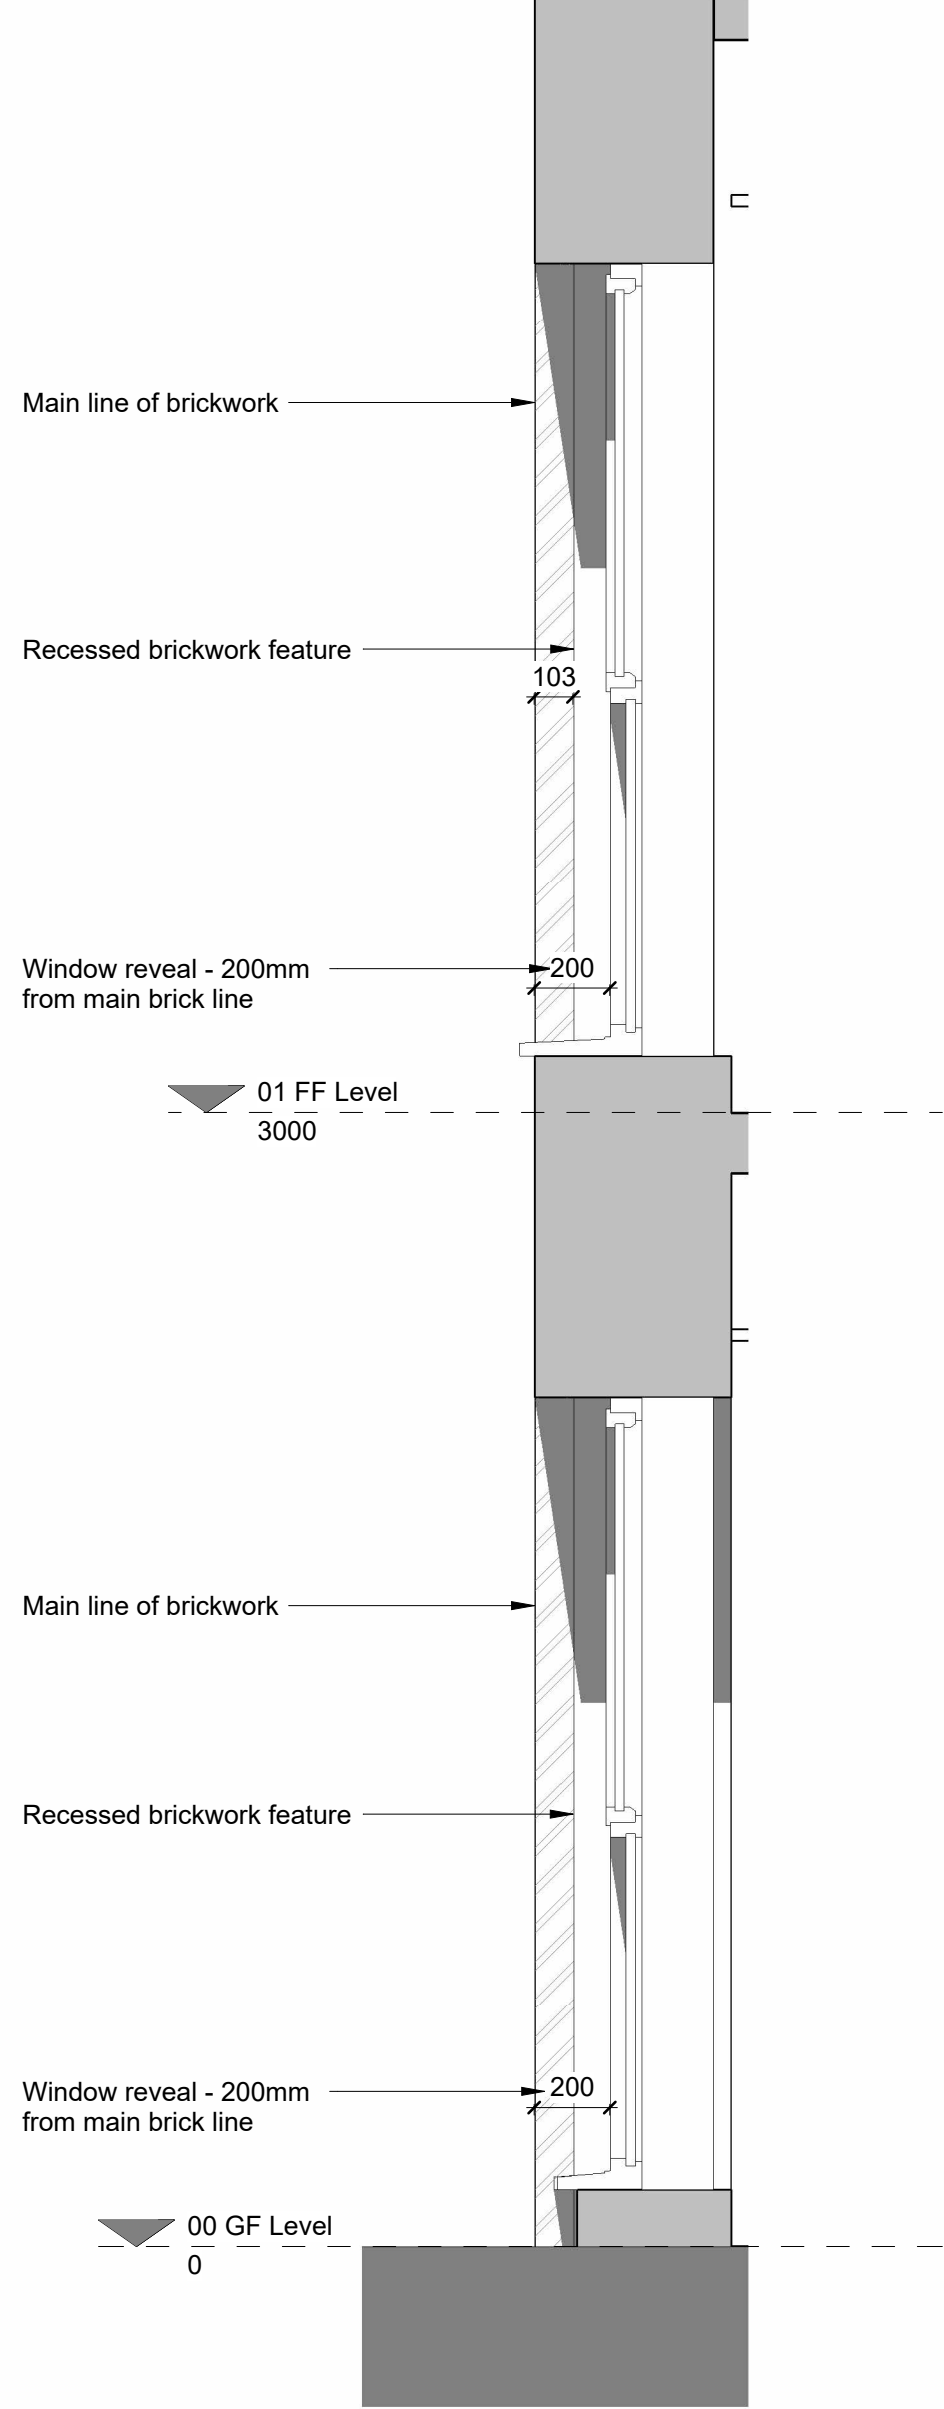

2 Bay Study Section
1 : 20

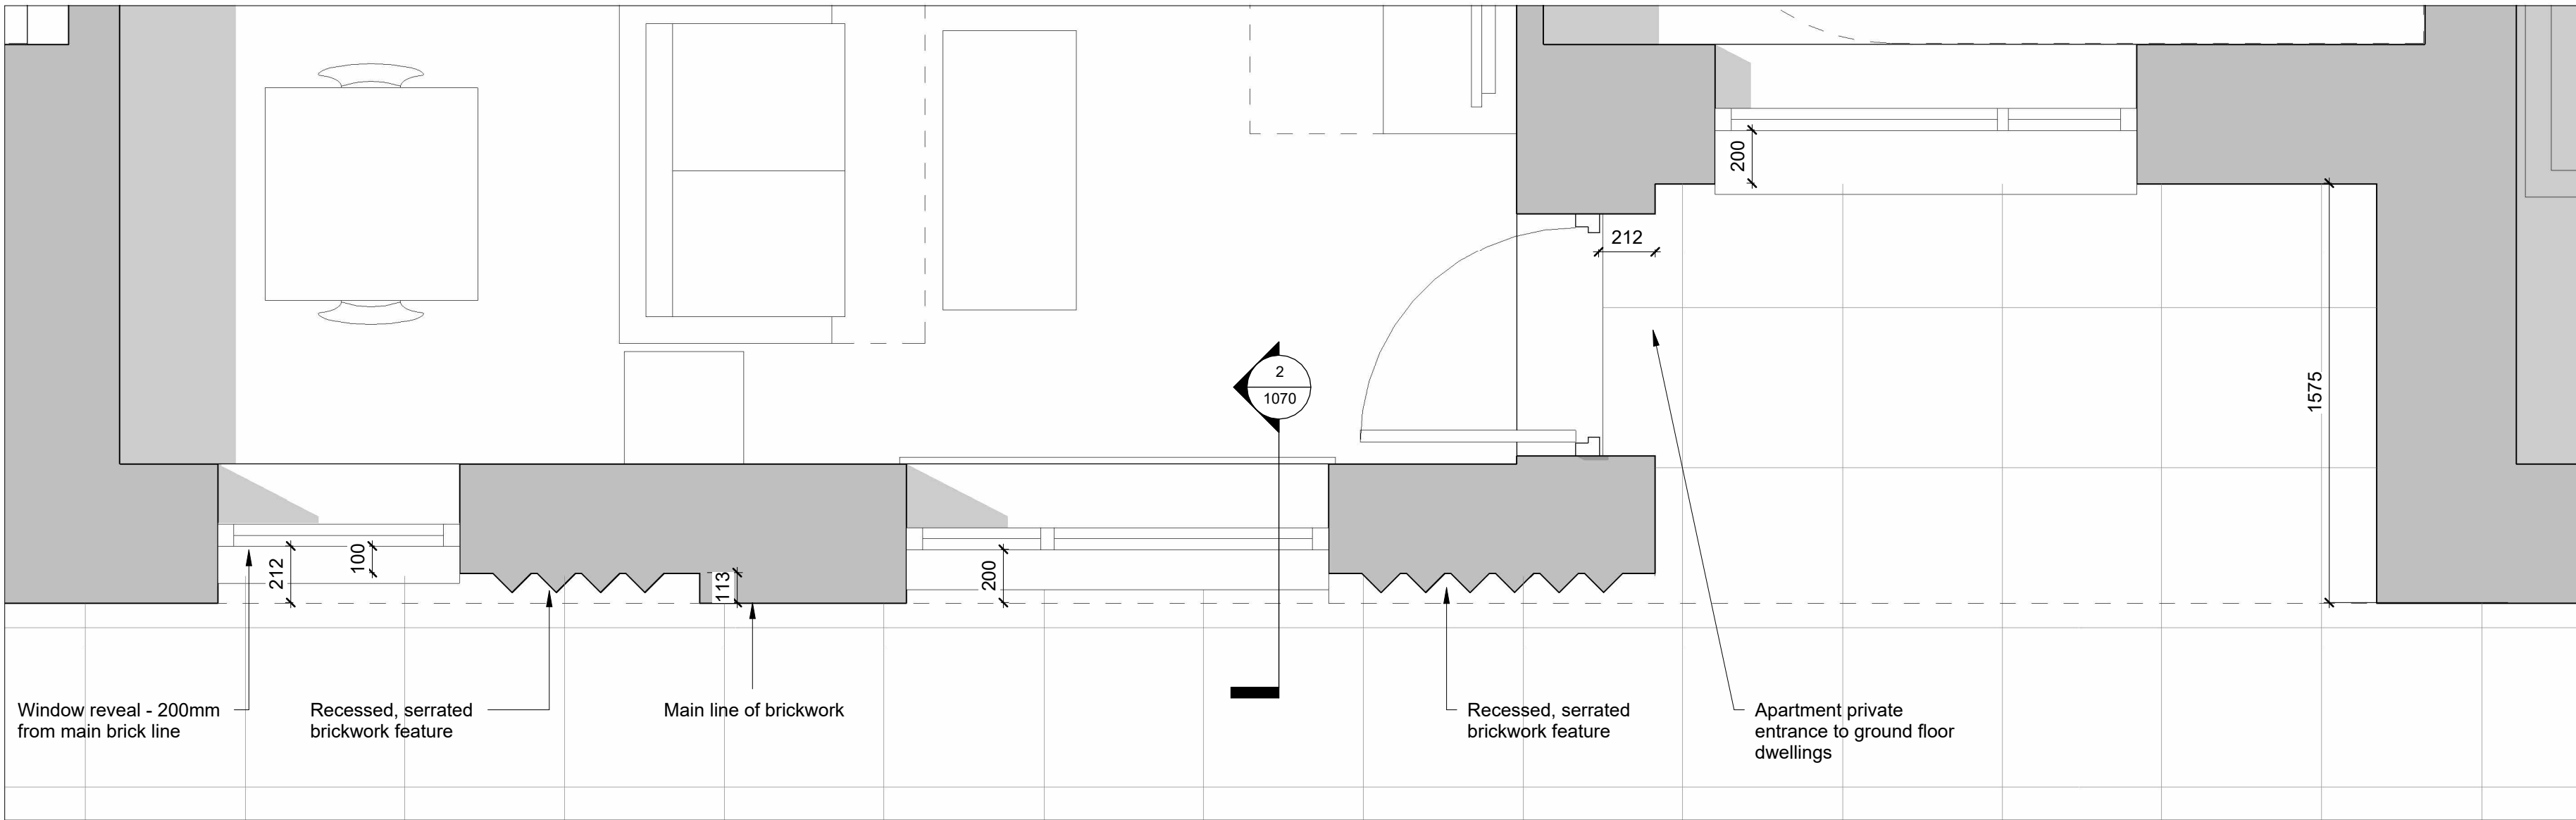


1 Bay Study Plan
1 : 20



4 Elevation Key (East)
1 : 400

© Bowker Sadler Partnership Limited
This drawing is the subject of copyright which vests in Bowker Sadler Partnership Limited. It is an infringement of copyright to reproduce this drawing, by whatever means, including electronic, without the express written consent of Bowker Sadler Partnership Limited which reserves all its rights.
Bowker Sadler Partnership Limited asserts its rights to be identified as the author of this design.
Report Errors and Omissions to the Architect.
Check all dimensions on site.
Drawing to be read in conjunction with the Health and Safety Plan and all relevant Risk Assessments.

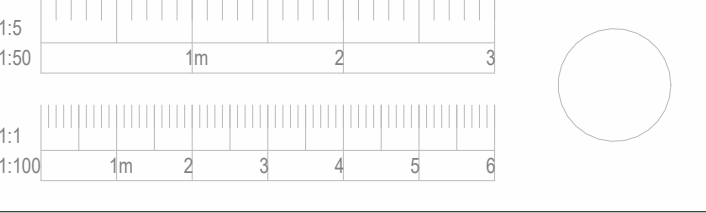

Rev.	Date	Dim.	Chkd.
C	31/03/25	JC	Key plan added
B	7/03/25	KLM	Updated to suit revisions to elevations.
A	18/11/24	KLM	Railings updated

BowkerSadler

Project
Grey Mare Lane, Beswick

Client
Great Places Housing Group

Drawing
Typical Bay Study

Scale	Sheet Size	Drawn	Checked	Date
As indicated	@ A1	KLM	CL	17/10/2024
Project No.	Originator	Zone	Level	Form
22-049 - BSA -				Discipline
Status	Number	Revision		
	A - 1070	C		
Planning				
Hatherlow House, Hatherlow, Romiley, Stockport, SK6 3DY				
0161 406 7333 office@bowker-sadler.co.uk www.bowker-sadler.co.uk				