


Third Floor

Whitworth Street West / Minshull Street

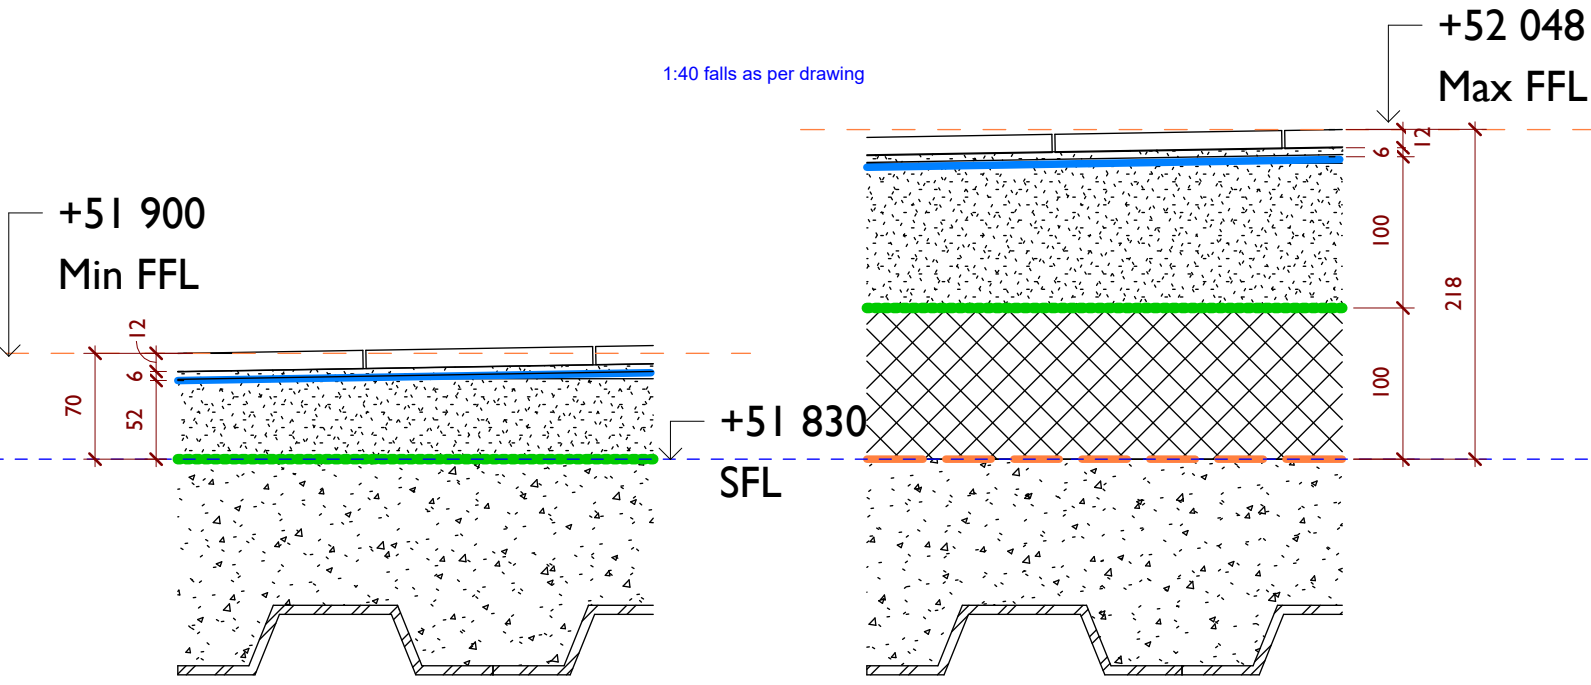


B3
4007
Walkway - New Walkway over concrete deck
1:5

Whitworth Street Gridline A - C
Floor Type D


N/A

Whitworth Street Gridline A - H
Floor Type B2

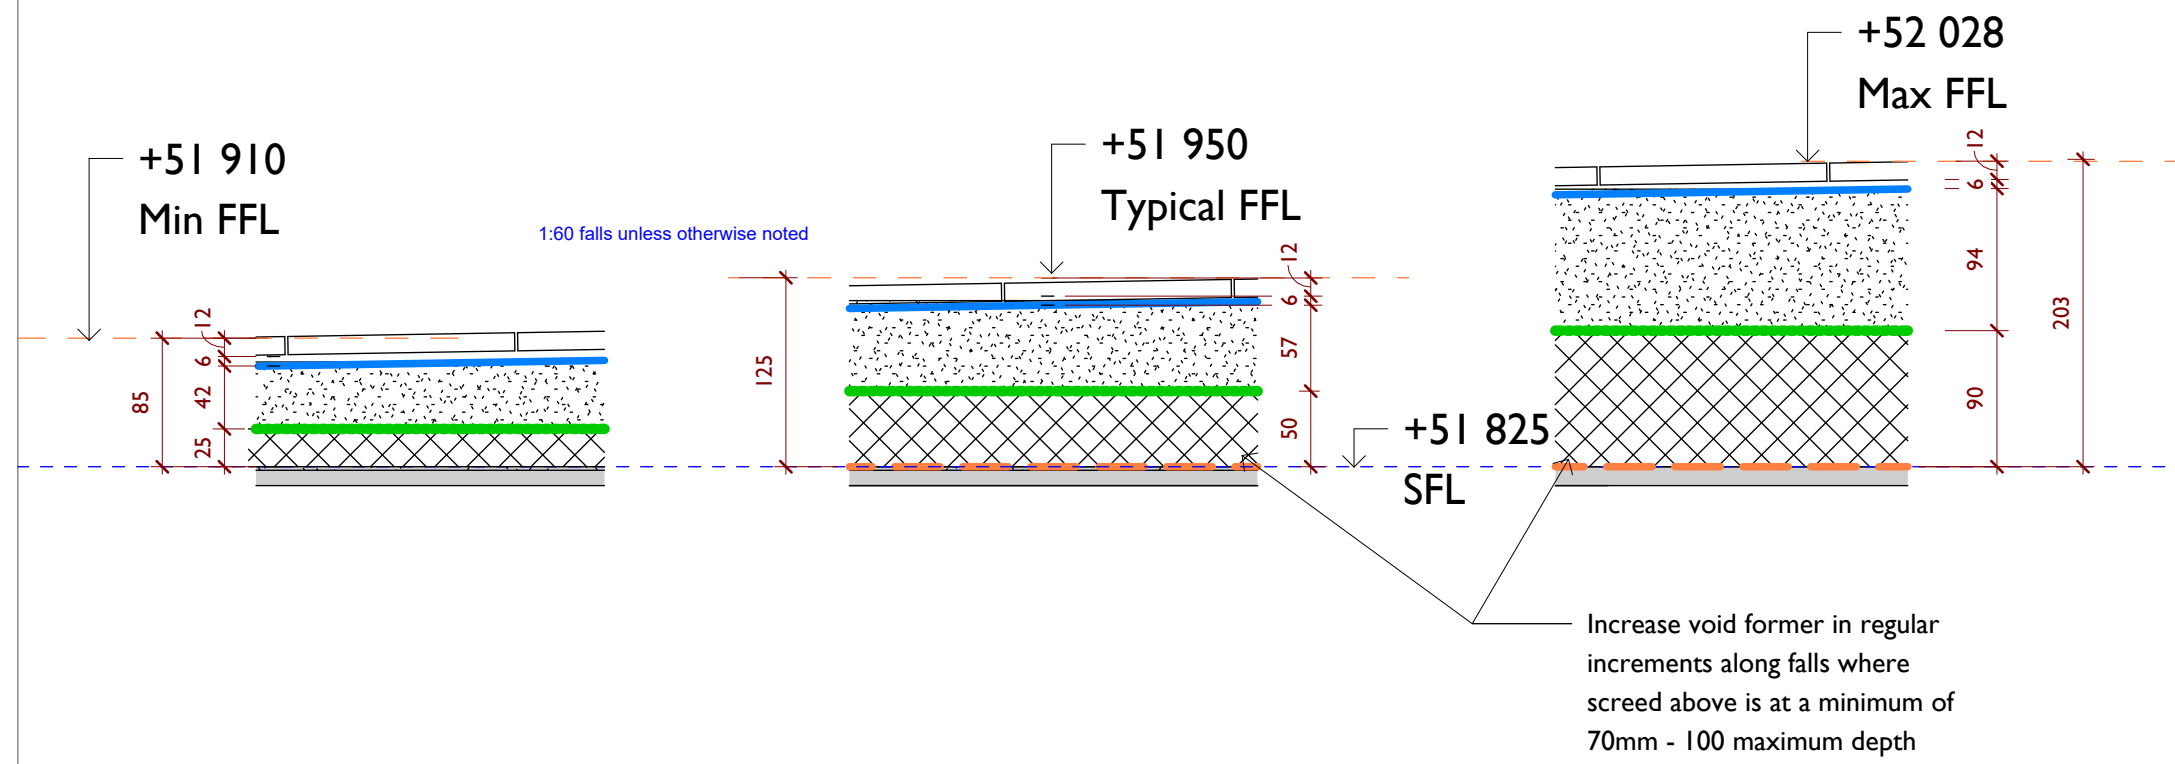


B3
4007
Walkway - New Walkway over Steel Deck
1:5


Second Floor

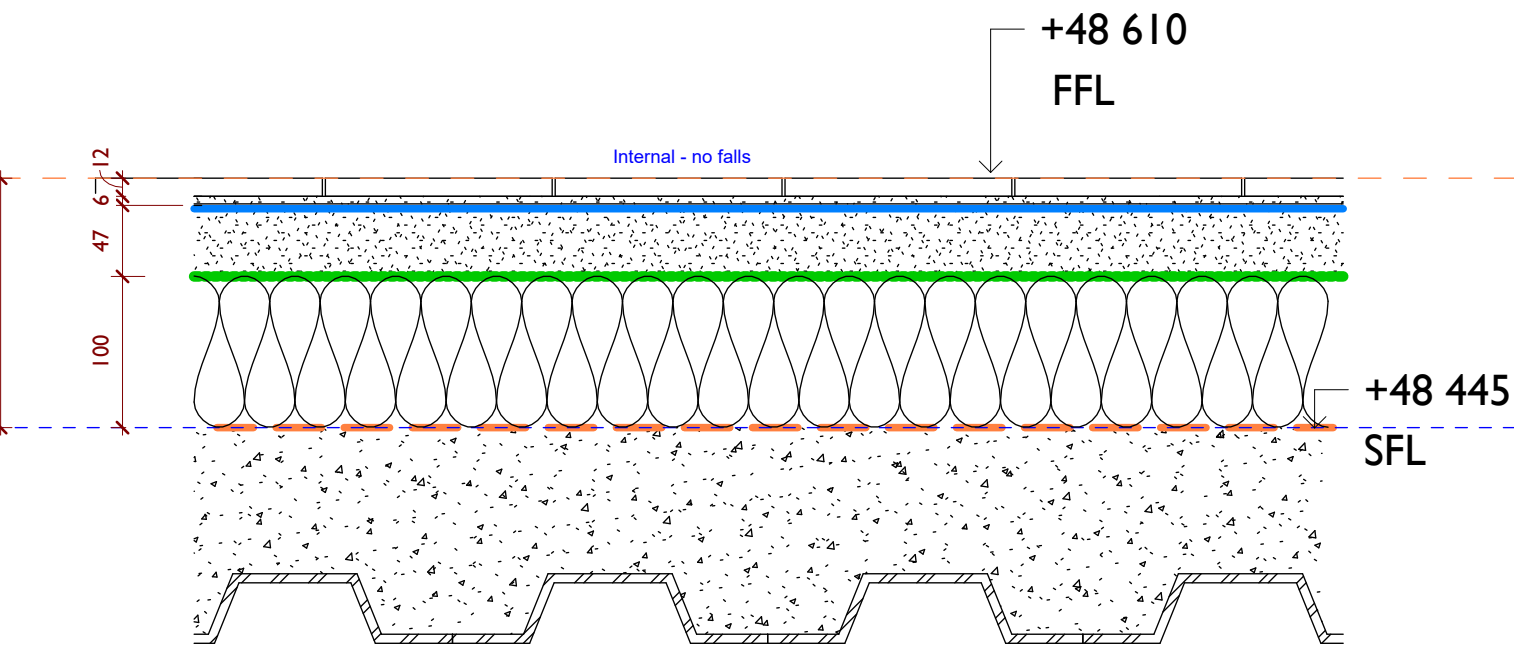

C
4007
Walkway - Insulated over unoccupied space
1:5

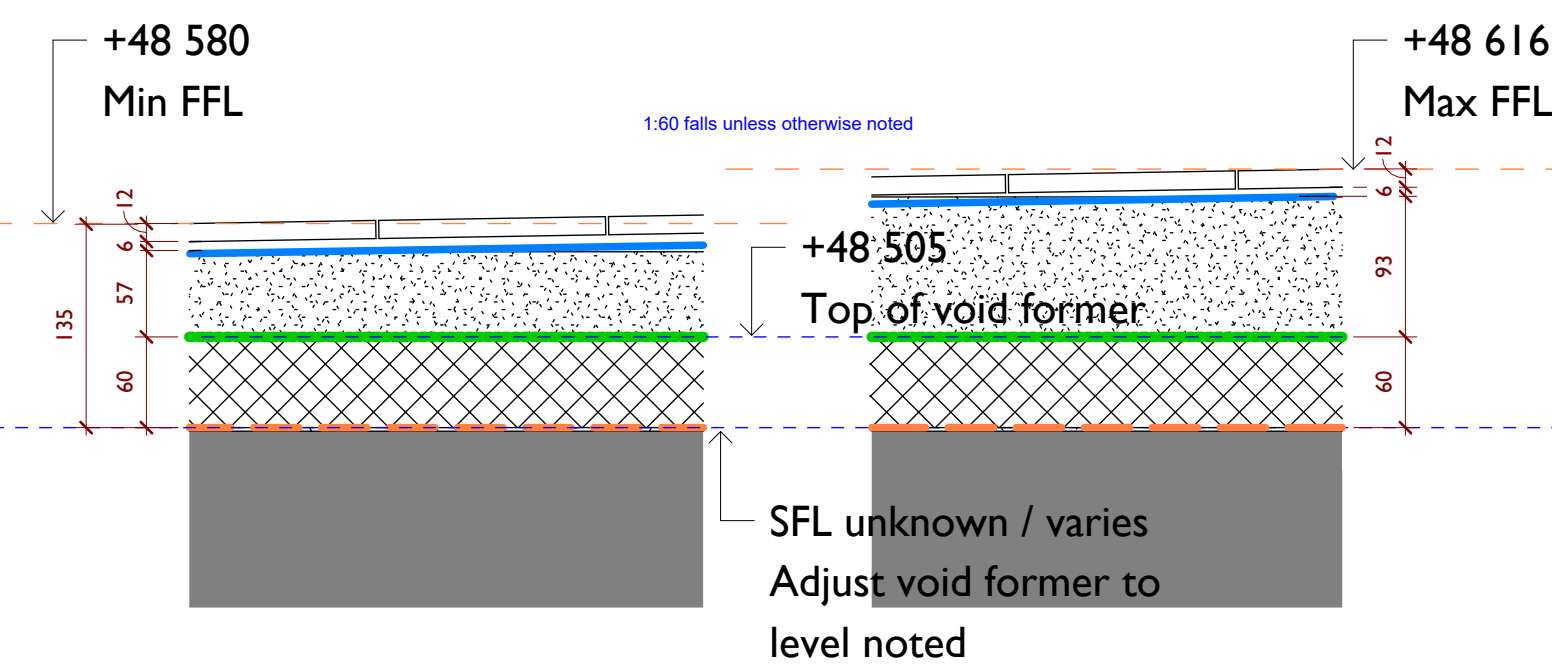


D2
4007
Walkway - New External Terrace - modified screed
1:5

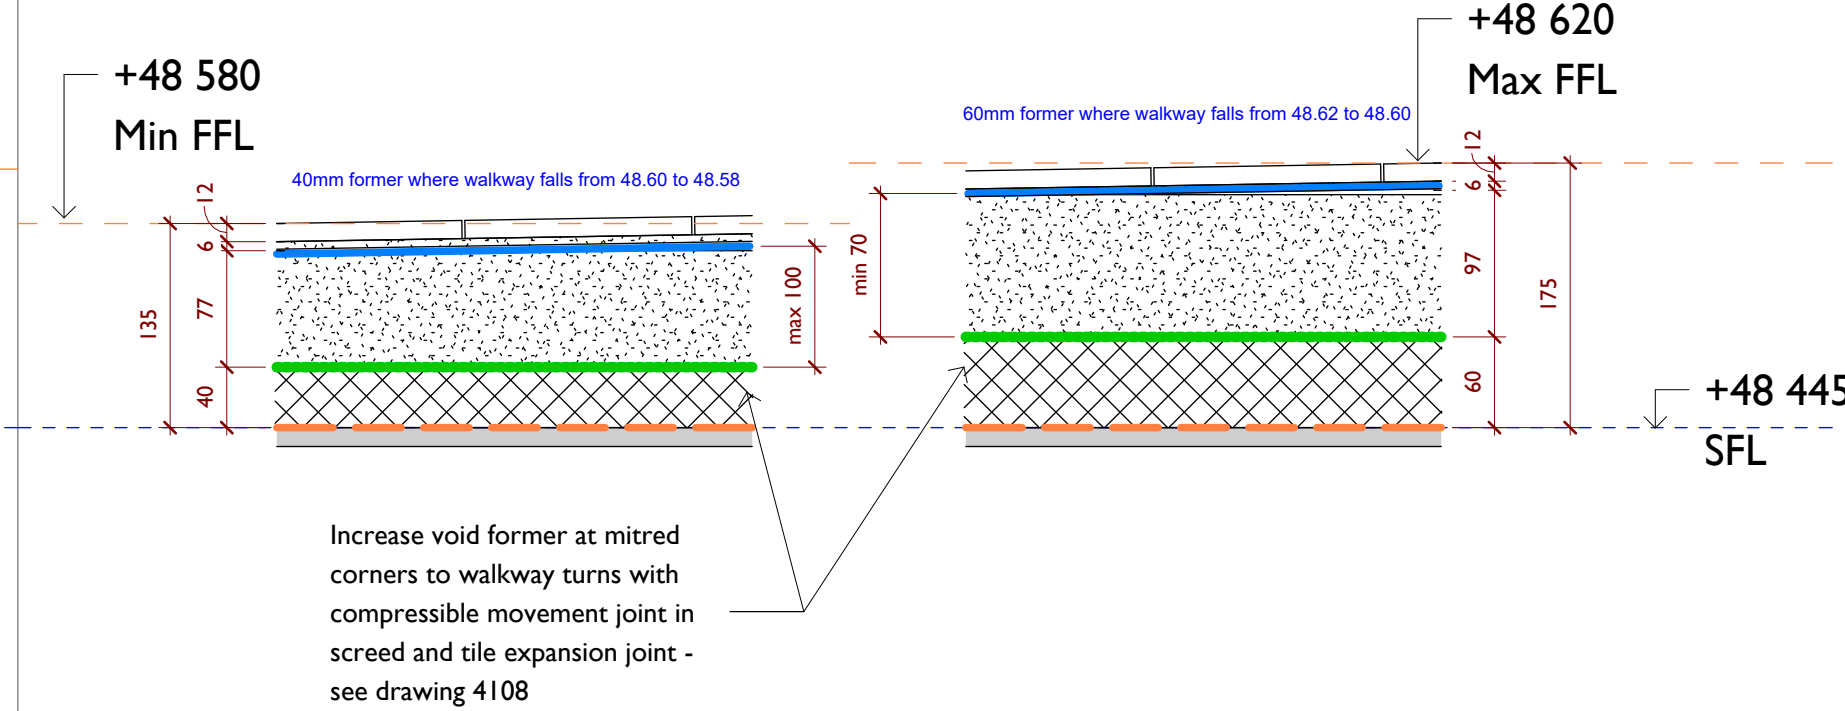


B2
4007
Walkway - New Walkway over Steel Deck
1:5


First Floor

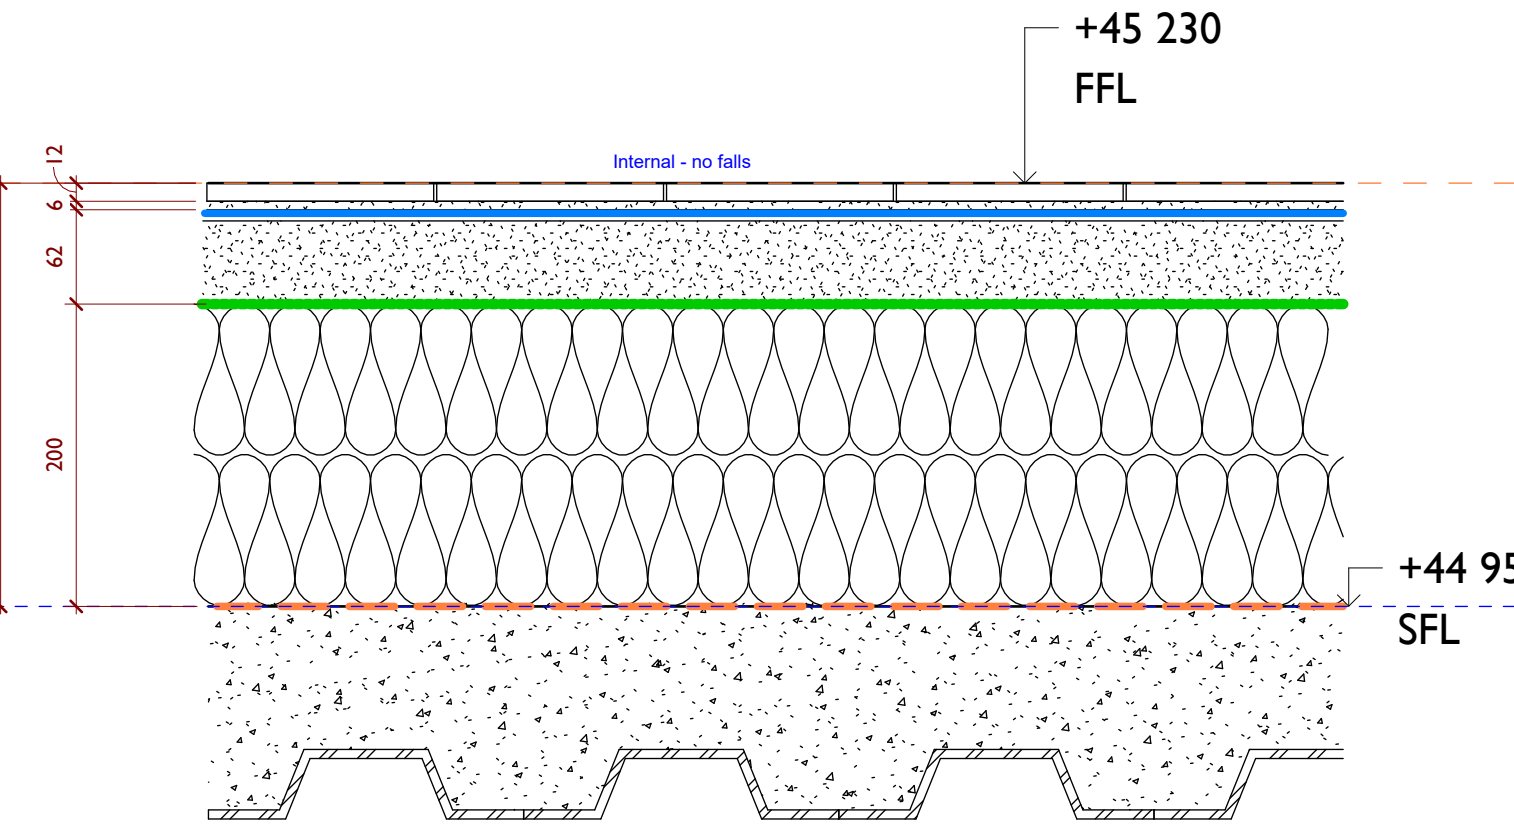

C2
4007
Walkway - Insulated over occupied space
1:5

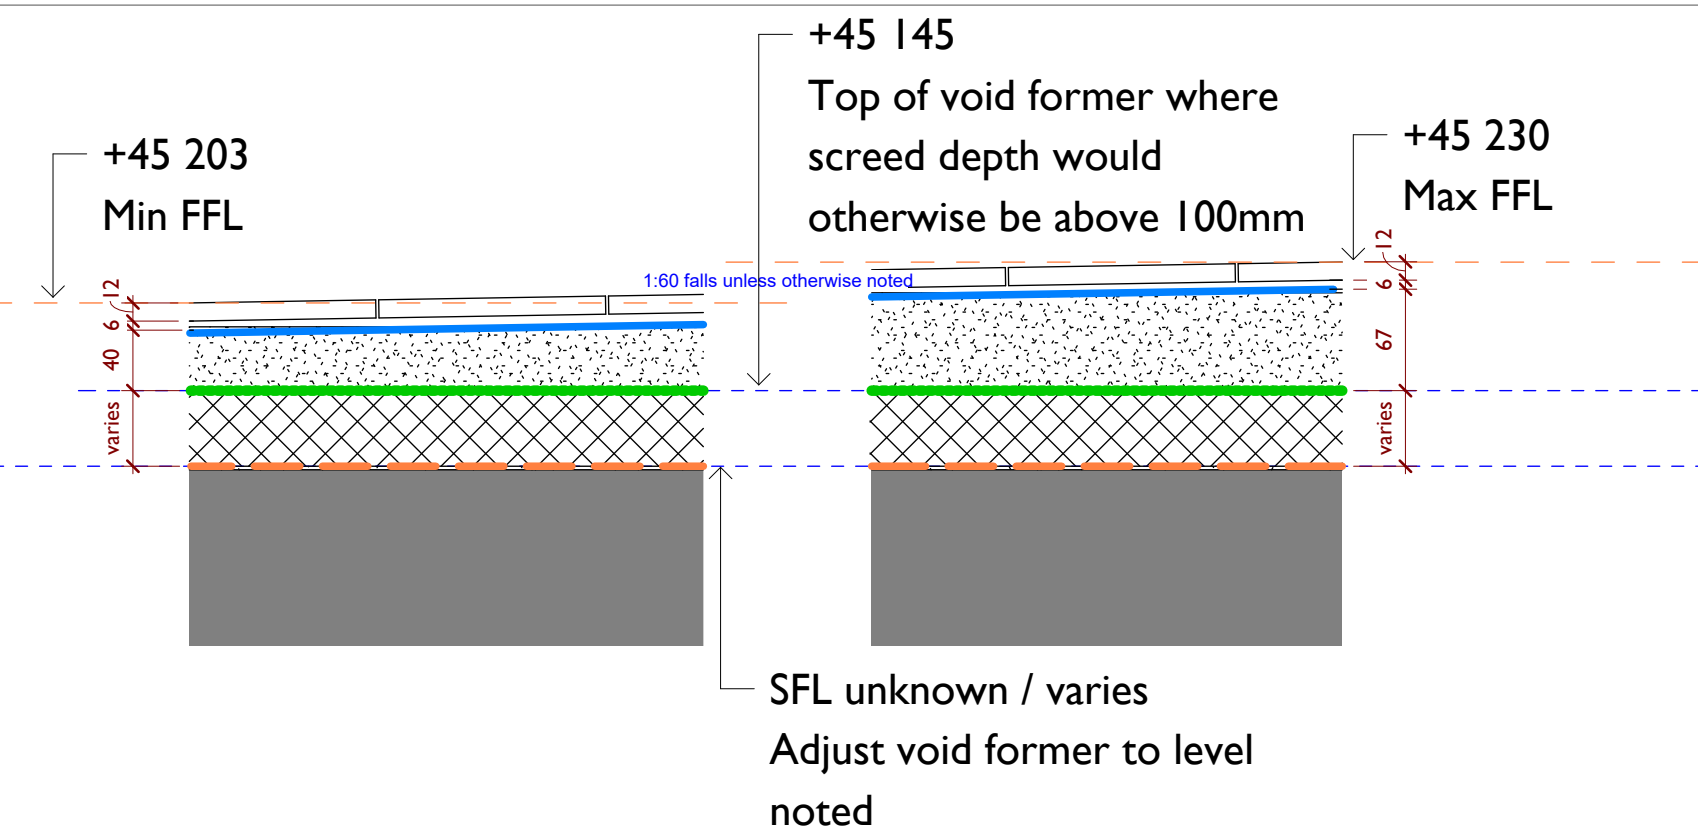

D1 / D2
4007
Walkway - Recessed Threshold over Existing Steel or Slab
1:5

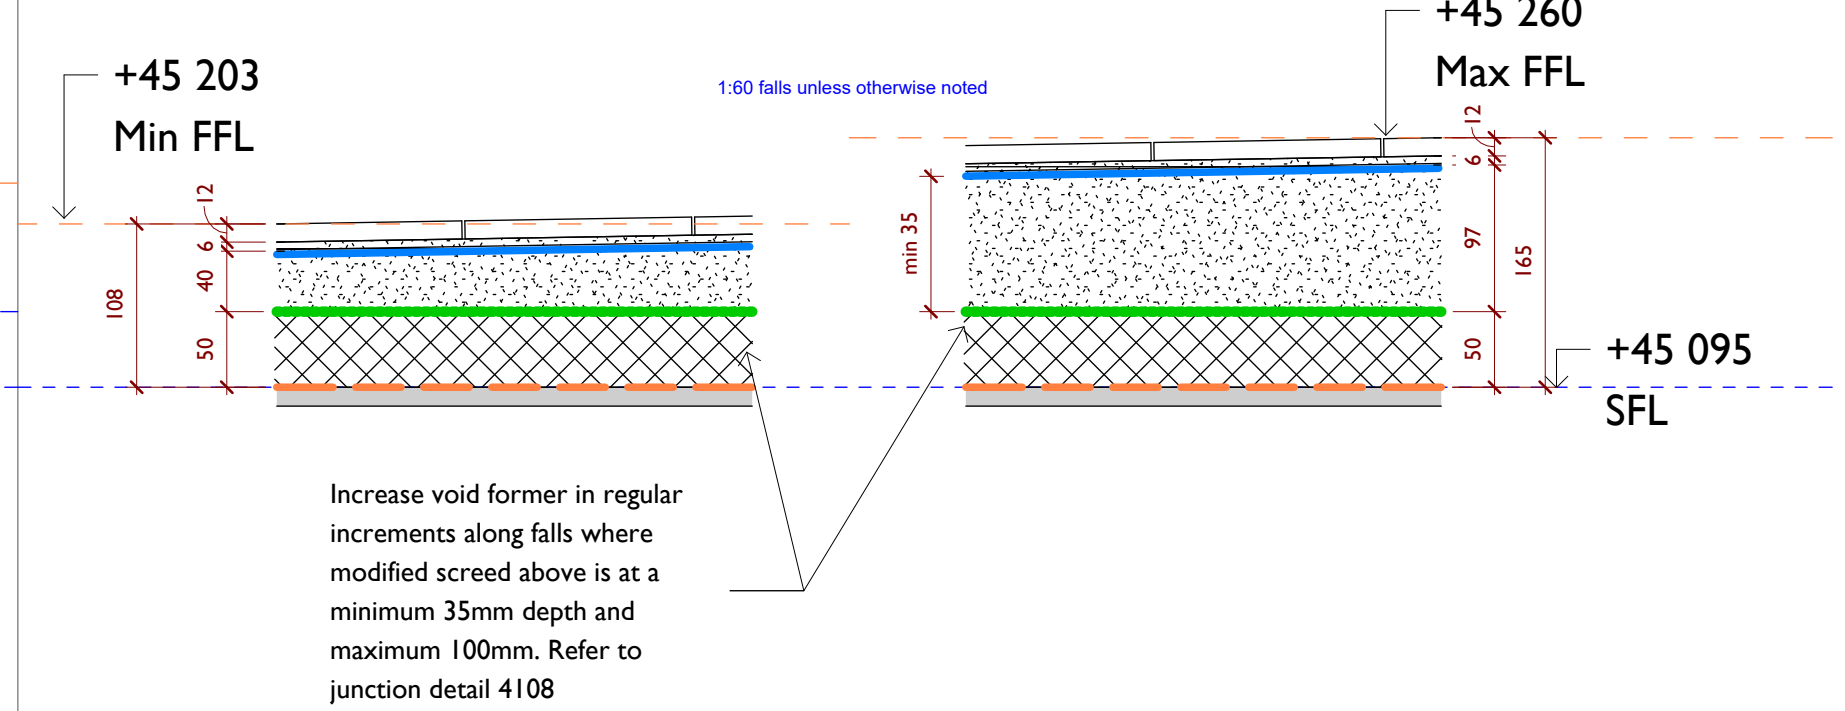

B3
4007
Walkway - New Walkway over Steel Deck
1:5

Drawings are based on survey data and may not accurately represent what is physically present.

Do not scale from this drawing. All dimensions are to be verified on site before proceeding with the work.

All dimensions are in millimeters unless noted otherwise.

Purcell shall be notified in writing of any discrepancies.

P.1	25.02.2024	Aconex upload - For Information
P.2	05.03.2024	Changes to Walkways and details
C.01	15.03.2024	WS4 Issue - Aconex Upload
C.02	21.05.2024	Aconex upload - Previous Status A, now For Construction
REV	DATE	DESCRIPTION

CLIENT
Allied London
JOB NUMBER PROJECT
240242 London Road Fire Station
TITLE
Walkway Levels Build up detail - Whitworth Street

SIZE SCALE LAST REVISED DRAWN CHECKED
AIL As Shown 21/05/2024 11:16:04 SB
REV SUITABILITY/REASON FOR ISSUE
C.02 FOR CONSTRUCTION
DRAWING NUMBER
LRFS-PUR-00-ZZ-DR-A-4150

