


A3

Existing & Proposed Site Plan


59 Broadhill Road
M19 1AR

1:200
A3

April 2025

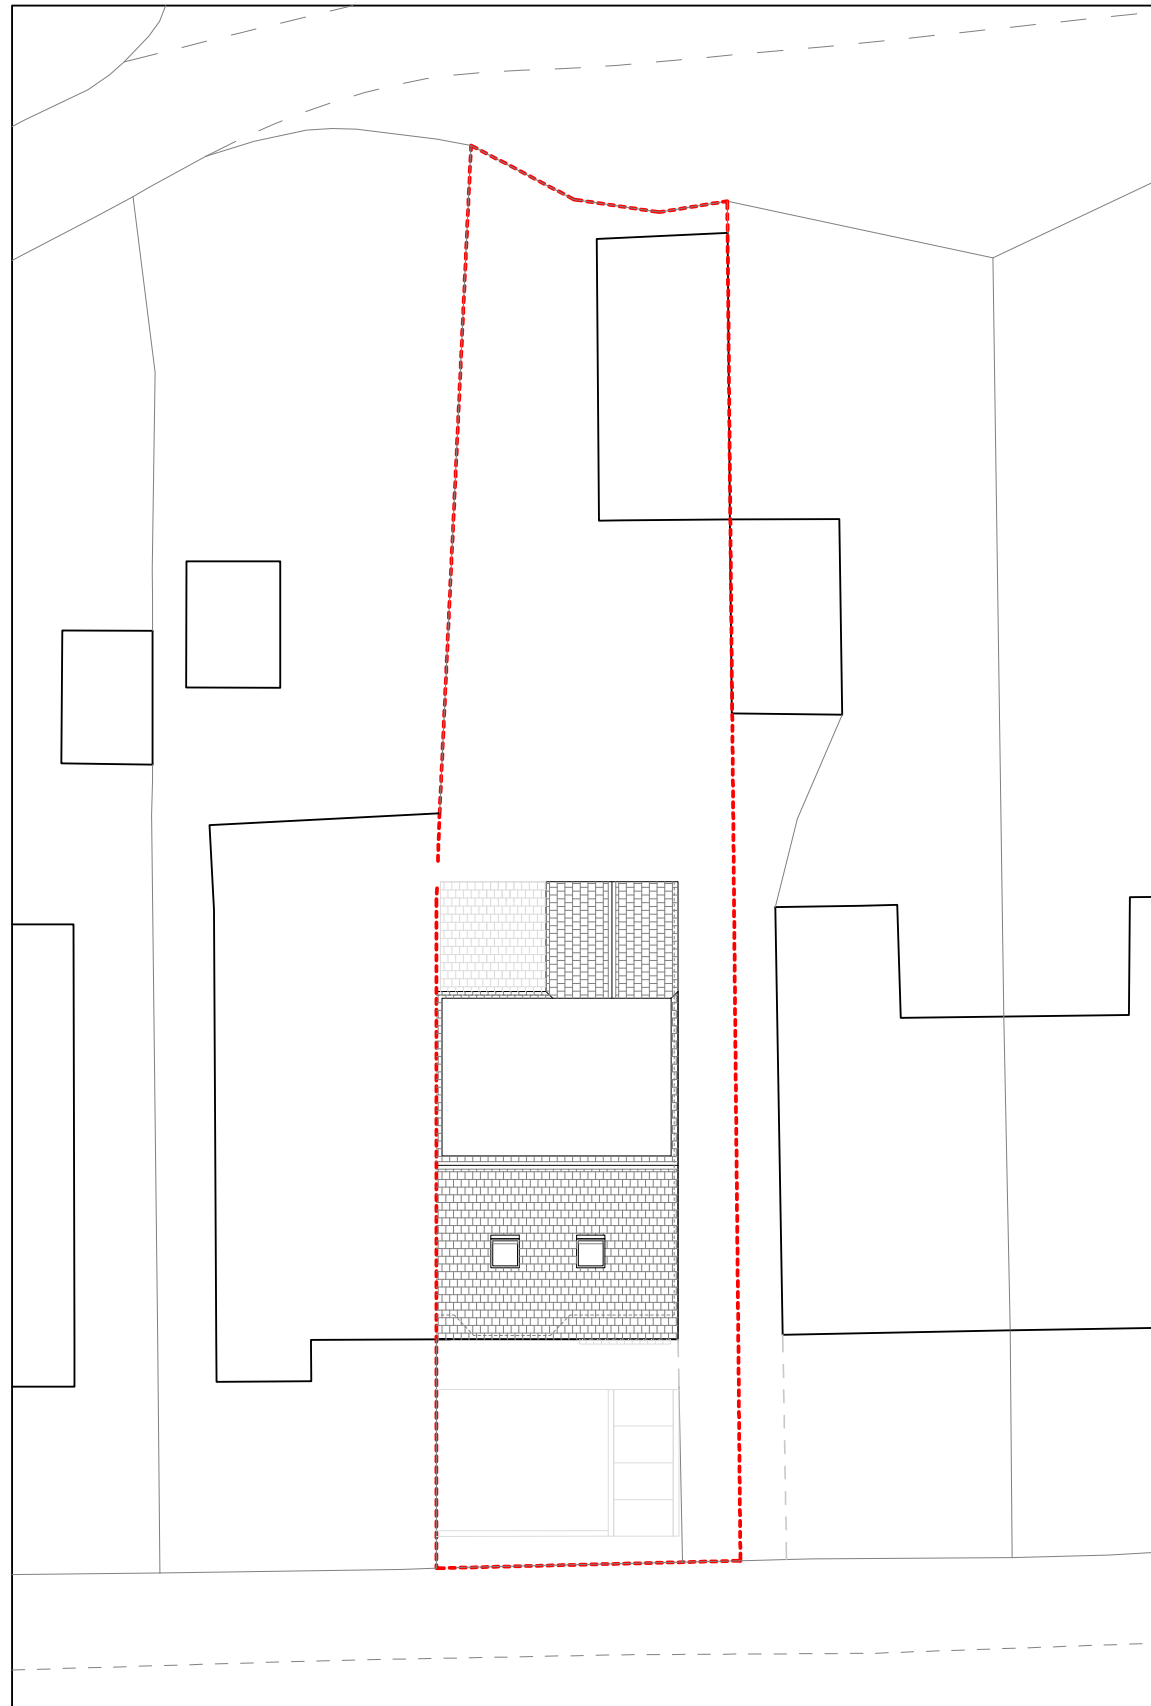

Existing Site Plan
A3
1:200

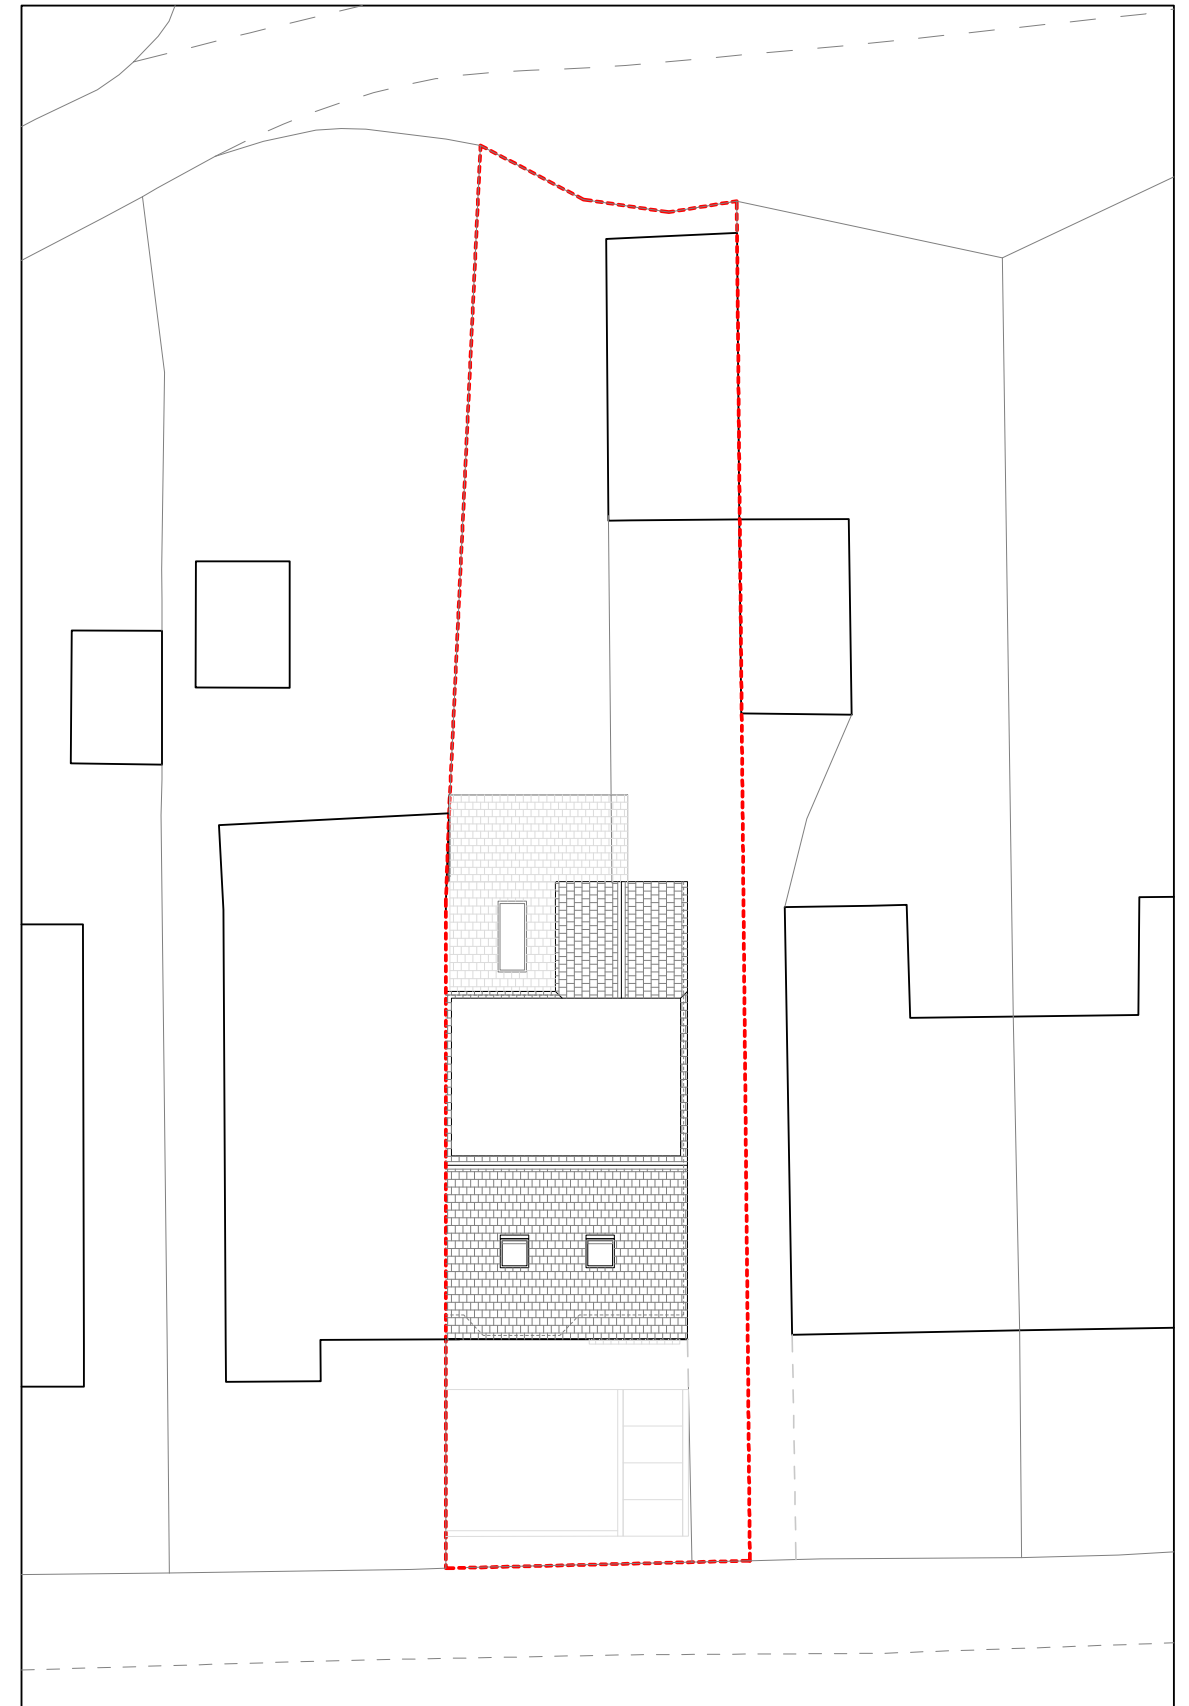

Proposed Site Plan
A3
1:200