



WE FIT INTO
FIT-OUT

T: 01937 222 165
E: hello@zenithsigns.com
W: www.zenithsigns.com

Project:	Ancoats Mobility Hub, Manchester
Client:	Bowmer & Kirkland
Date:	15/10/24



Ancoats Mobility Hub, Manchester – Externals

Item: External Facade Sign

Qty: 1

Spec: Sign to comprise of 2 no. 3mm thick aluminium folded tray signs with 40mm deep returns.

Folded tray signs to be powder coated RAL 9017 with a matt finish.

Folded tray sign fixed to 3mm thick aluminium cladding via 25mm x 25mm aluminium angle fixing brackets top and bottom and tec screws.

260mm high built up brushed stainless steel letters fixed to folded tray sign via bridge fixings.

Edge of tray signs to butt up together flush with joint line to be hidden via alignment with letter edge.

Font: Fedra Sans Bold

Client: Bowmer & Kirkland

Date: 15/10/24

Project Title:
Ancoats Mobility Hub, Manchester

Site Address:
Poland Street,
Manchester,
M4 6BR


Drawing No:
AT/SK01/REV 'C' - 06-03-25

Scale: 1:20 @ A3


This drawing and all designs remain the property of Zenith Signs Limited. Any elements used without permission will incur a design fee. All visuals are used for illustrative purposes and are intended for general indication only. T & C's apply.

01937 222 165
hello@zenithsigns.com
zenithsigns.com


Sign Proposal

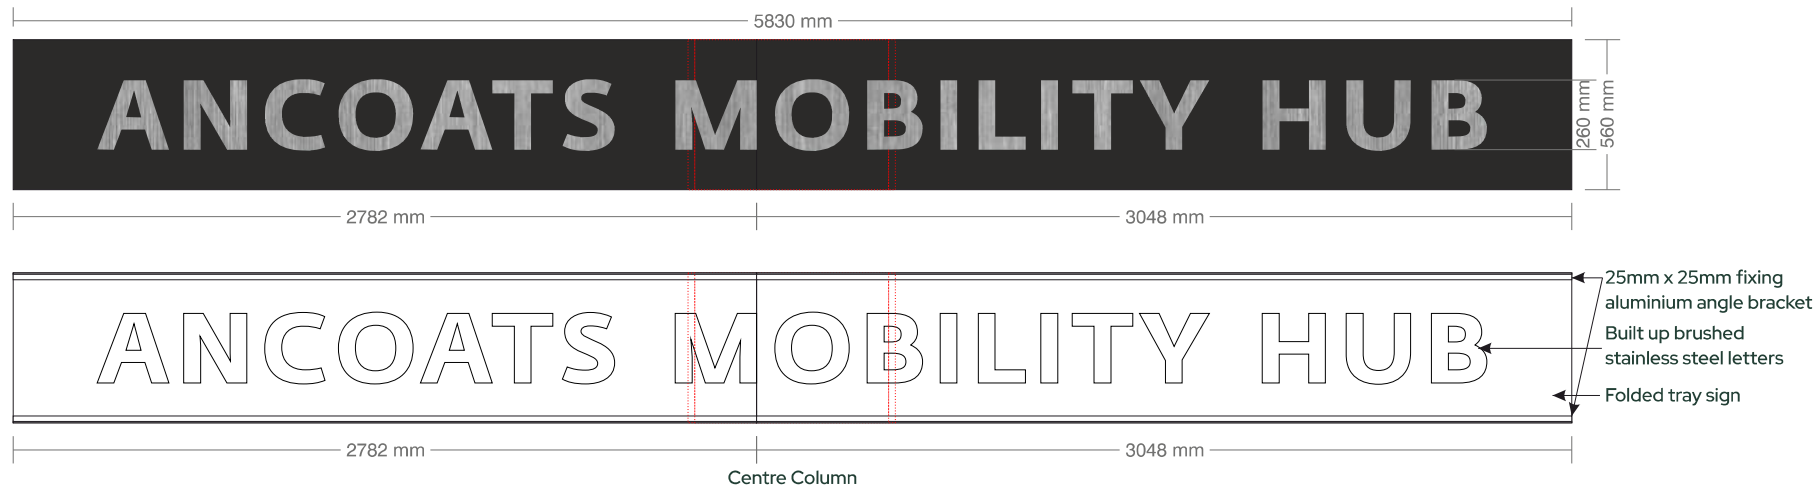

Sign Elevation - Scale 1:50 @ A3

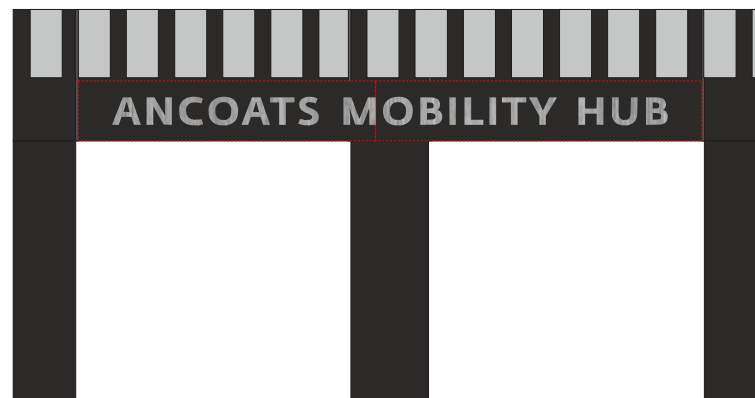

Side Profile

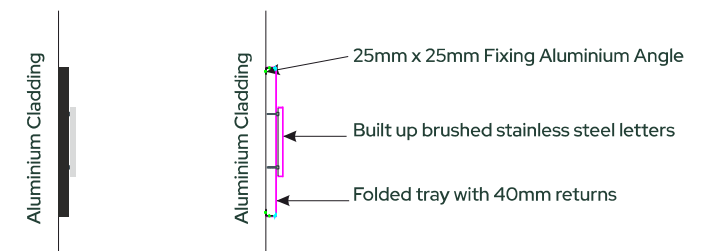

Ancoats Mobility Hub, Manchester – Externals

Item: External Facade Sign

Qty: 1

Spec: Sign to comprise of 2 no. 3mm thick aluminium folded tray signs with 40mm deep returns.

Folded tray signs to be powder coated RAL 9017 with a matt finish.

Folded tray sign fixed to 3mm thick aluminium cladding via 25mm x 25mm aluminium angle fixing brackets top and bottom and tec screws.

260mm high built up brushed stainless steel letters fixed to folded tray sign via bridge fixings.

Edge of tray signs to butt up together flush with joint line to be hidden via alignment with letter edge.

Font: Fedra Sans Bold

Sign Perspective



Client: Bowmer & Kirkland

Date: 15/10/24

Project Title:
Ancoats Mobility Hub, Manchester

Site Address:
Poland Street,
Manchester,
M4 6BR

Drawing No:
AT/SK01/REV 'C' - 06-03-25

Scale: 1:20 @ A3

This drawing and all designs remain the property of Zenith Signs Limited. Any elements used without permission will incur a design fee. All visuals are used for illustrative purposes and are intended for general indication only. T &C's apply.

01937 222 165
hello@zenithsigns.com
zenithsigns.com