




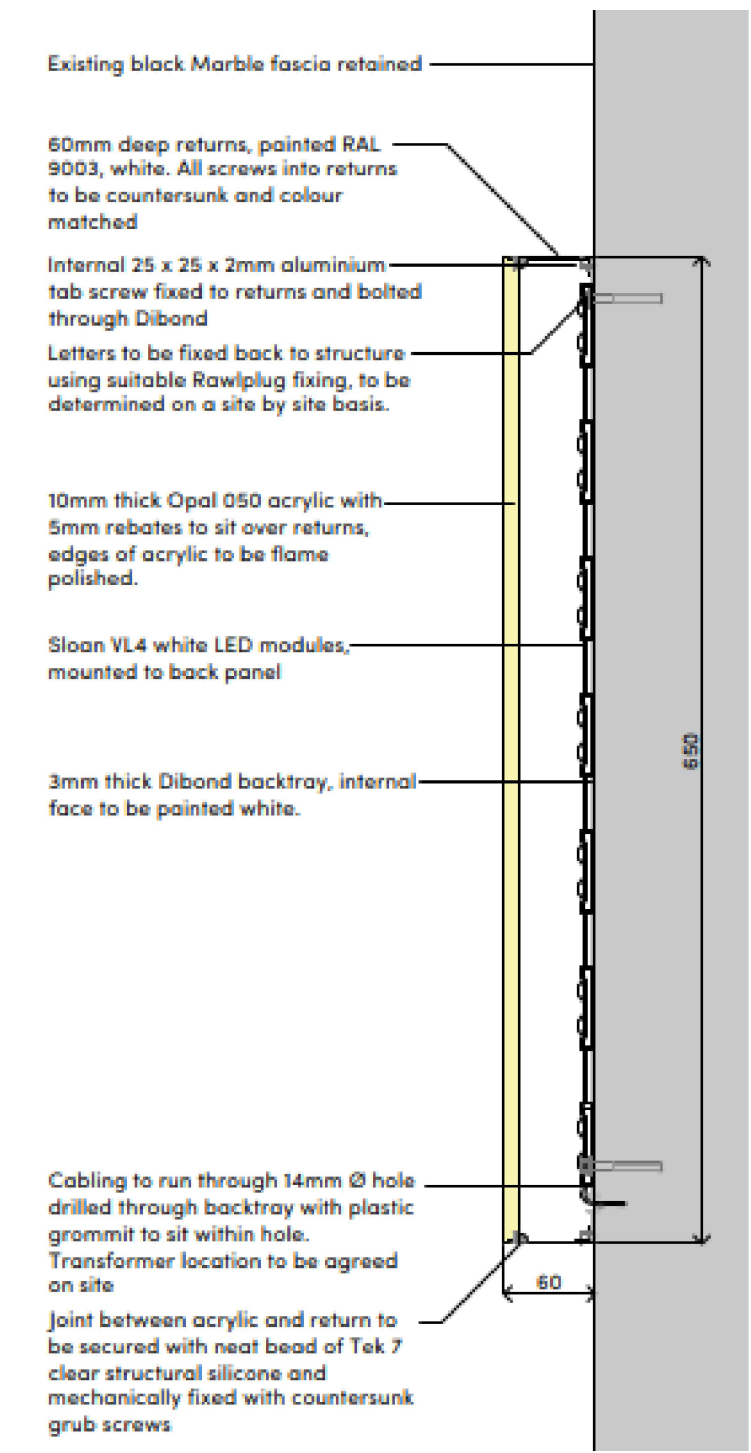


1 SIGN 'B' SECTION
PL-04 1:5

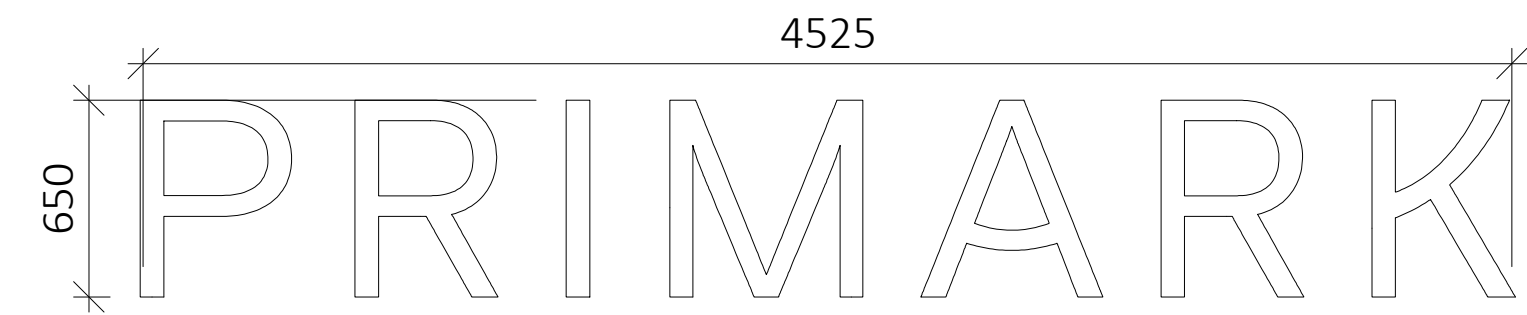



2 SIGN 'B' ELEVATION
PL-04 1:25

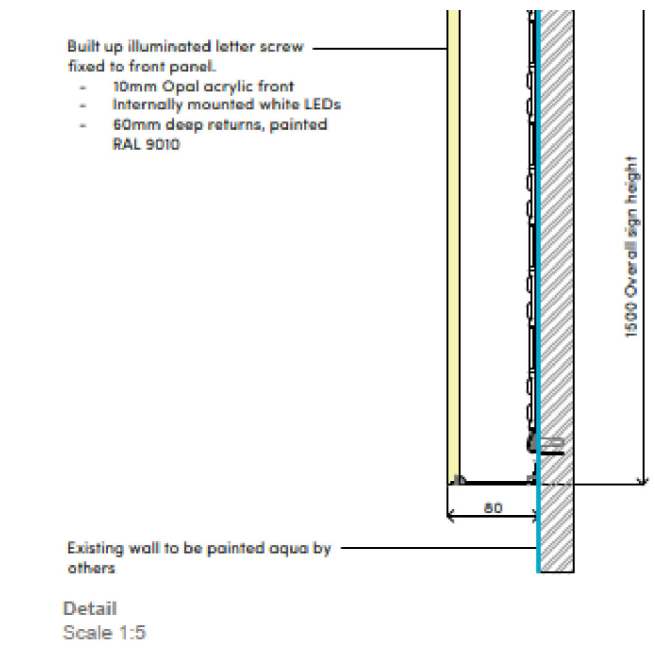

5 SIGN 'D' SECTION
PL-04 1:5

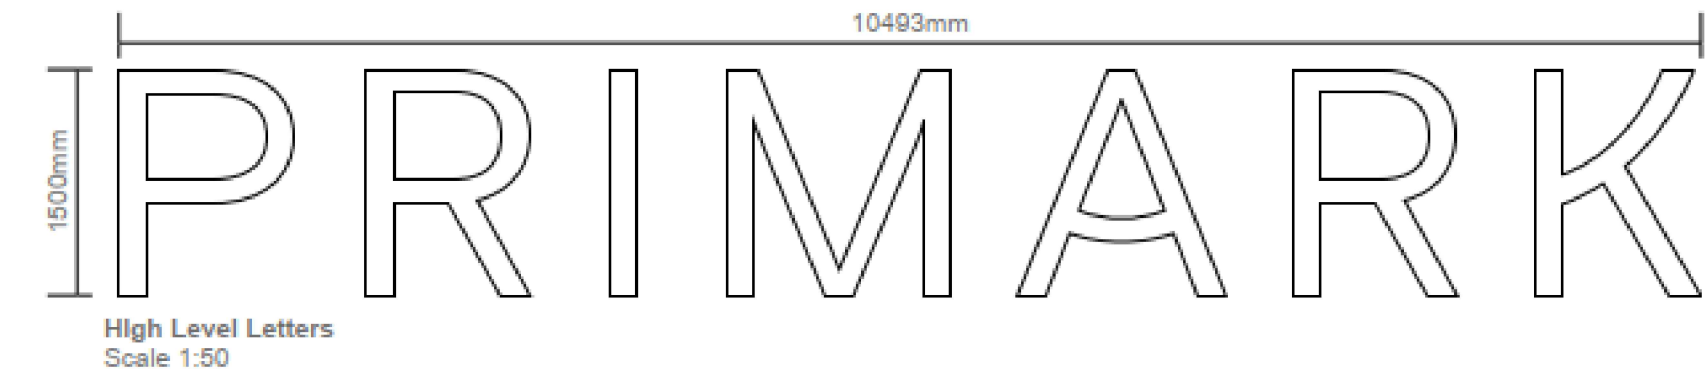

6 SIGN 'D' ELEVATION
PL-04 1:50

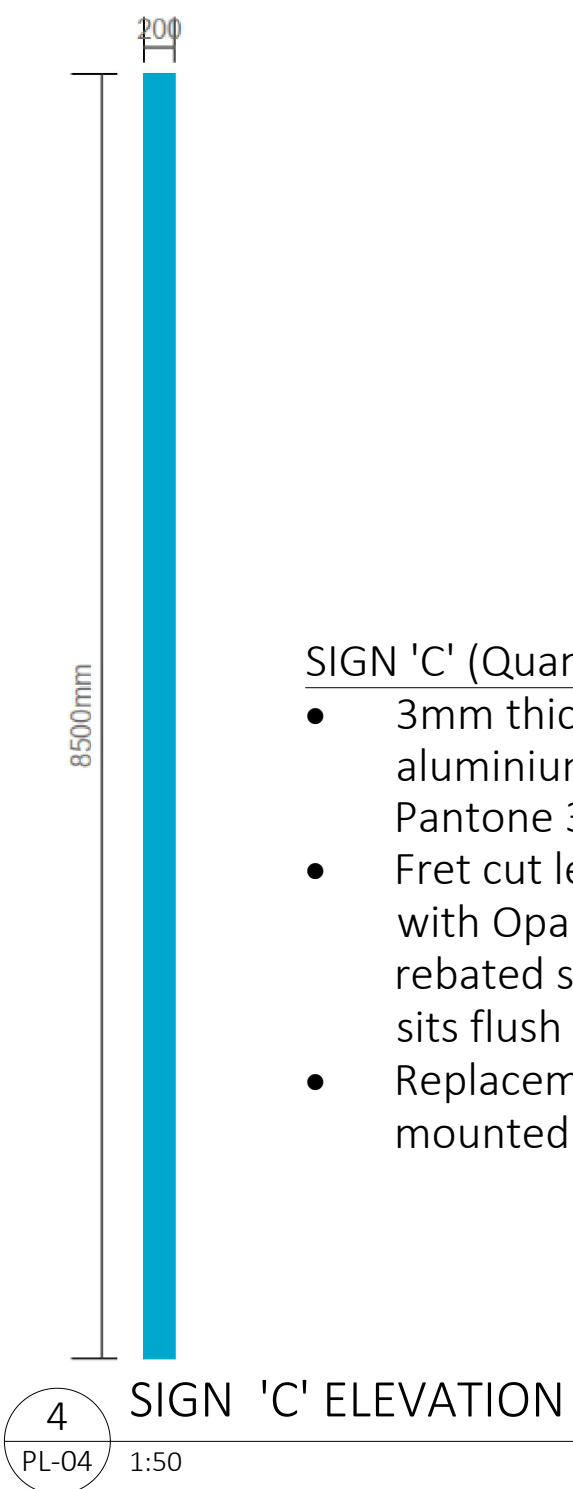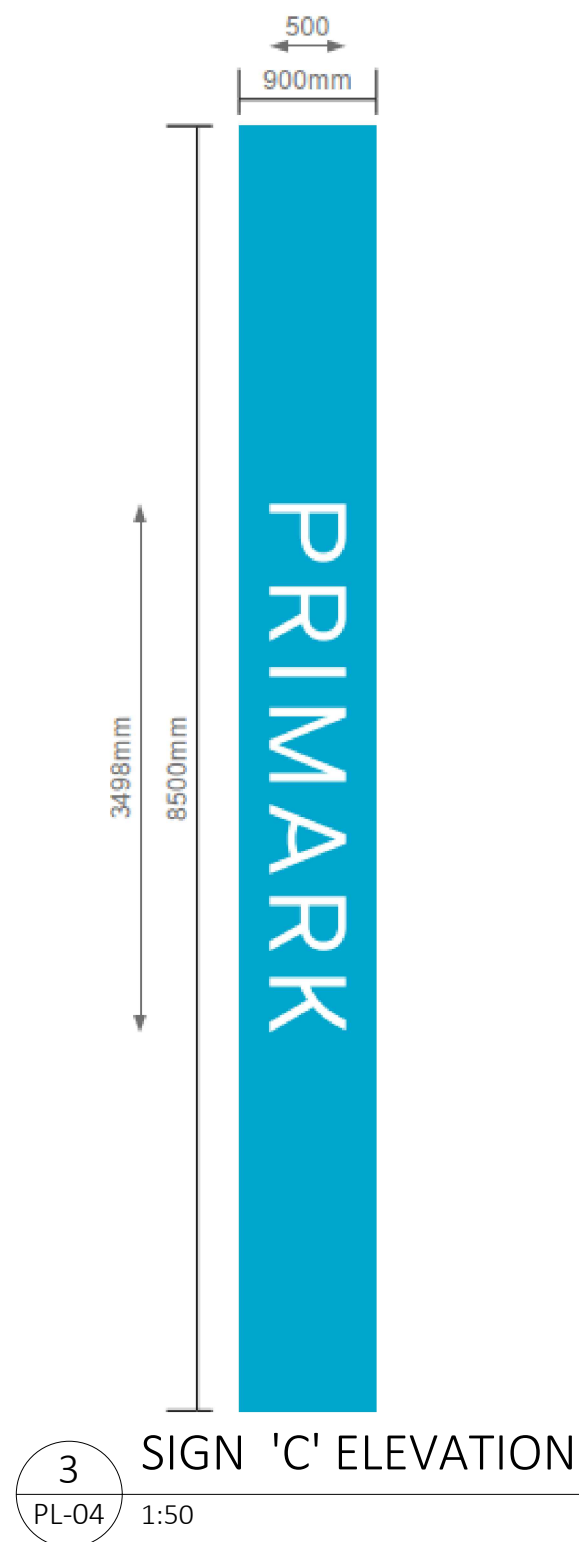

- SIGN 'C' (Quantity 3)
- 3mm thick, folded aluminium panels, painted Pantone 312c.
 - Fret cut letters in panels, with Opal 050 acrylic rebated so face of acrylic sits flush with aluminium.
 - Replacement white LEDs mounted within framework.

This drawing is copyright of WCEC Group Ltd trading as Whittam Cox Architects, and shall not be reproduced nor used for any other purpose without the written permission of the Architects. This drawing must be read in conjunction with all other related drawings and documentation. It is the contractors responsibility to ensure full compliance with the Building Regulations. Do not scale from this drawing, use figured dimensions only. It is the contractors responsibility to check and verify all dimensions on site. Any discrepancies to be reported immediately.


IF IN DOUBT ASK

Materials not in conformity with relevant British or European Standards/Codes of practice or materials known to be deleterious to health & safety must not be used or specified on this project.

XREF'S IN THIS DRAWING

NOTE:

SEE DRAWING PL_02 FOR LOCATIONS

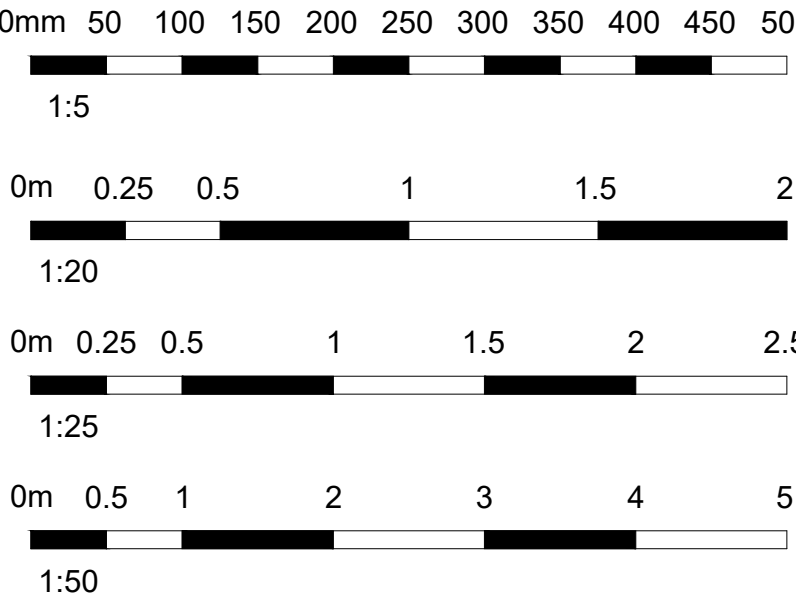

1.2	03/04/25	SIGNS A1, A2, E1,E2,E3 &E4 REMOVED, SIGNS B1, B2, B3 & B4 BACKING REMOVED AND EXISTING AQUA LETTERS REPLACED WITH WHITE LETTERS.	RA/JC
1.1	05/03/25	SIZES TO SIGNS B1, B2, B3, AND B4 UPDATED	RA/JC
1.0	29/01/25	FIRST ISSUE	RA/SN

PLANNING				
REV	DATE	DESCRIPTION	DRAWN	CHECKED
PRIMARK®				
PROJECT Primark Manchester Refit				
DRAWING Proposed External Signage Details				
CONSULTANT Whittam Cox ARCHITECTS Chesterfield / 01246 260261 London / 020 3388 0019 Leeds / 0113 4682450 whittamcox.com				
CONSULTANT No	SCALE	DATE	DRAWN	CHECKED
240086	varies@A1	29.01.25	RA	SN
PROJECT No Dra WCA 519 PL-04			REV 1.2	