
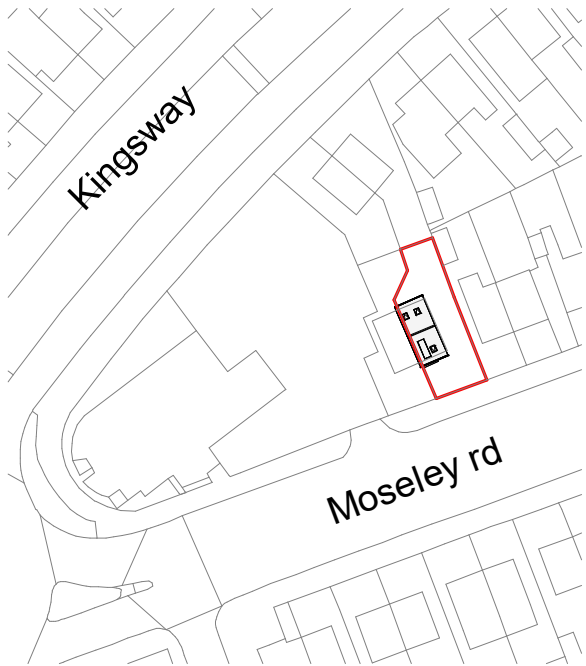


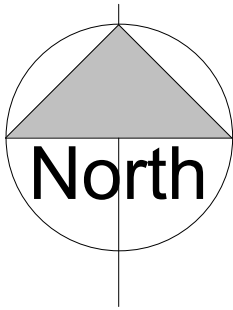

1 Location Plan.

1 : 1250

ALL DIMENSIONS AND LEVELS ARE TO BE CHECKED ON SITE. ANY DISCREPANCIES ARE TO BE REPORTED TO THE PROJECT MANAGER BEFORE ANY WORK COMMENCES. THIS DRAWING SHALL NOT BE SCALED TO ASCERTAIN ANY DIMENSIONS WORK TO FIGURED DIMS ONLY.THIS DRAWING SHALL NOT BE REPRODUCED WITHOUT EXPRESS WRITTEN PERMISSION FROM Clarkes Bespoke Design LTD.

P1 14/04/24 BC First Issue

Rev No.	Rev Date	Rev By	Description
---------	----------	--------	-------------

project
229b Moseley Road - Side

location
229b Moseley road
Manchester M19 2LJ

client
Masood Ahmed



T: 07402266305 E: brad@cbdarchitecture.com

Clarkes
Bespoke
Design LTD



drawing title
Location Plan

dwg purpose
PRELIMINARY

scale 1 : 1250
@ sheet size A3

drawn BC checked BC
rev date 14/04/24

23-048
job number

PL-007
drawing number

P1
revision