



Proposed (left) Side Elevation

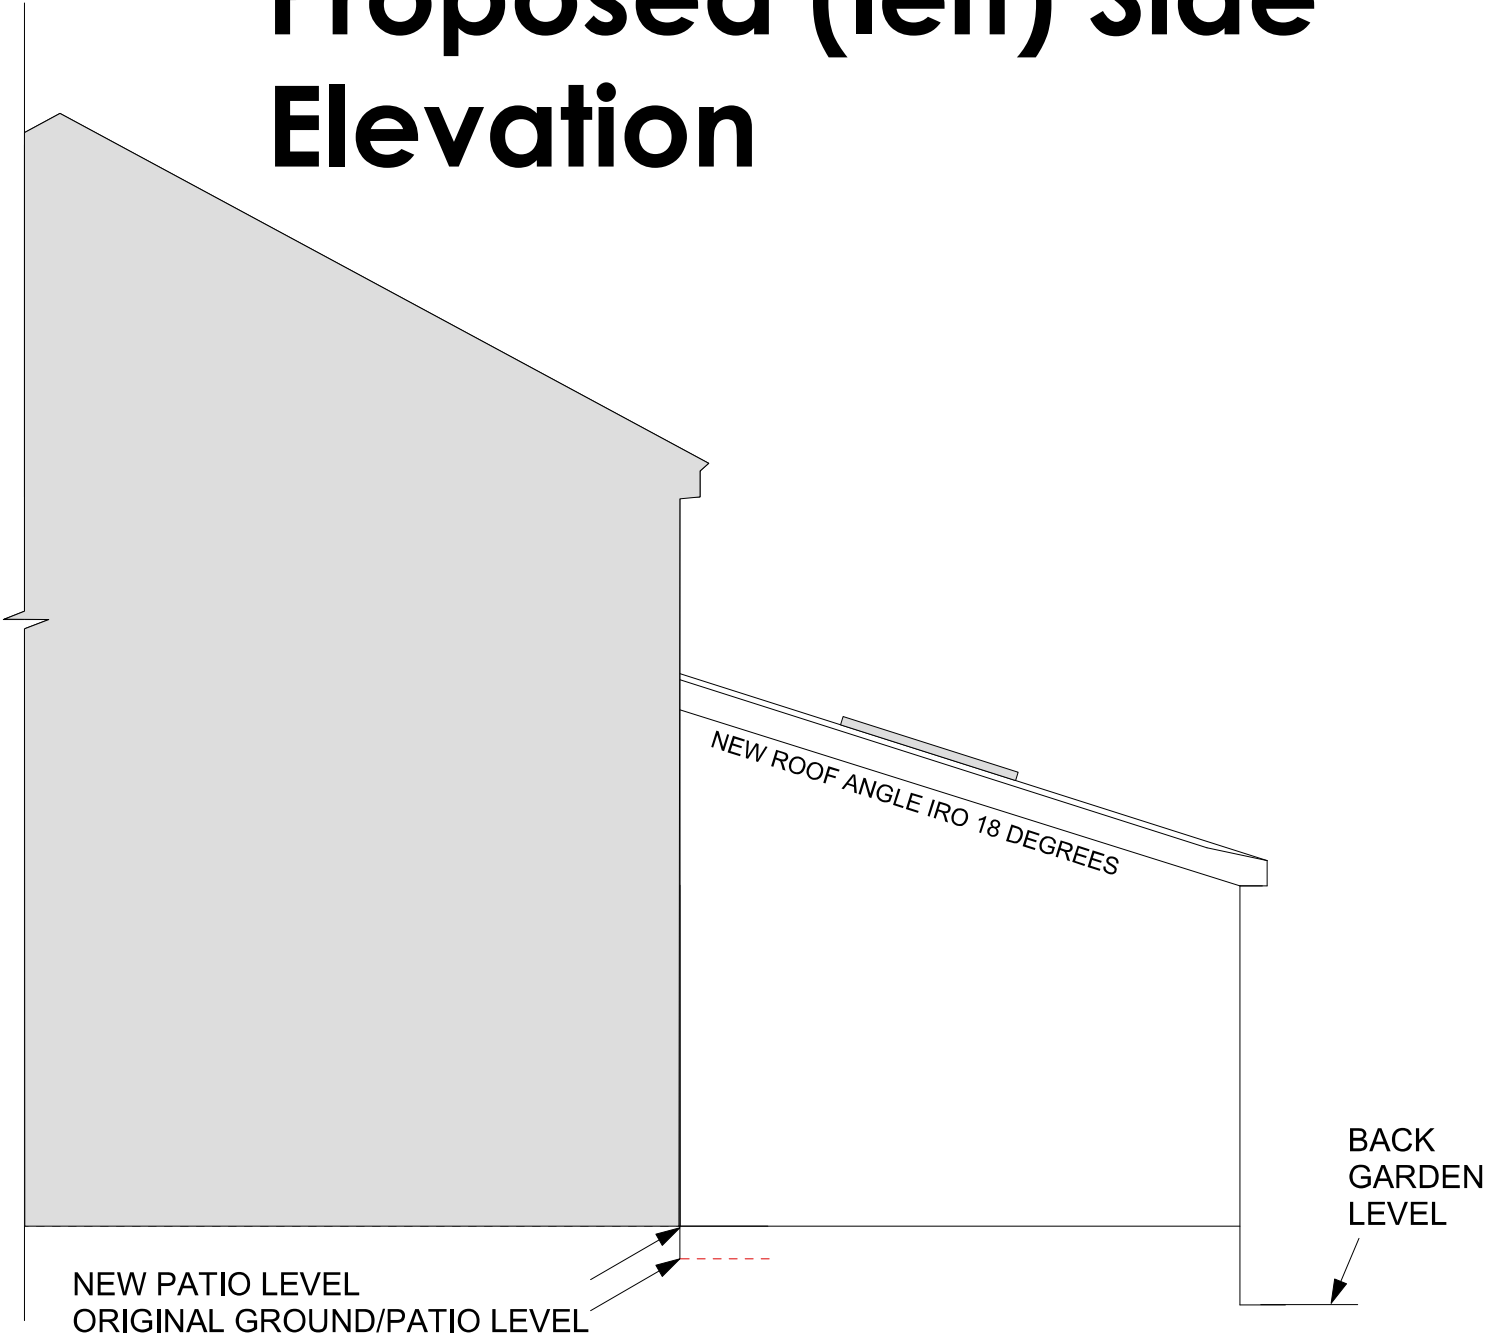

SCALE 1:50

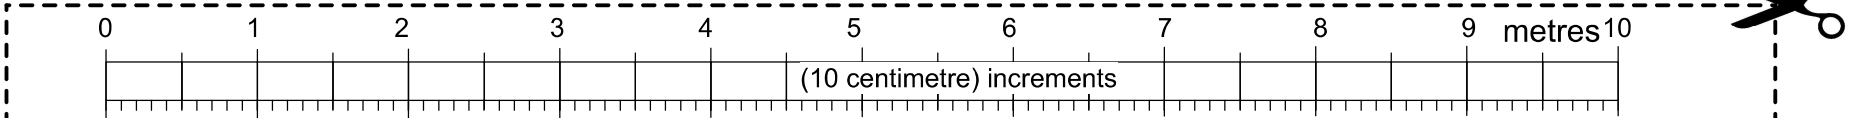

Mr Pearson	S/S Rear Extension
132 Calvecroft Road	Alts + Patio
Peel Hall	November 2024
M22 5EX	Job No.331

Creative Design

2 Fernlea Heald Green Cheadle SK8 3RB 0161 610 3911