



Scale : 1:10 @ A3
Item D. 1no. Brass lantern above entrance.
G/CI - 3070mm D - 480mm

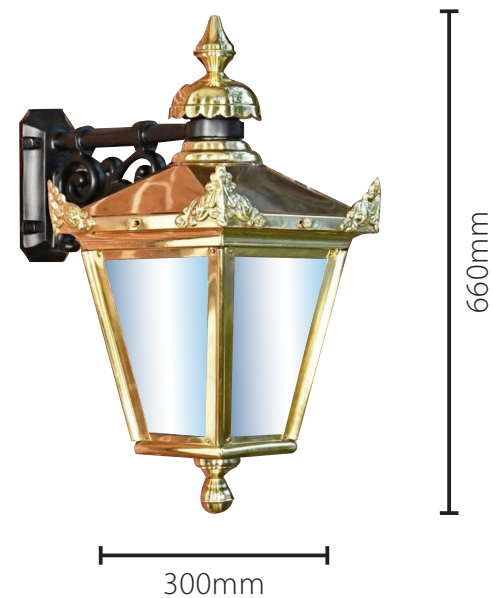

Scale : 1:10 @ A3
Item E. 6no. Floodlights. (see CSI 211 F for details)
G/CI - 7050mm D - 245mm

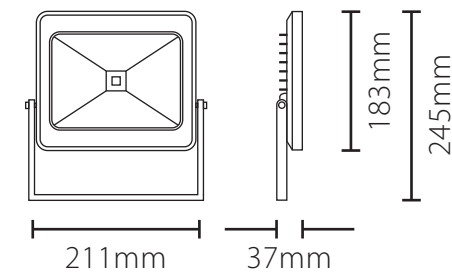


Scale : 1:10 @ A3
Item F. 4no. Aged brass lanterns to front.
G/CI - 2750mm D - 390mm




Scale : 1:20 @ A3
Item G. 2no. Painted timber fascia signs with 10mm sprayed foamex letters.
Lit by trough lights. (CSI 211 E for details)
G/CI - 3300mm D - 32mm



Scale : 1:10 @ A3
Item H. 2no. Planter boxes with real planting to LHS ground floor elevation windows.
G/CI - 1050mm D - 250mm

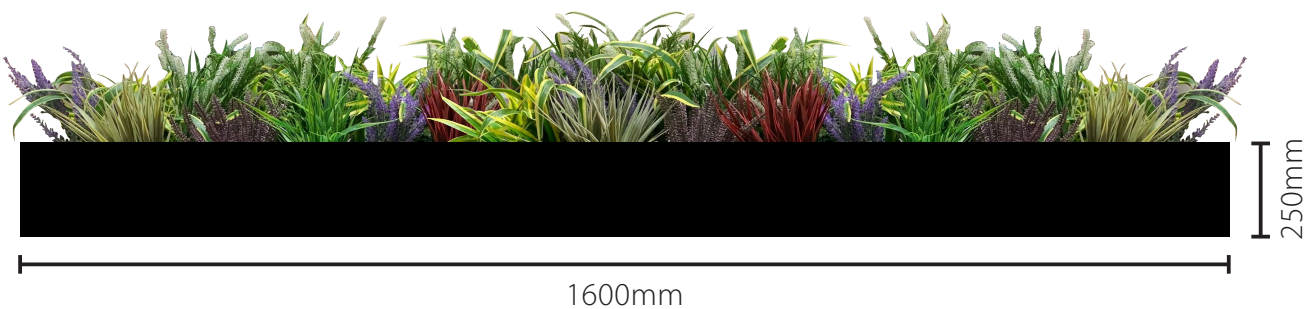

Scale : 1:10 @ A3
Item I. 2no. Planter boxes with real planting to RHS ground floor elevation windows.
G/CI - 1050mm D - 250mm

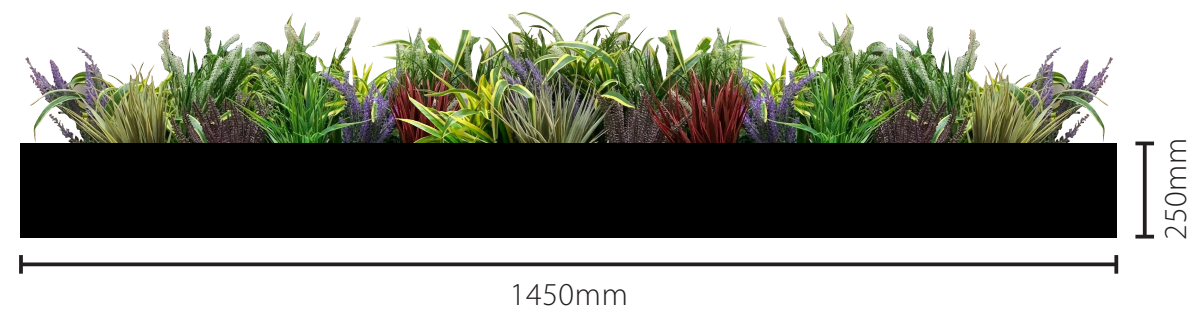

Project: The Brunswick,
Manchester

Drawn By: K.D


Drawing No: CSI 211 B

Date: 26/02/2025


Revision: B



Building

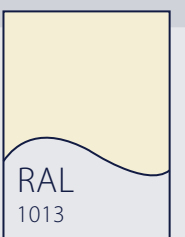


Building
Vinyls

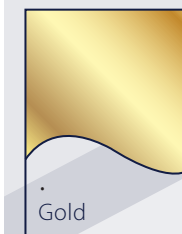

Lanterns
Vinyls



Windows

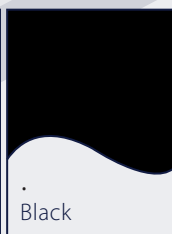

Signage
Plinth
Doors
Troughs