High Lane, Chorlton.

Phasing Plan

Approx Programme Durations
Plots 1 to 8 - 61 Weeks (Yellow)
Plot 9 to 12 & 17 to 22 = 70 weeks (Orange)

Plots 13 to 16 = 90 weeks (Blue)

Summary

Dig and Pour Foundations for plots 1 - 12 and 17 - 22
Stone over plots 17 to 22 and use area for material storage.
Build 3No Blocks of Type A's superstructure at the same time.
Expose foundation of plots 17 to 22 once roof is on Type A's.
Note - Run internal fixes 2 plots at a time. Starting at Plot 1 & 2
Build Plot 17 to 22.
Build 13 to 16

Note - Access Plots 1 to 12 via rears allowing road works to commence to Acres Road.

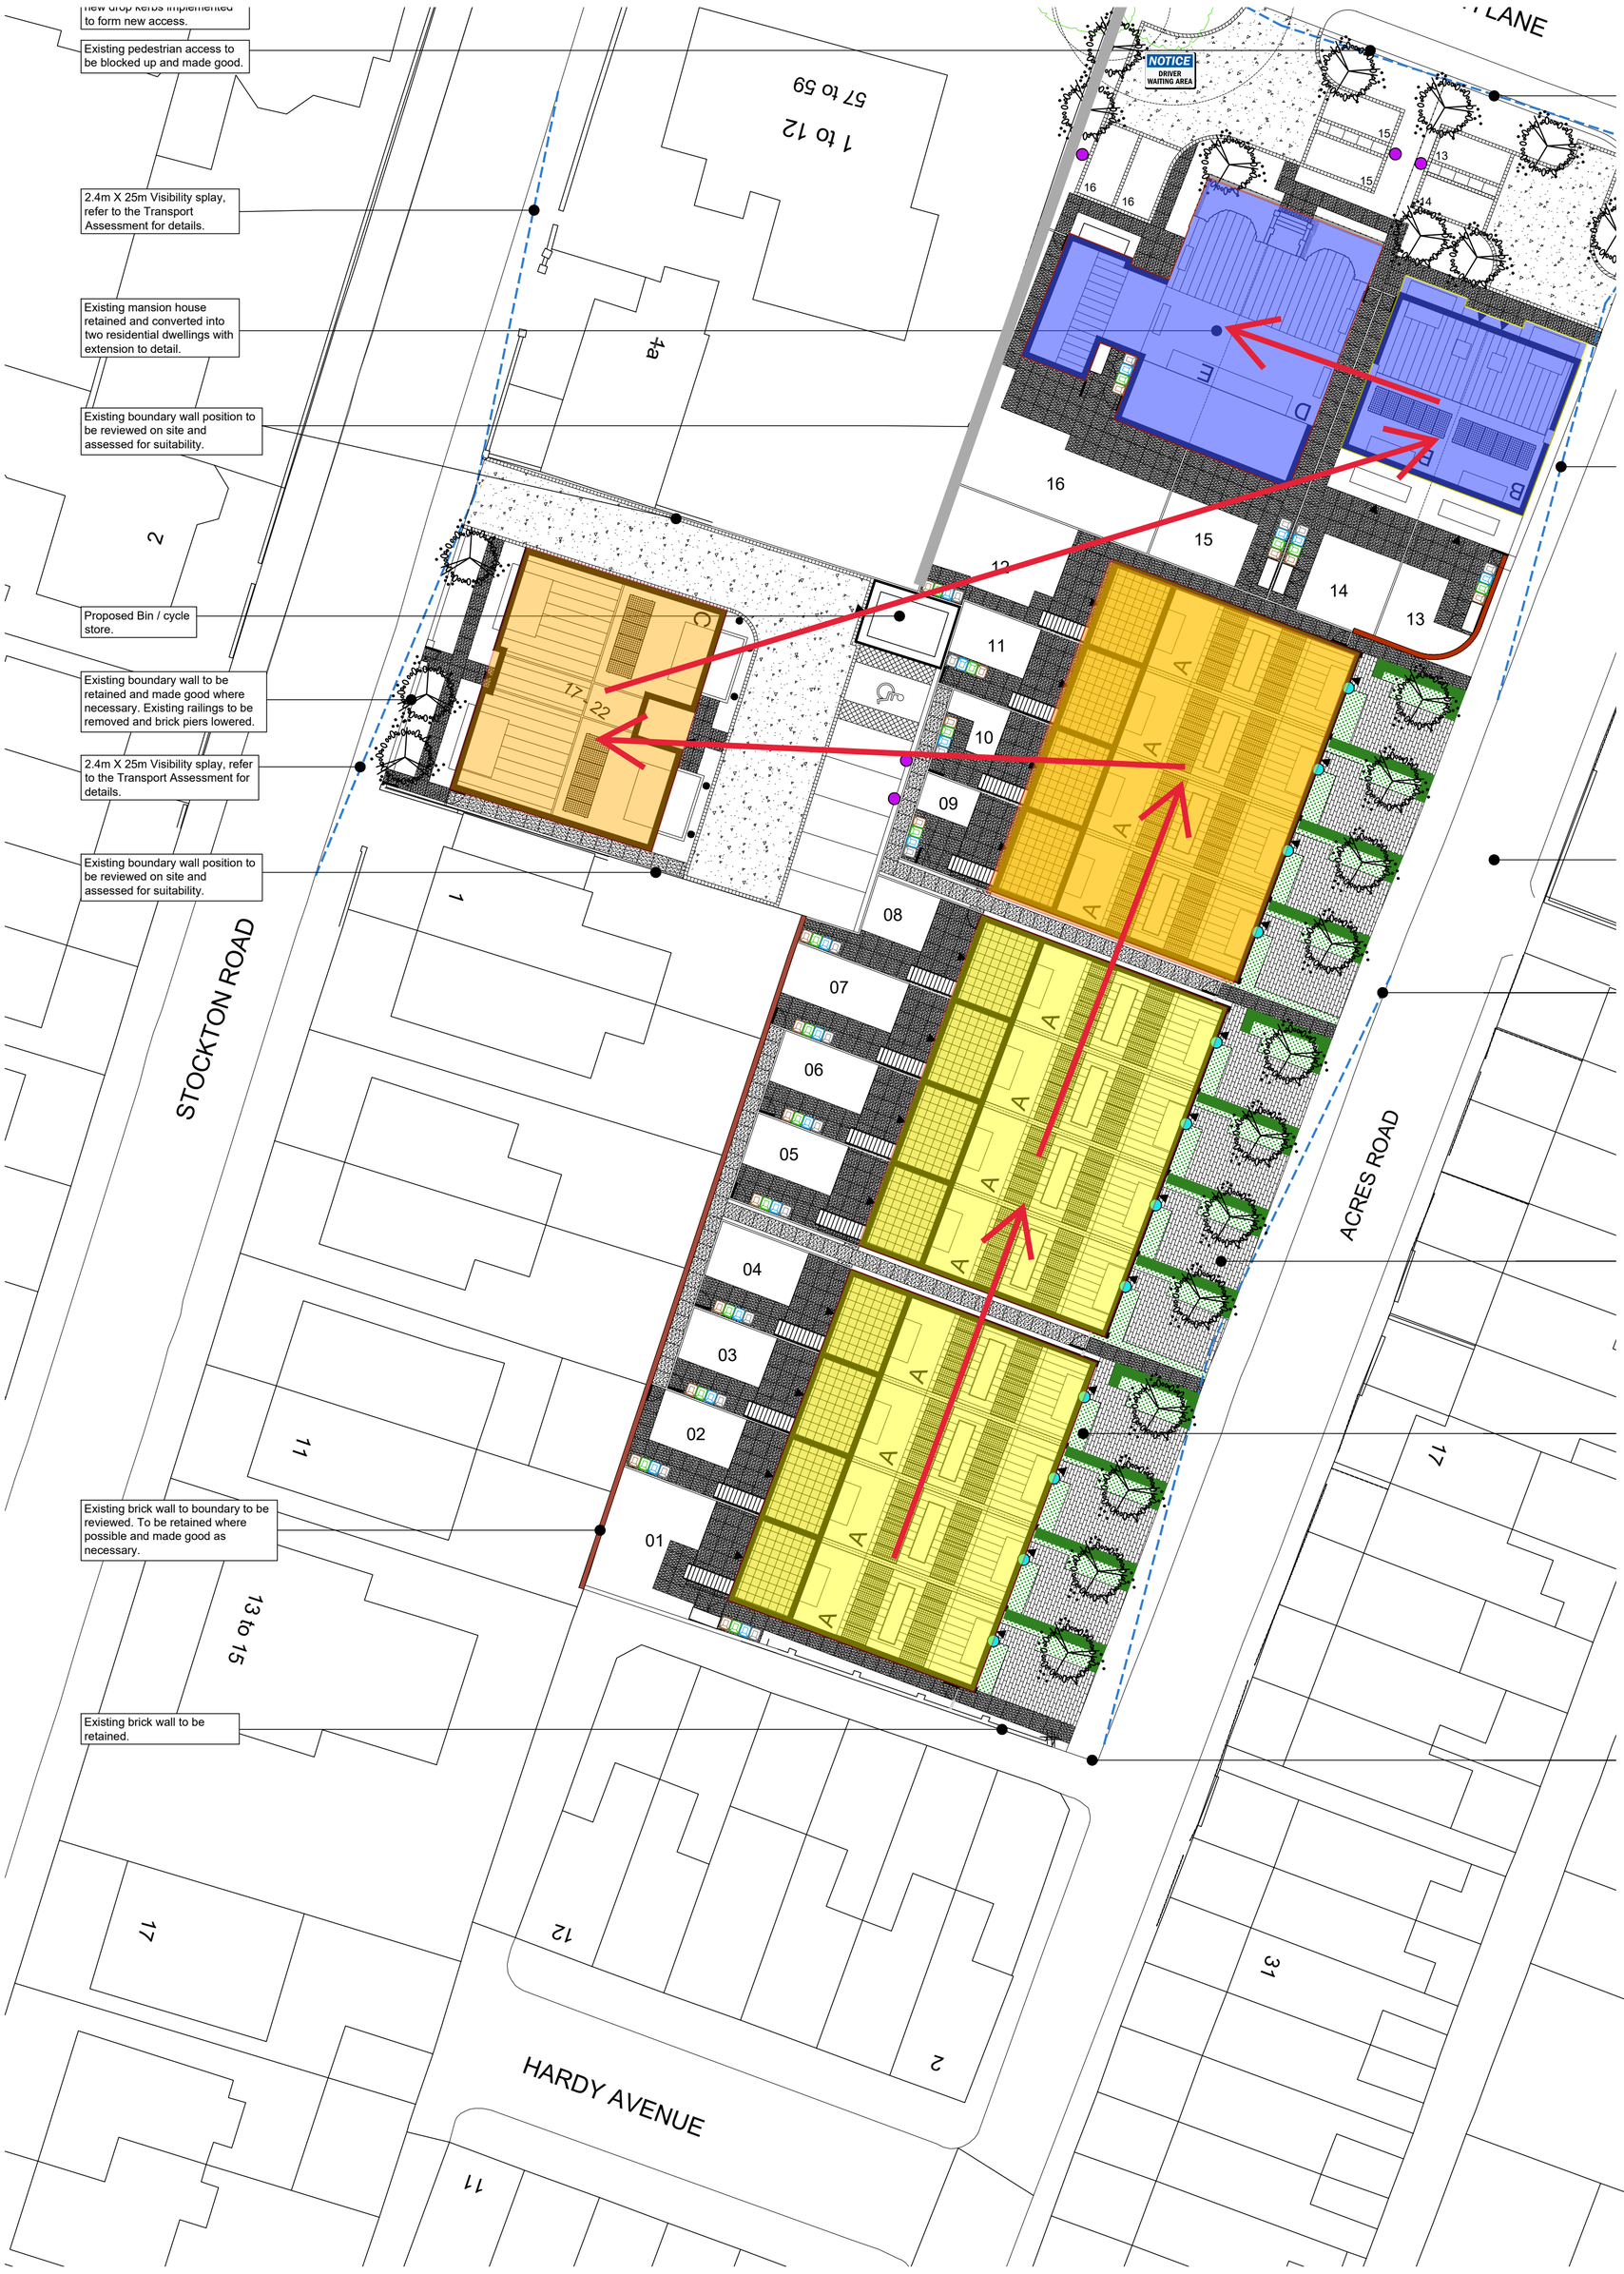

1:250

5m 0 5m 10m 15m 20m 25m

+ Project

Proposed Residential Development,
High Lane,
Chorlton.

Job No	Drg No	Drawn	Rev
22114	01	CW	P3
Scale	Date	Stage	
1:250 @ A1	MAY 2023	FOR PLANNING	

mpsl planning & design ltd
4 Ball Green
Cobra Court, Trafford Park,
Manchester. M32 0QT

t: 0161 772 1999
e: info@mpsldesign.co.uk
www.mpsldesign.co.uk

mpsl planning&design