
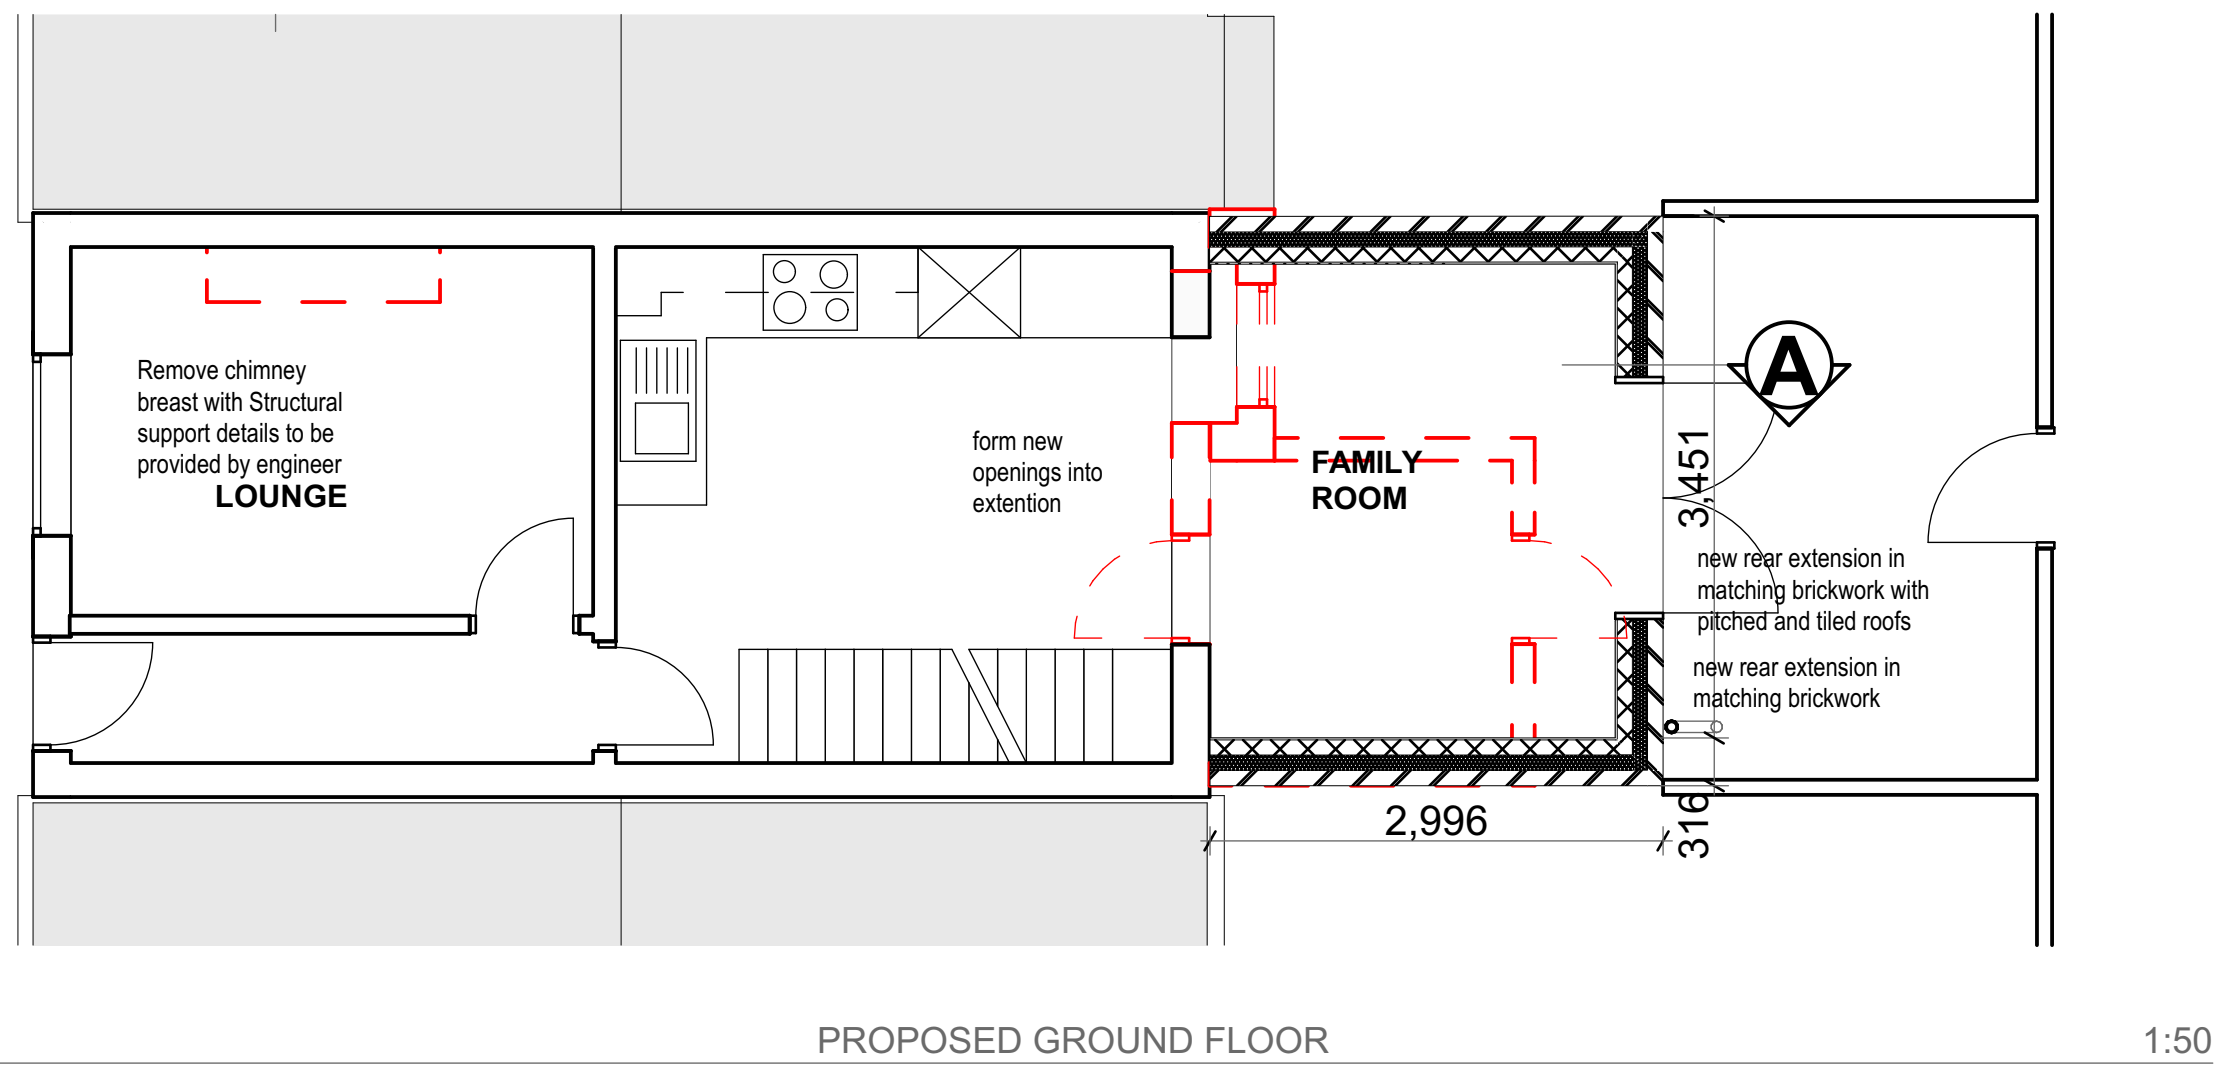
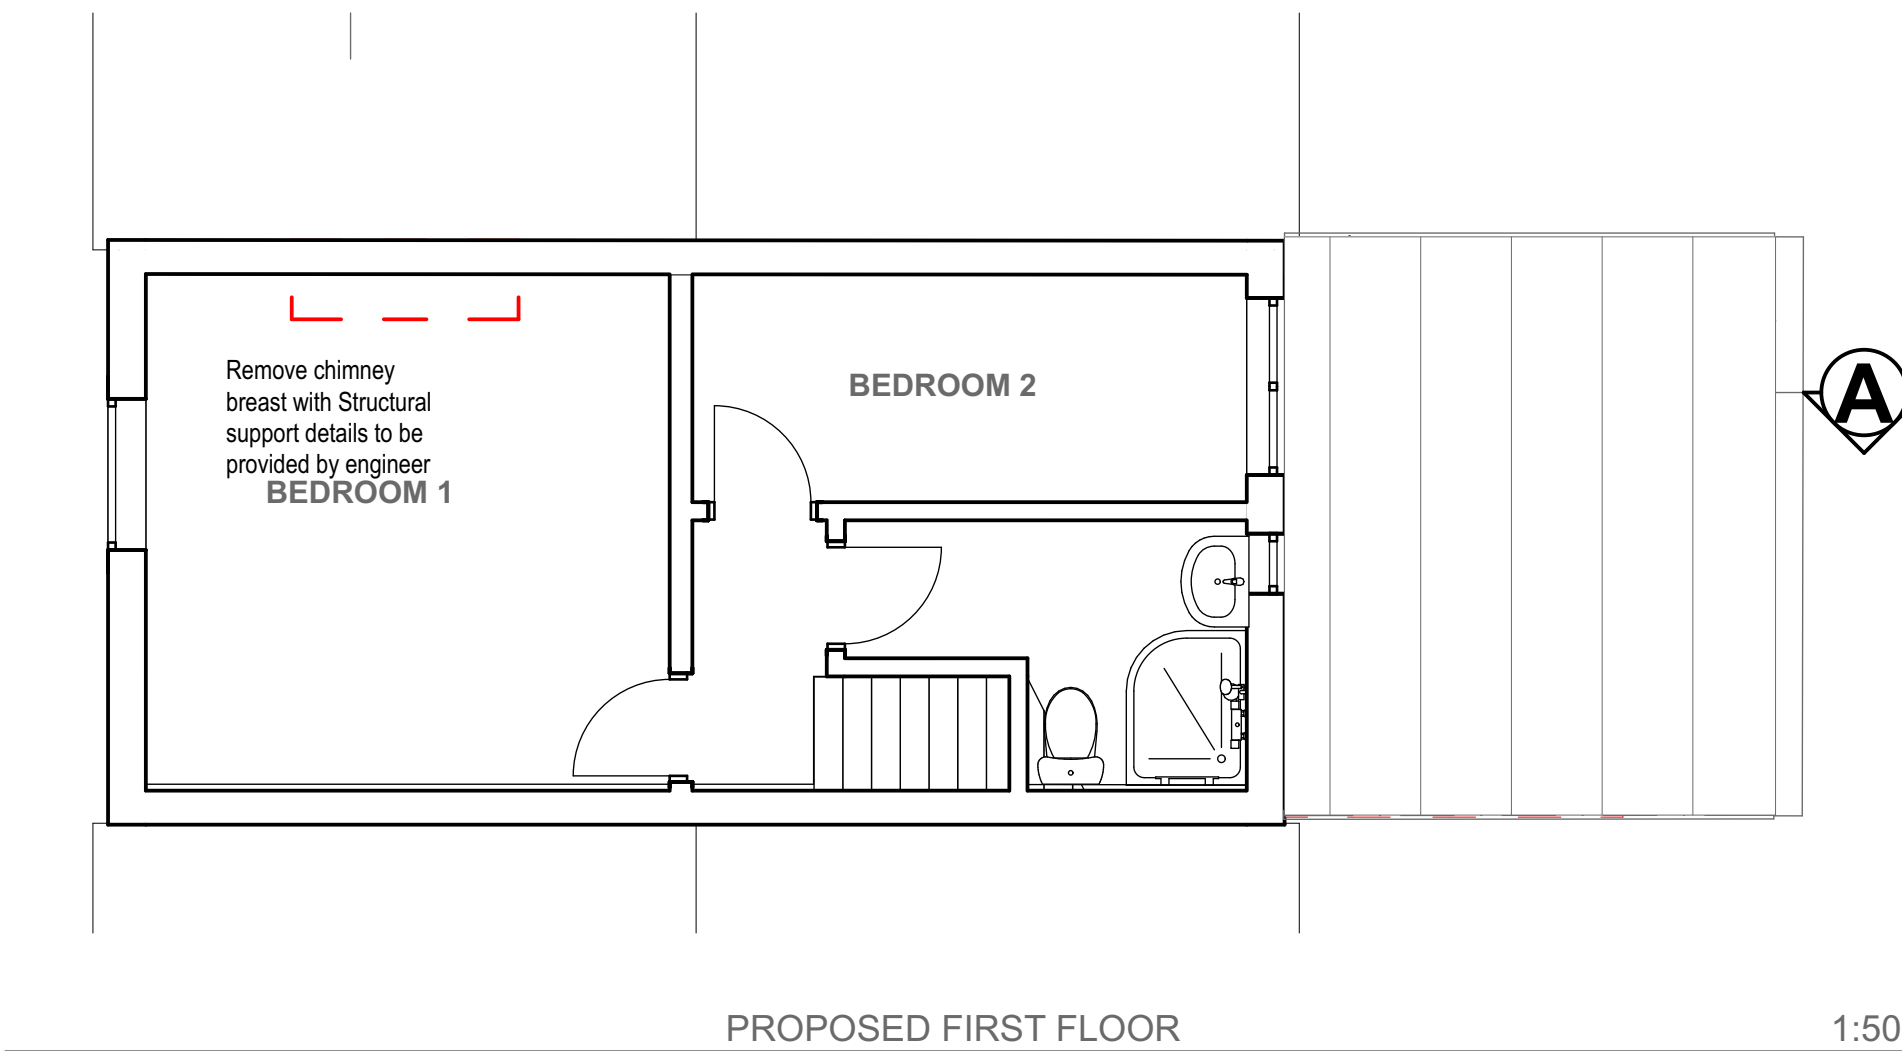
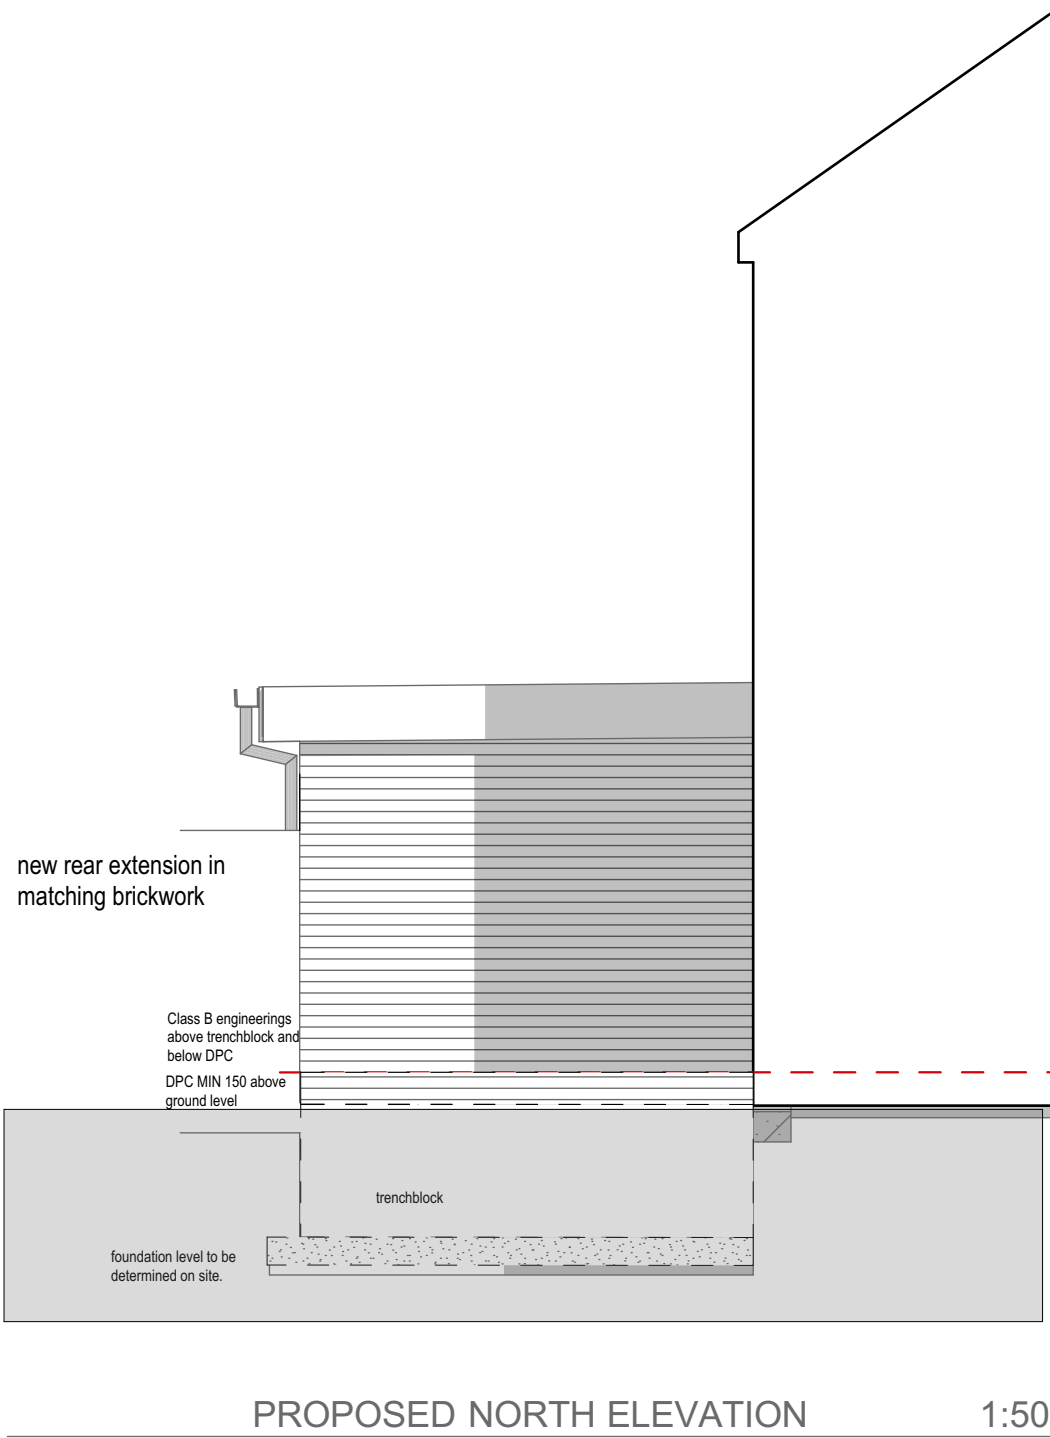
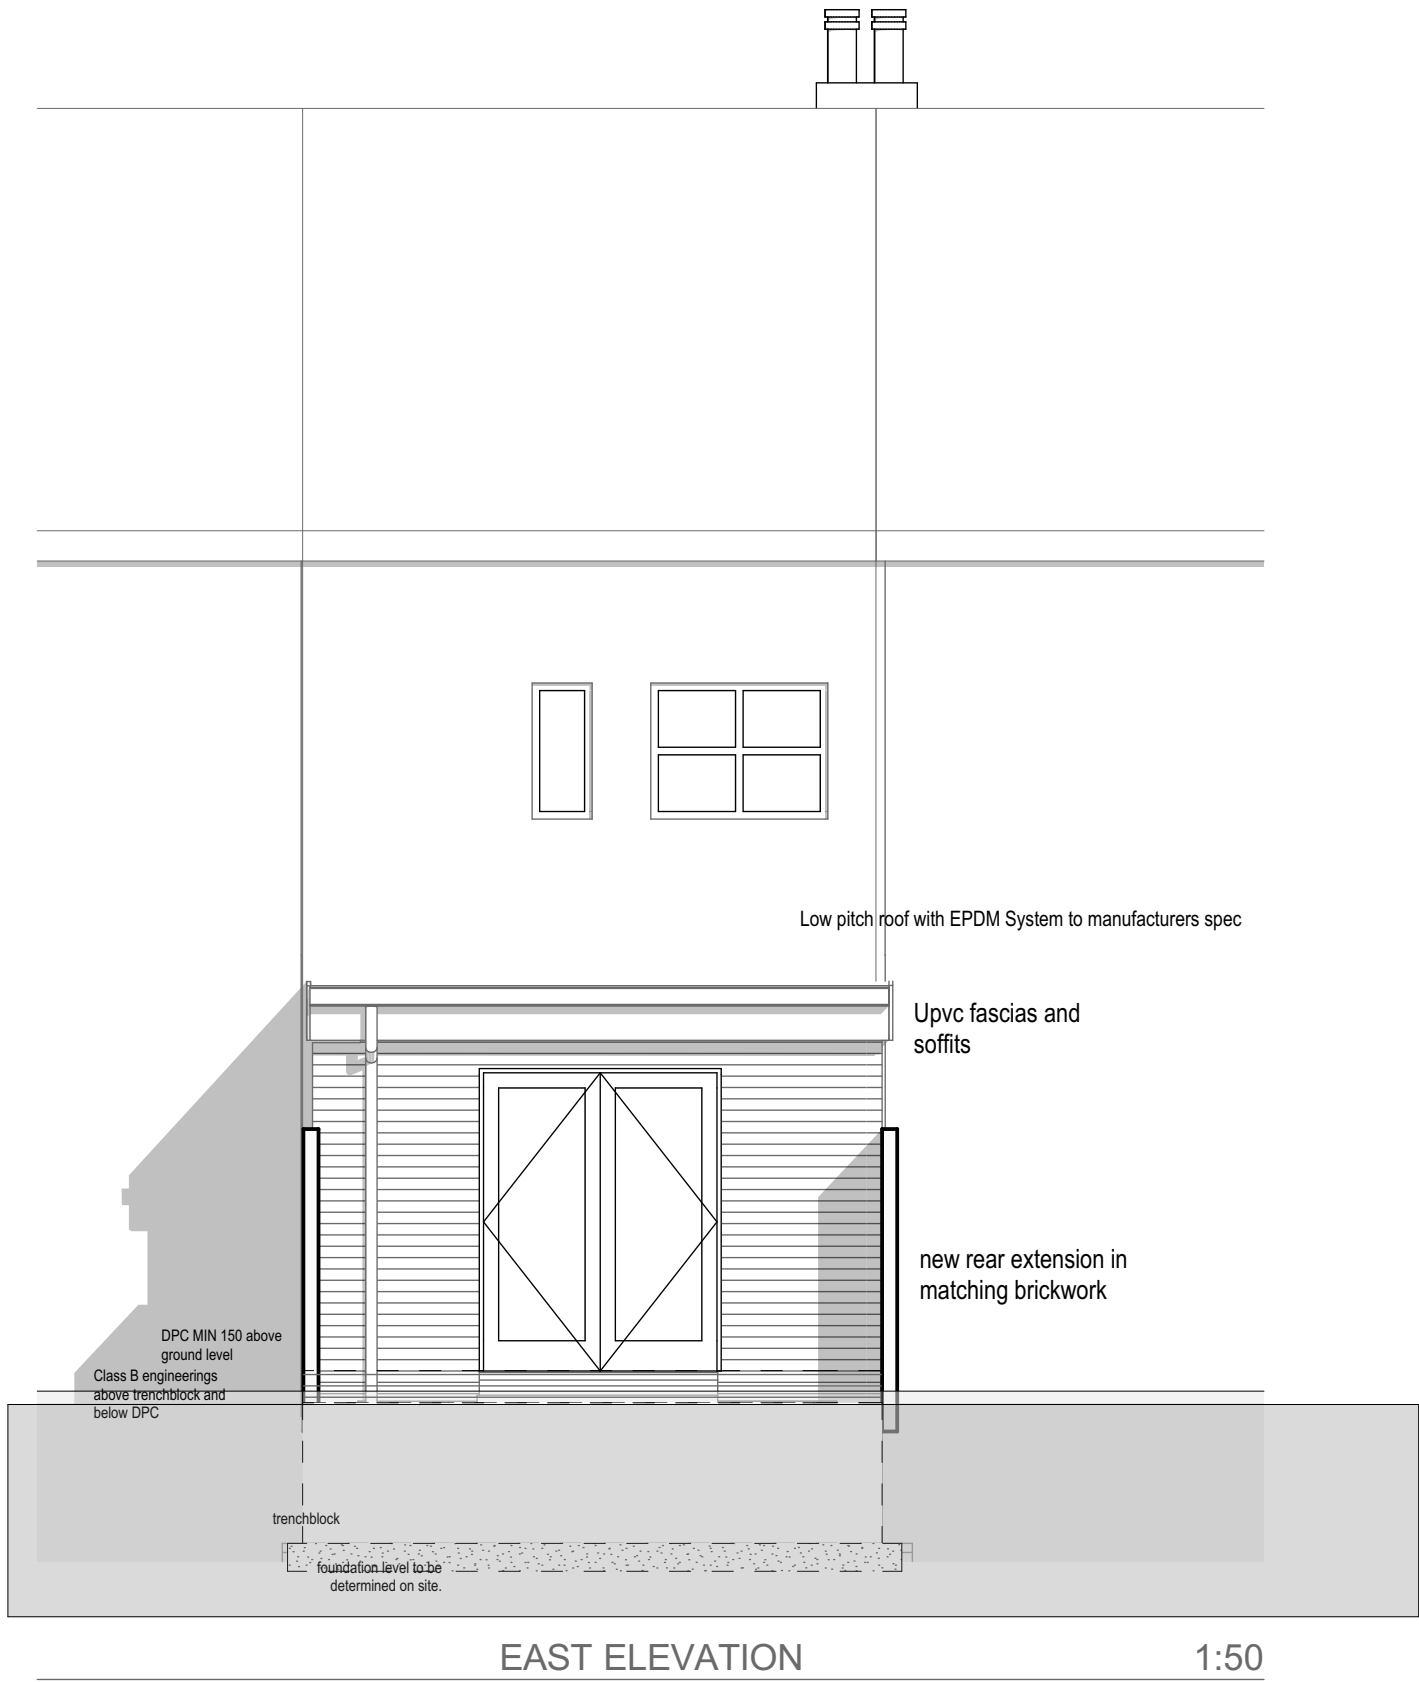
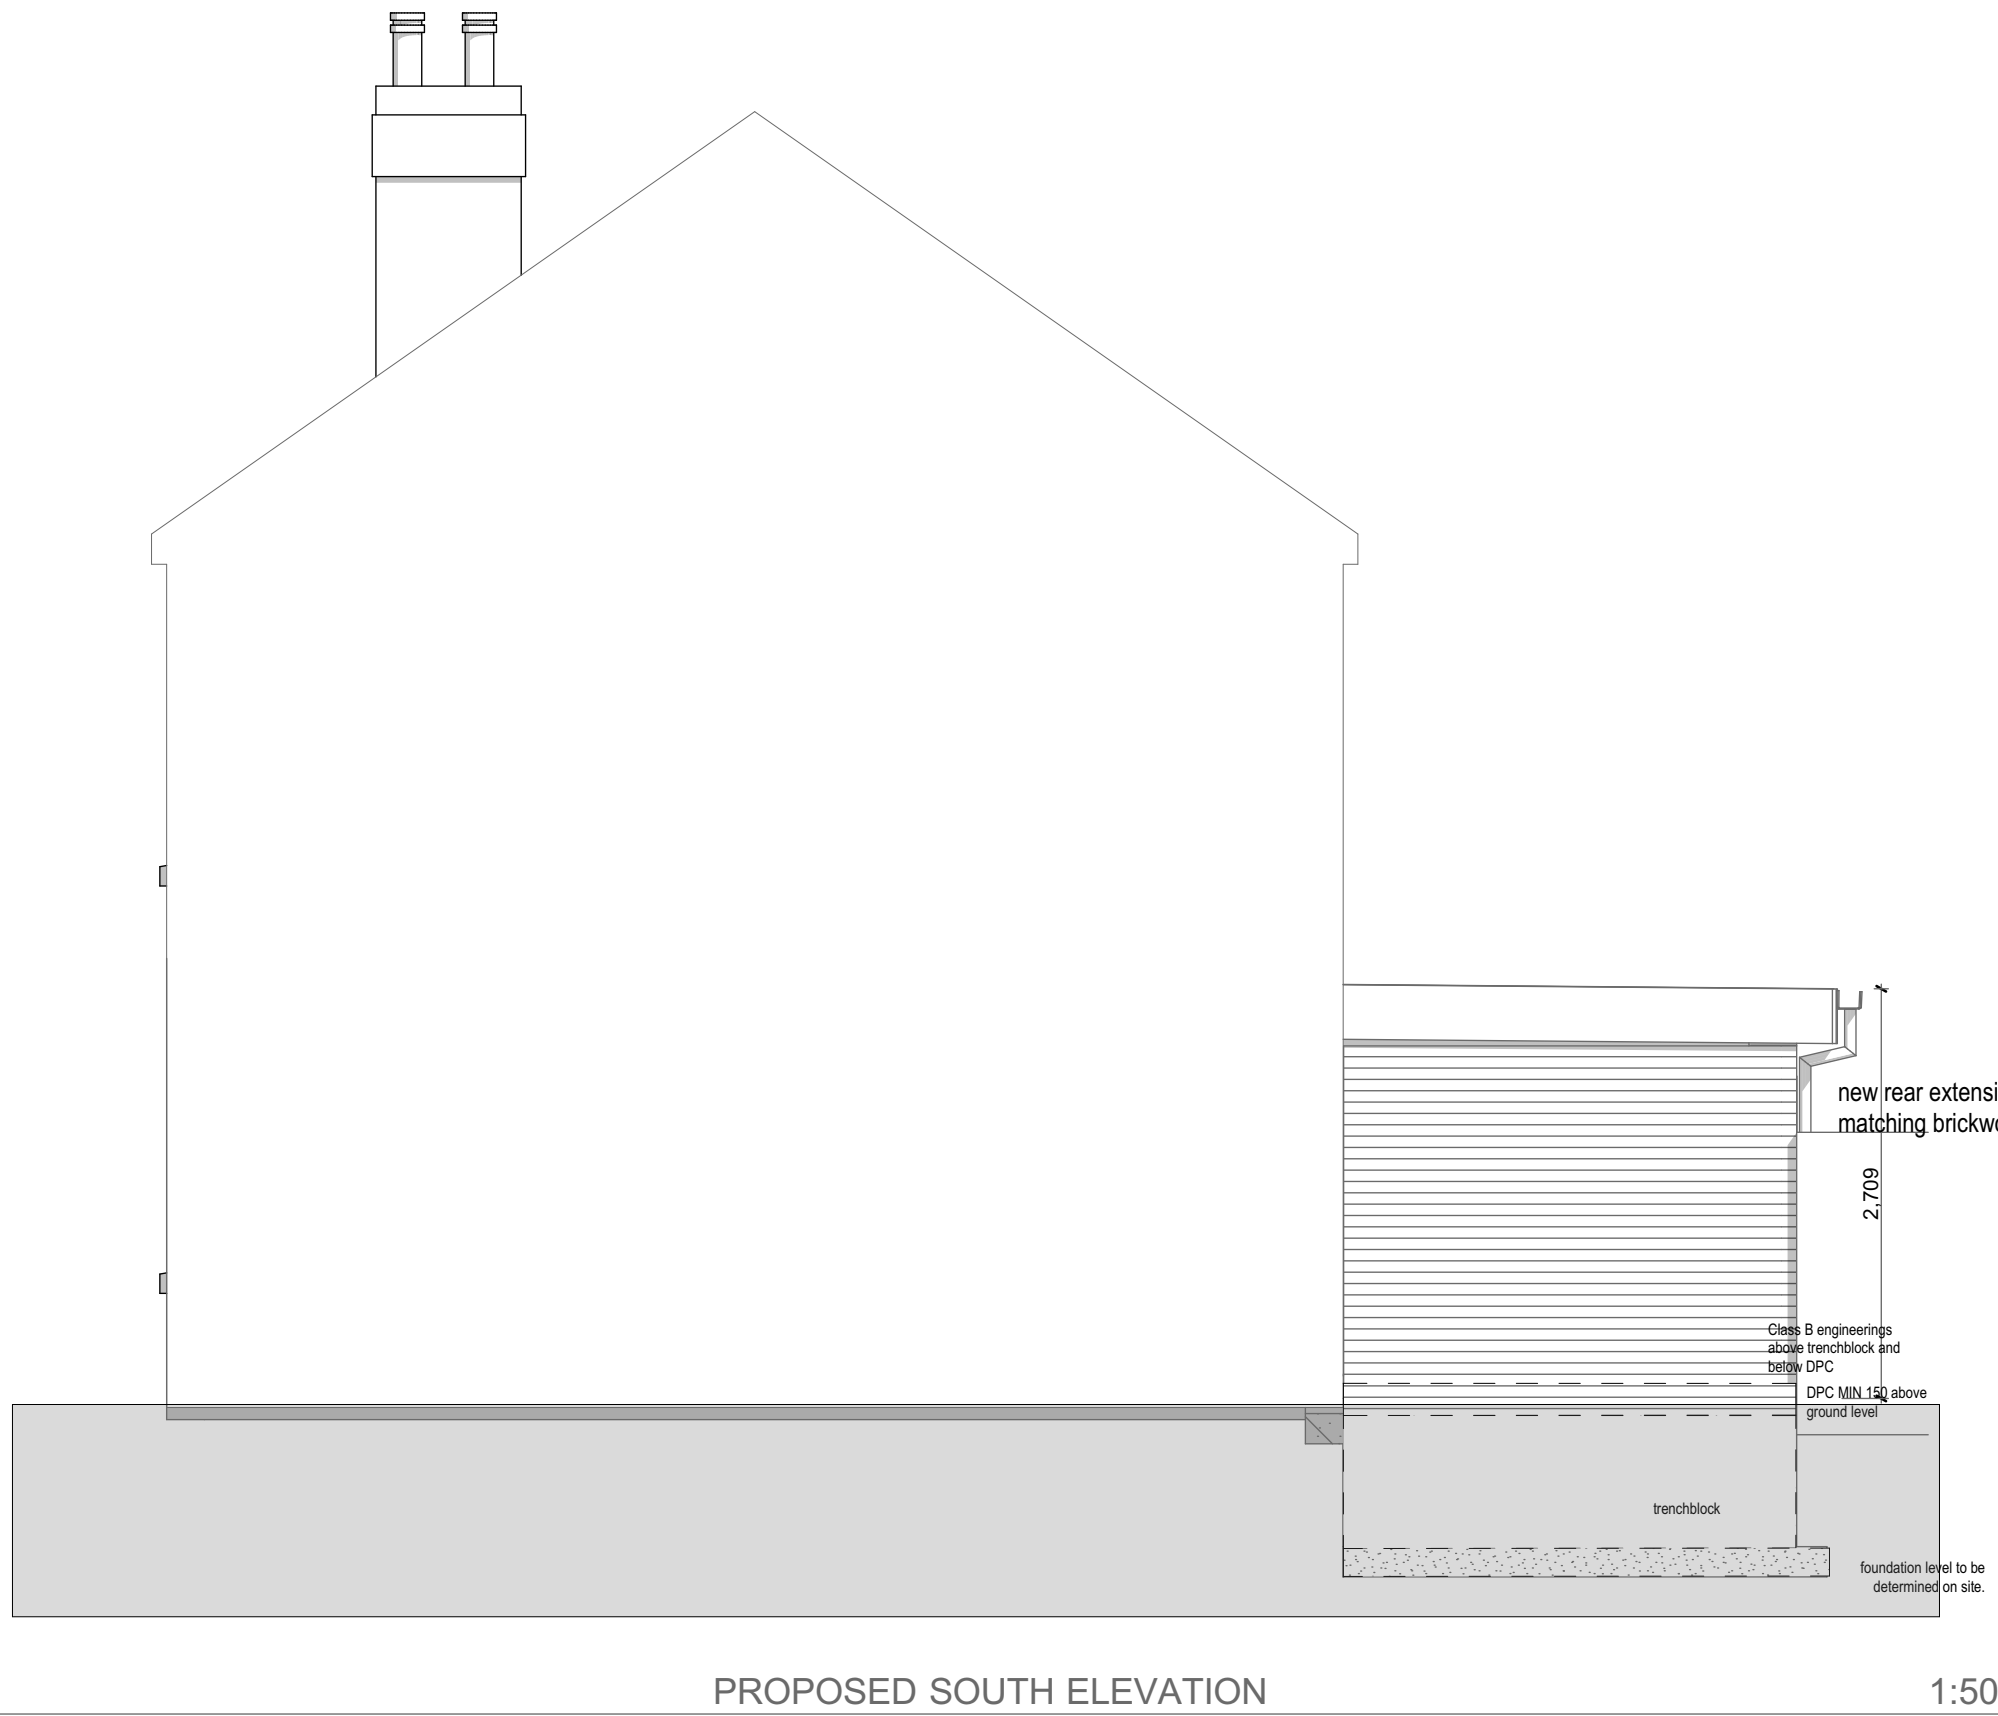


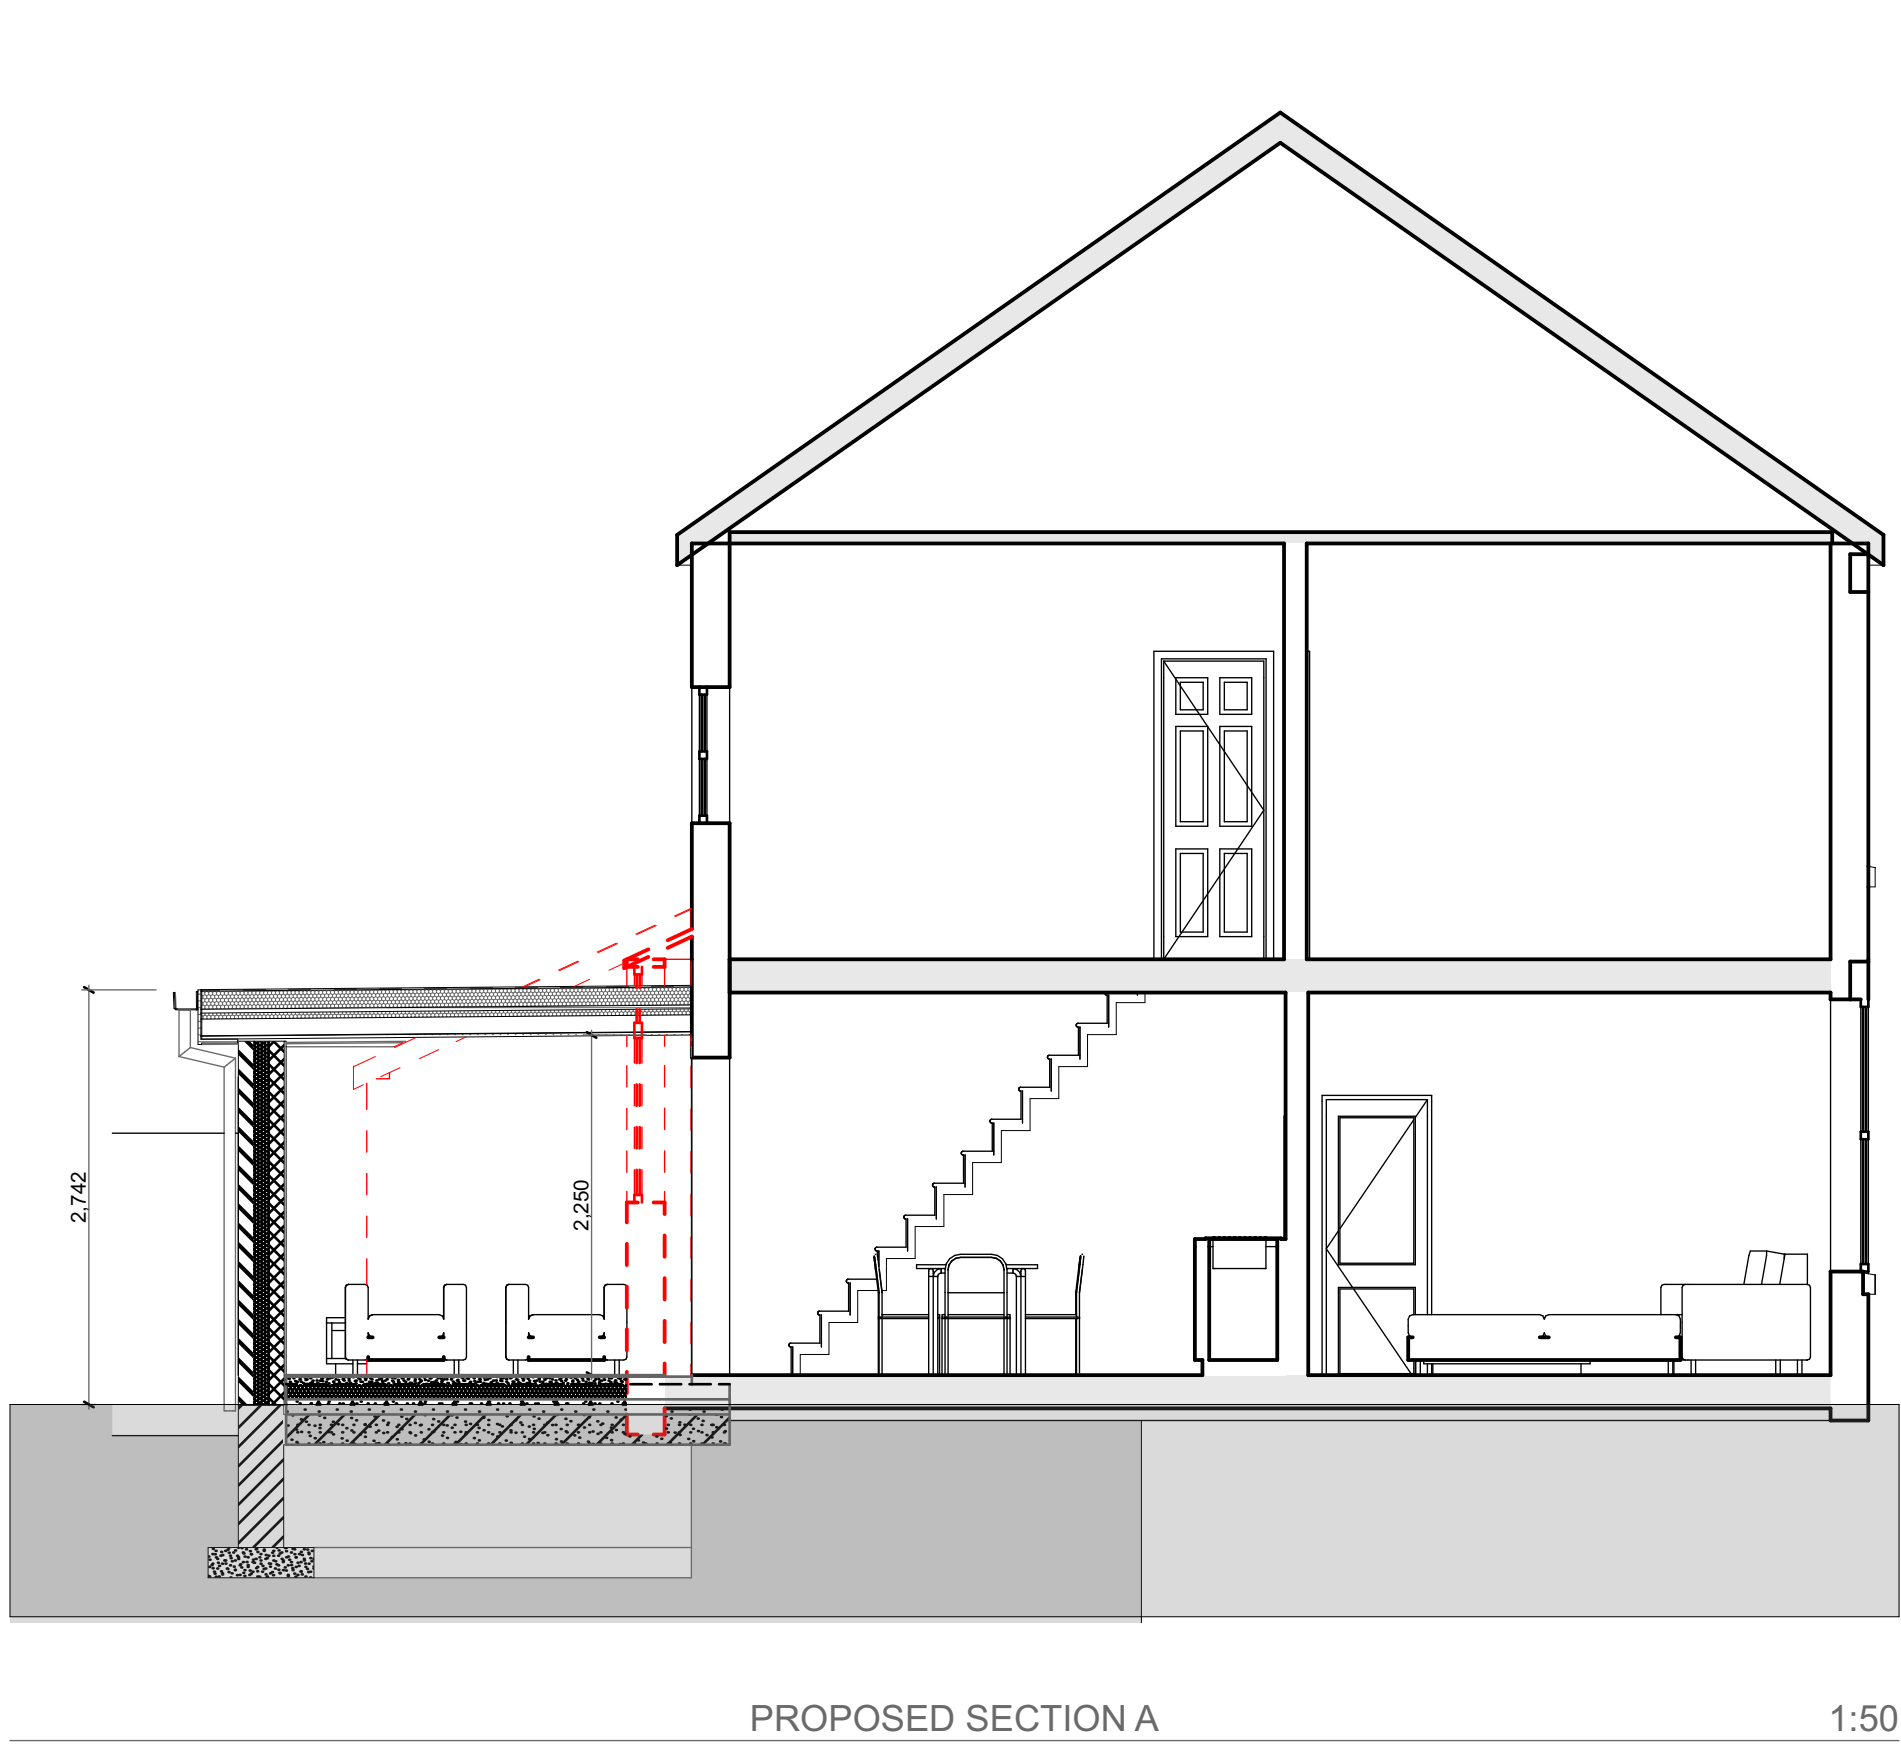

CLIENT	MR AMMAR LUCKMANJEE		
SITE/CONTRACT	ALTERATIONS AND REAR EXTENSION 35 SEDDON STREET		
TITLE	PROPOSED PLANS AND ELEVATIONS		
DATE	MAR 2025	SCALE	AS SHOWN
DRAWING No	41434	/ 05	