



Rev	Date	Description	Drawn	Chk'd
P01	09.12.24	First issue.	KO	PS
P02	13.12.24	Application boundary amended to comments.	KO	PS

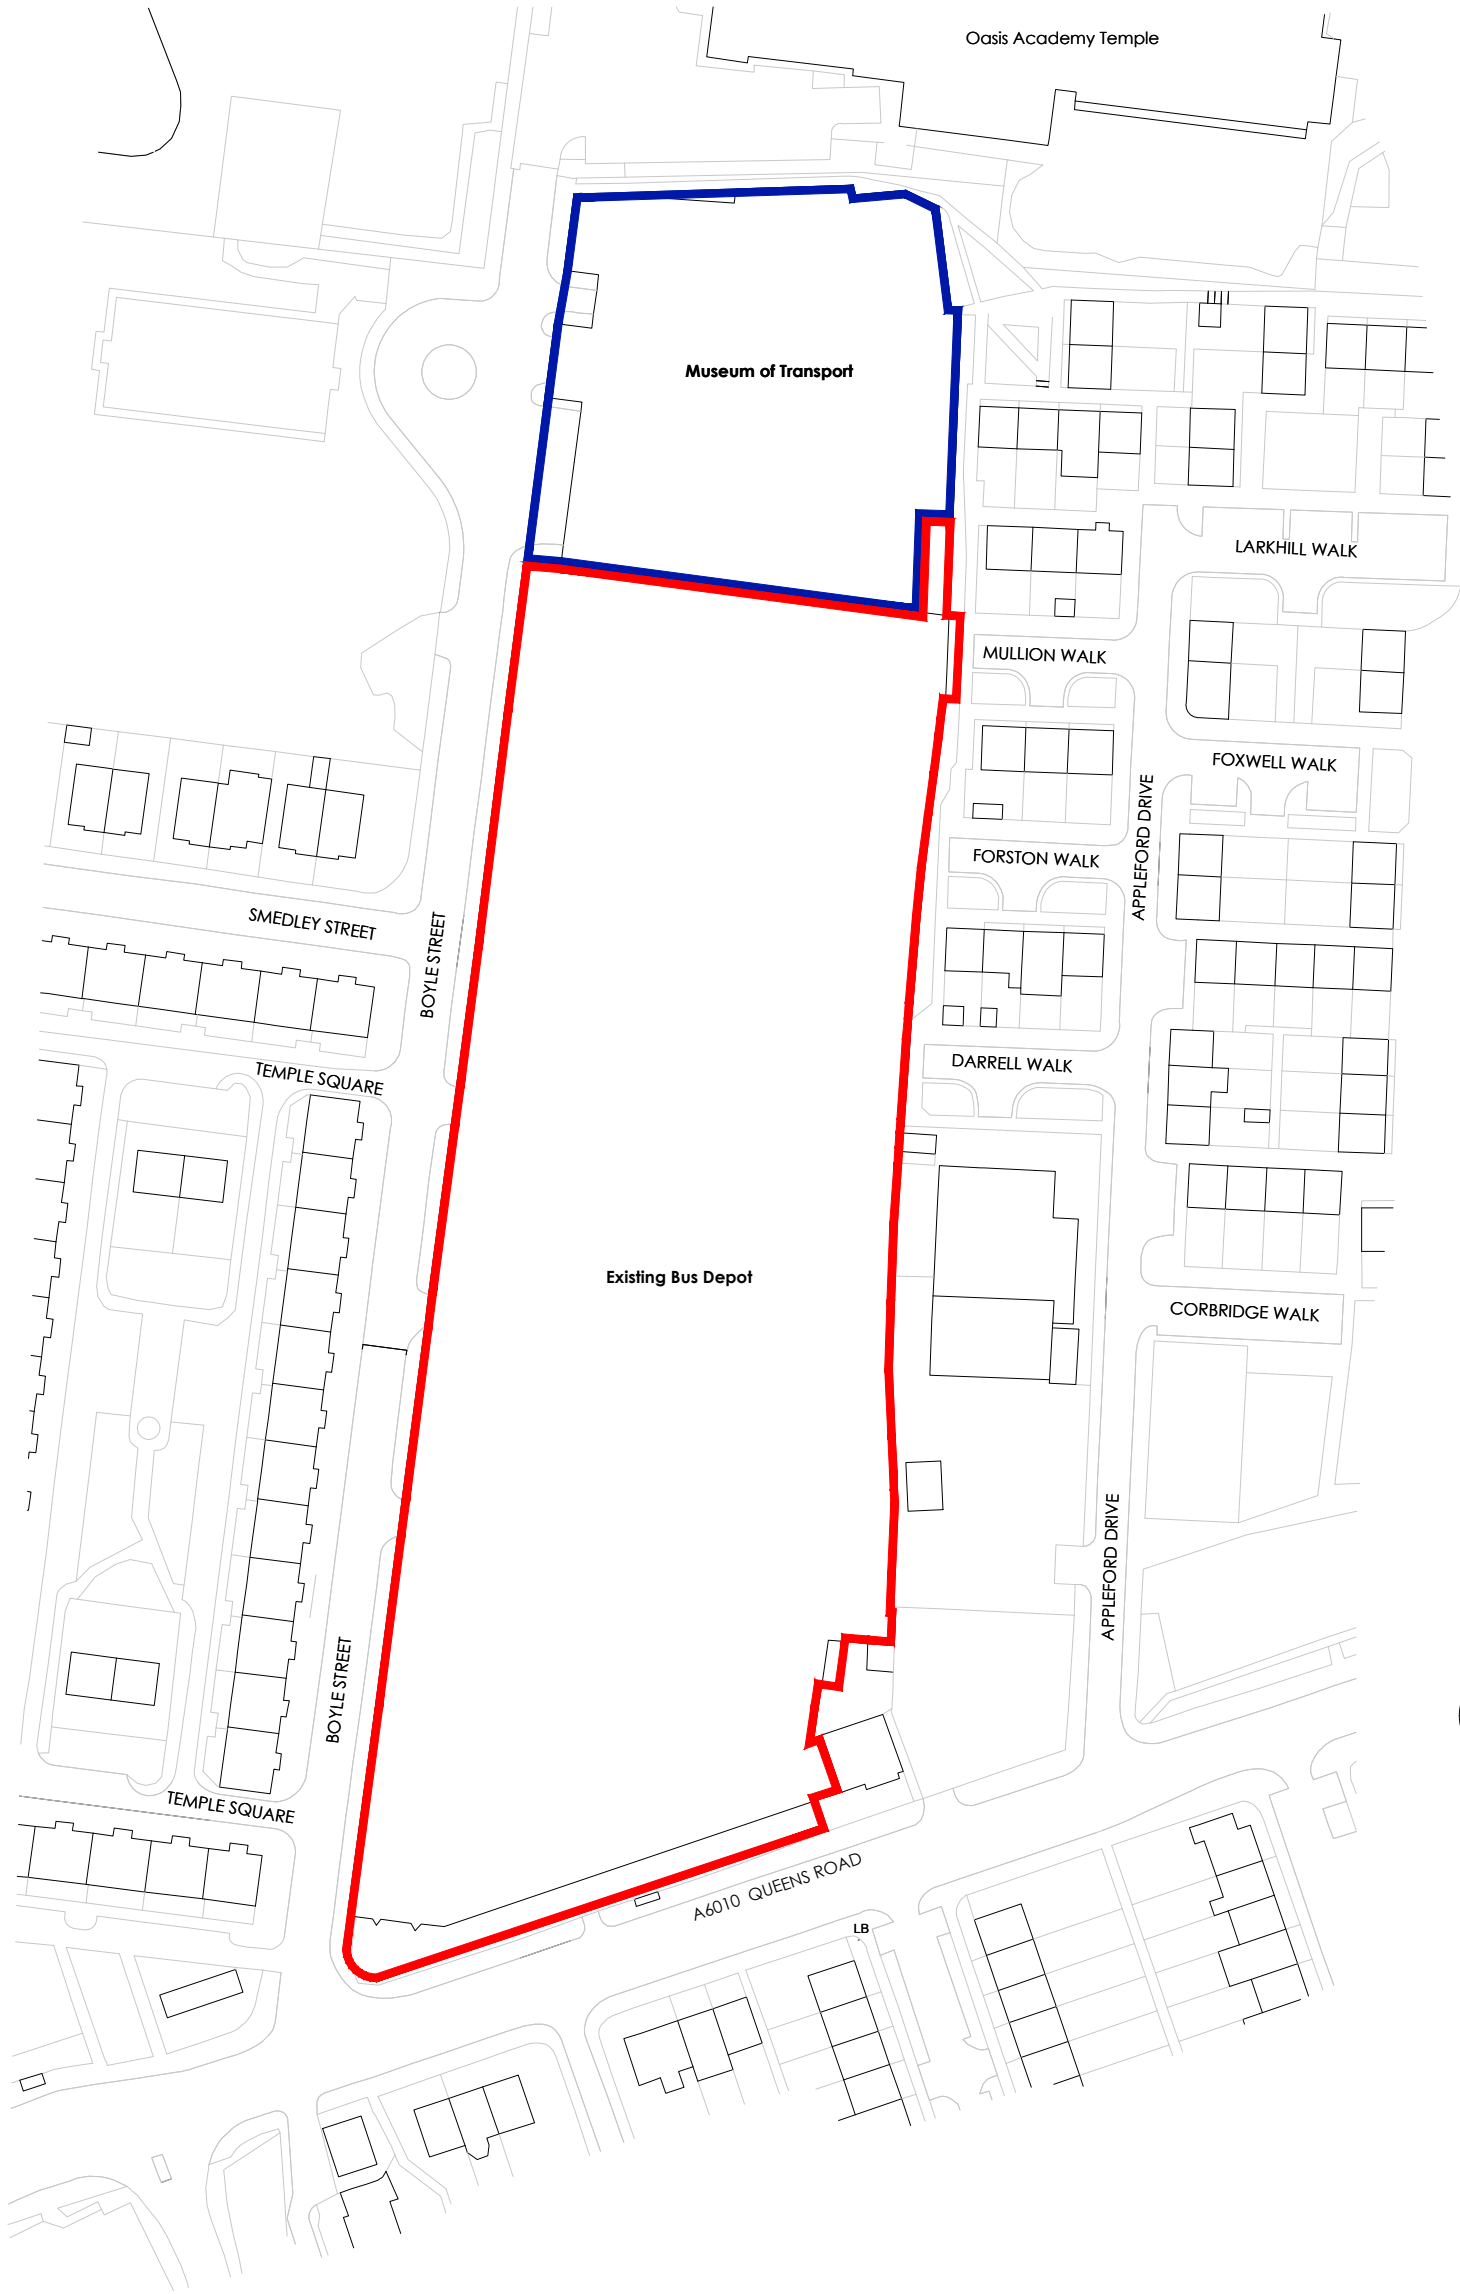

Key

- Red Line- Application Boundary
- Blue Line - Other land owned by the applicant

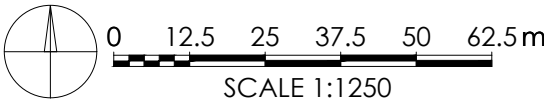

Architecture
Masterplanning
Interior Design

www.harrispartnership.com
Wakefield Manchester Milton Keynes Reading London Harrogate Edinburgh
Client



Project Title
Bus Depot Electrification

Queens Road Bus Depot

Drawing Title
Location Plan

Drawn	Checked	Scale @A3	BIM Status	Date
KO	PS	1:1250	Status	12.24

Drawing Status	Rev.	THP Project No
Stage 3	P02	20514-3

Project No.	Originator	Volume	Level	Type	Role	Number
-------------	------------	--------	-------	------	------	--------

BFDEFP-QU THP ZZZ GRFDRAR 0201