



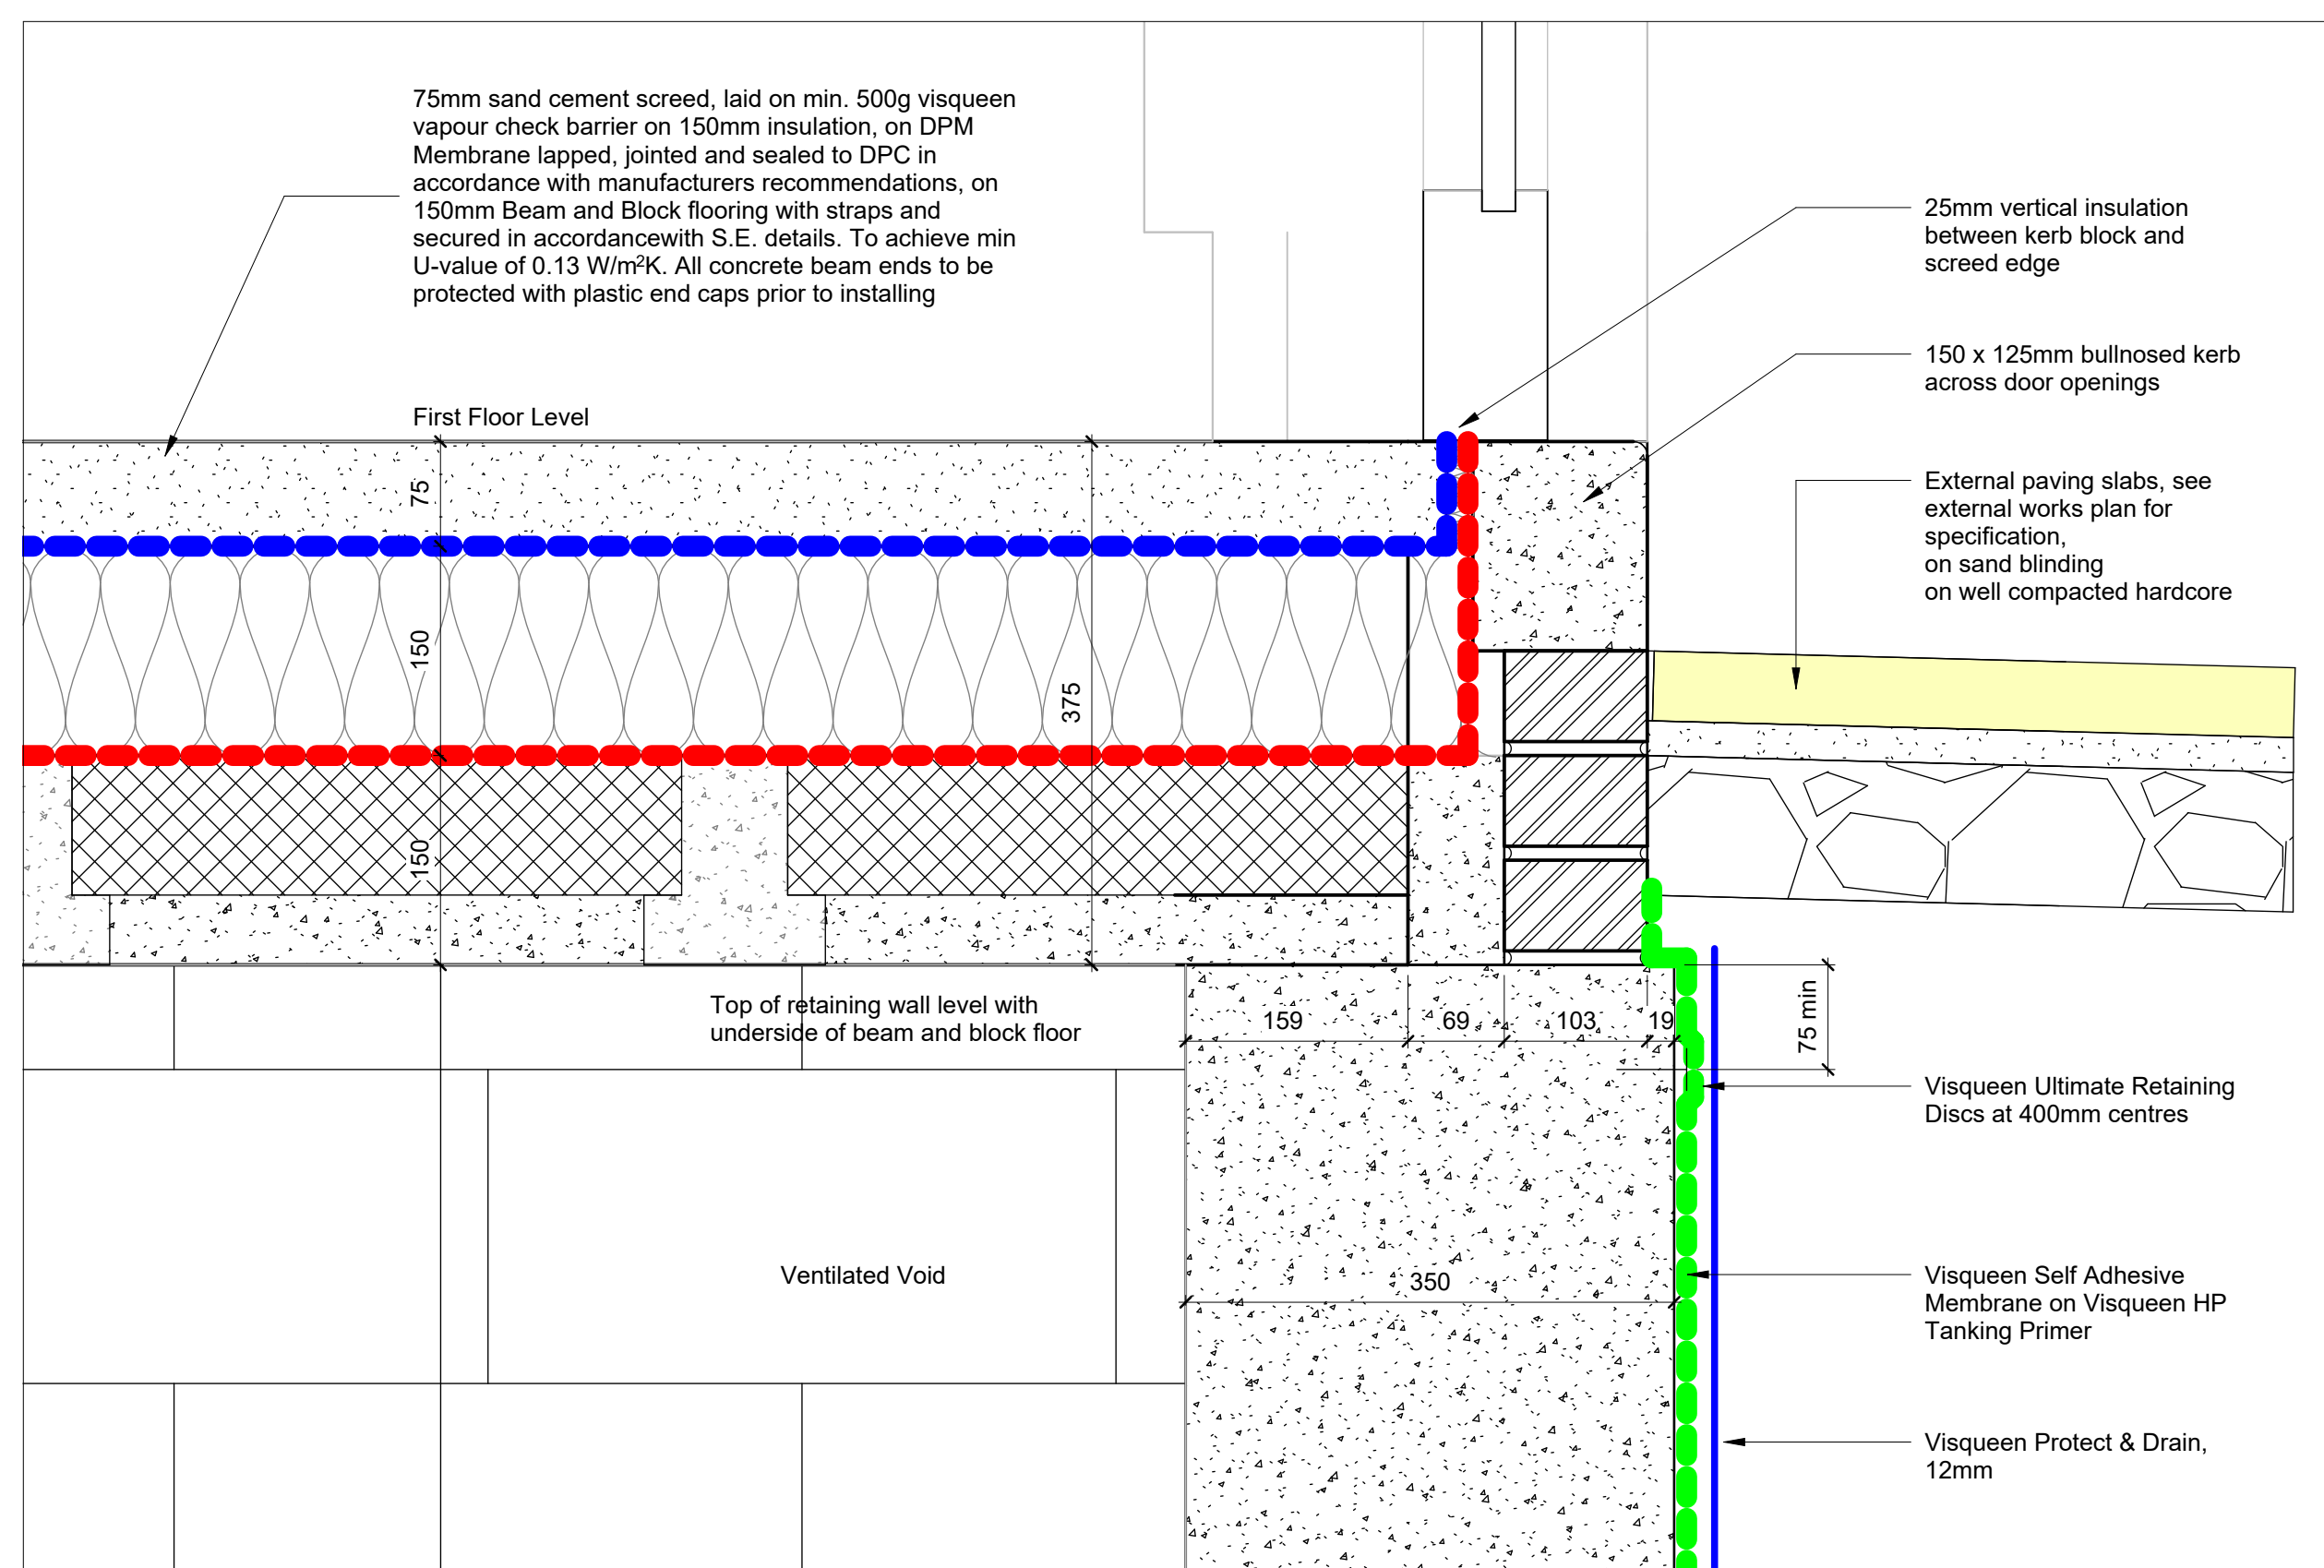

2 Typical External Retaining Wall First Floor Detail

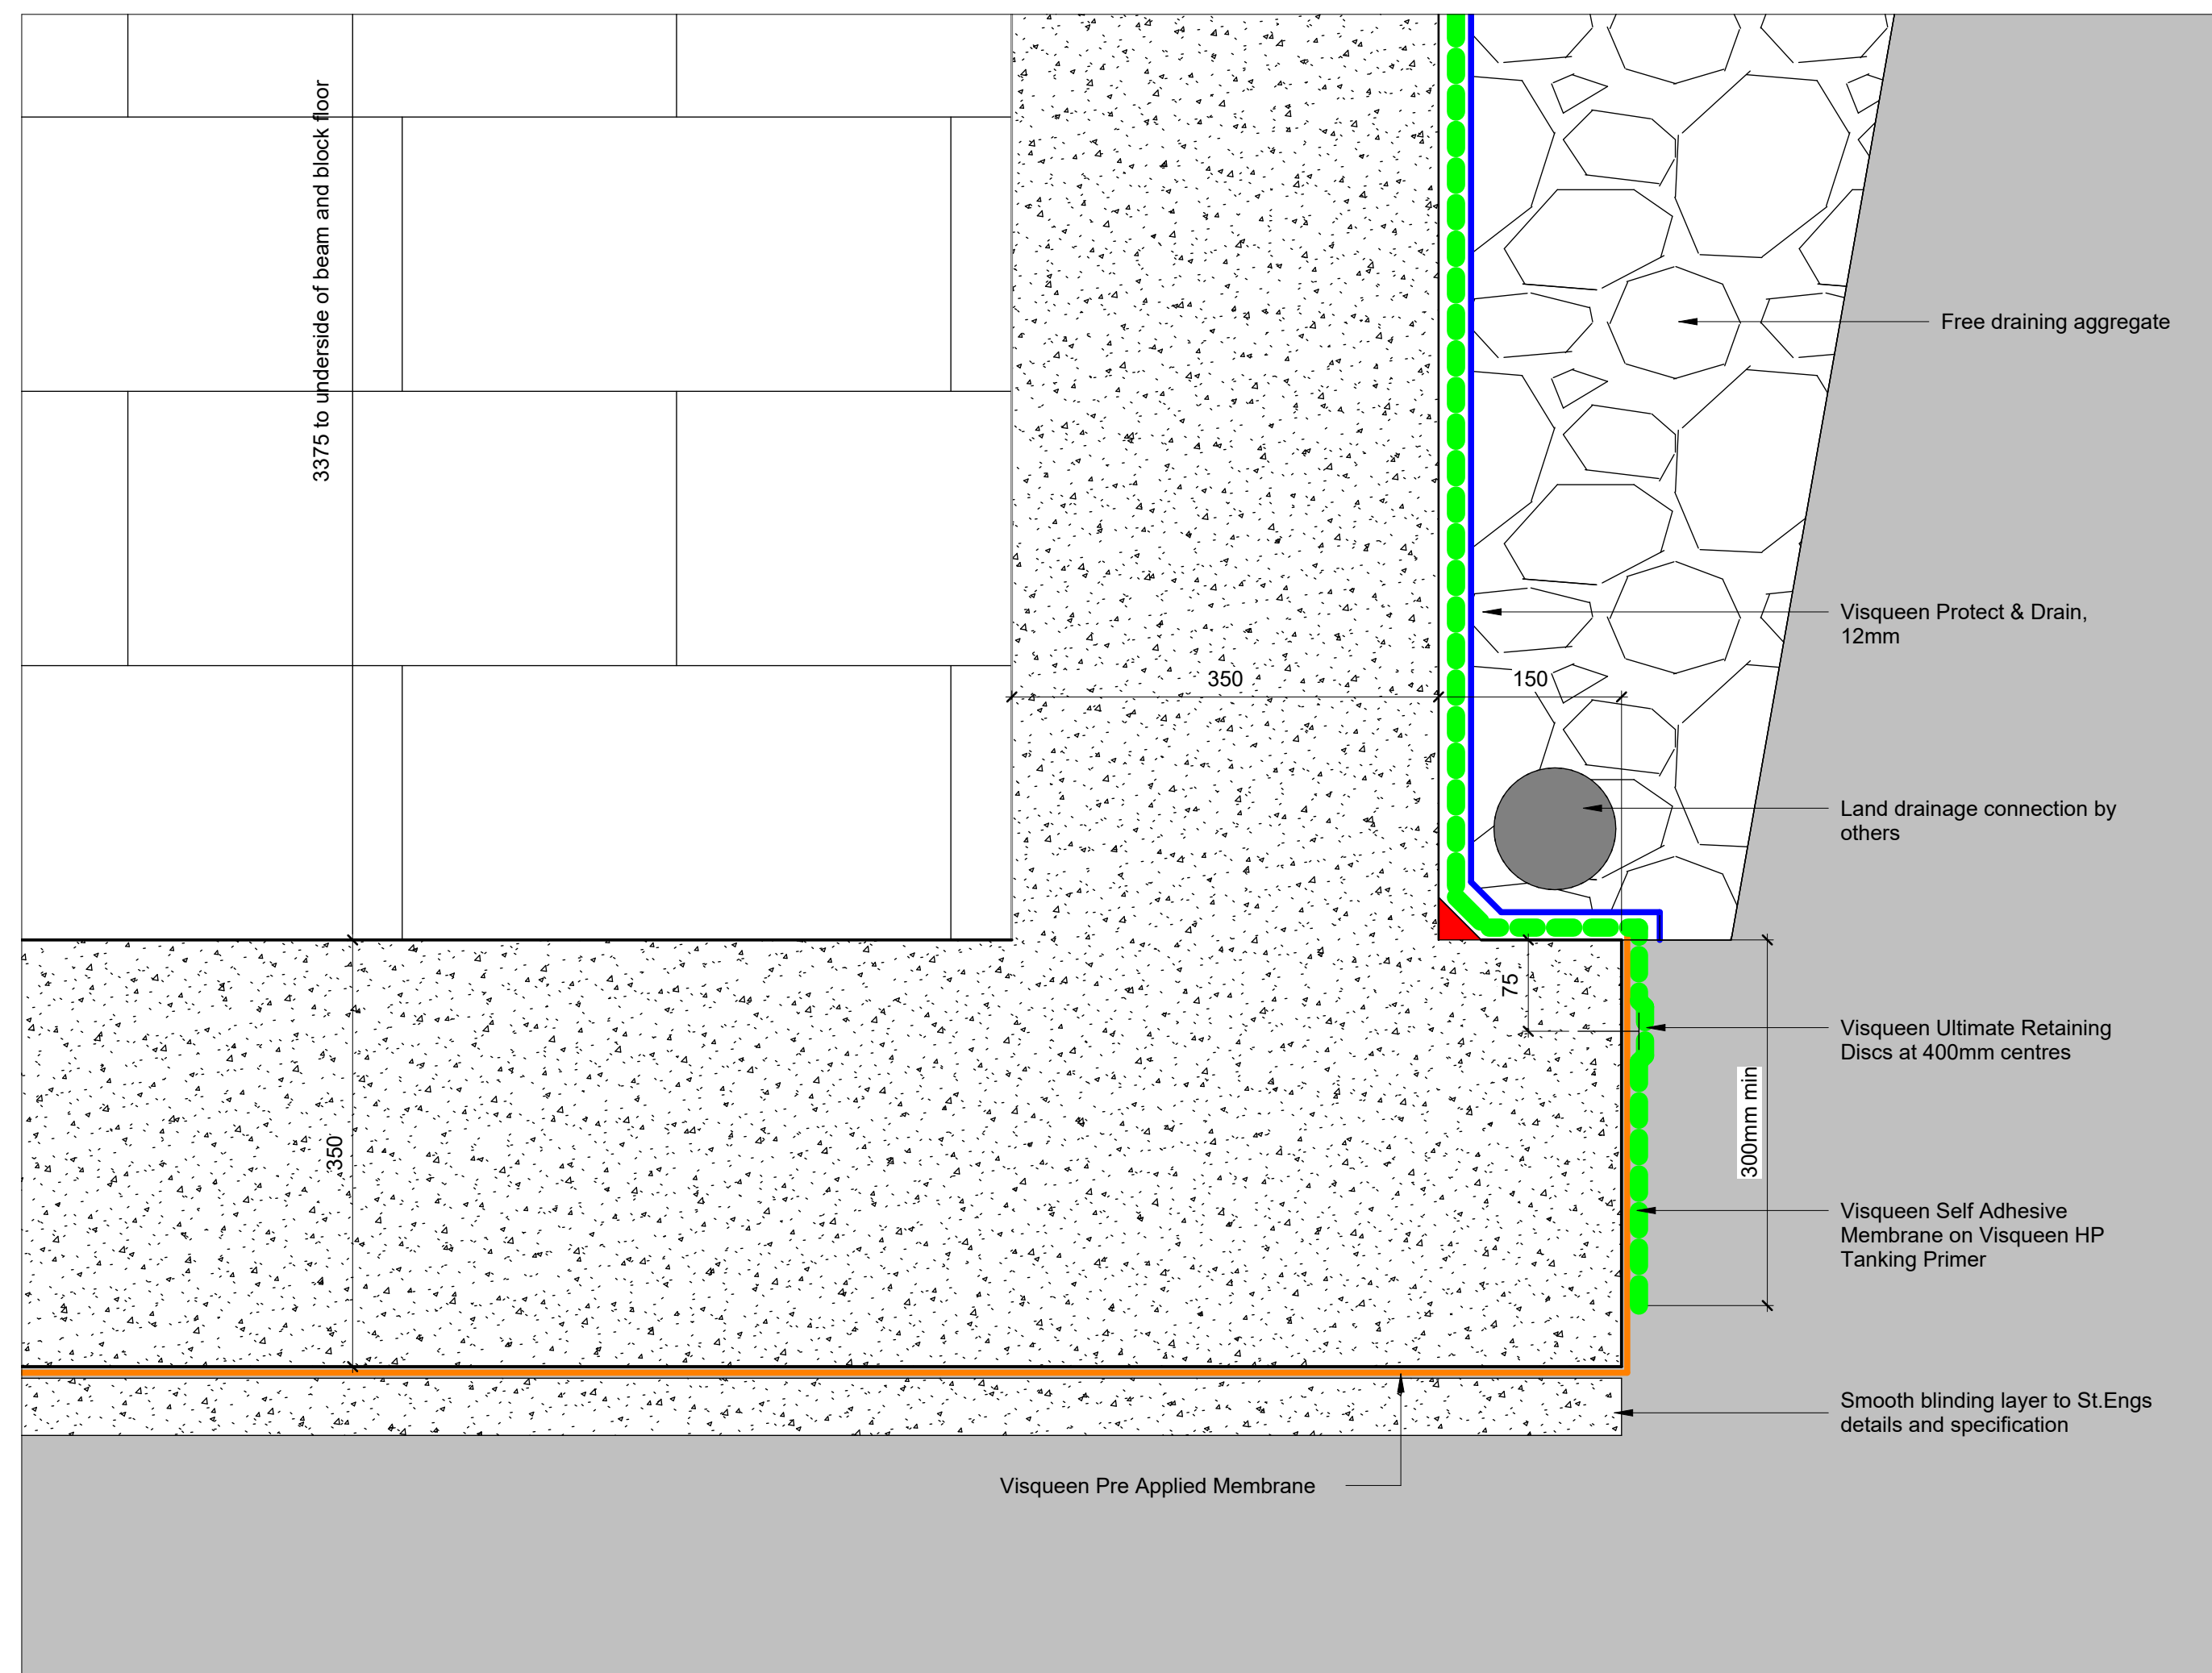

1 Typical External Retaining Wall Foundation Detail

NOTE:

Details for the waterproofing are based on information provided by Visqueen Building Products.

All Visqueen materials must be installed in strict accordance with the Visqueen Product Datasheets.

Timber Frame Details to be confirmed by the Timber Frame Specialists Donaldsons.

Timber Frame Specialists to confirm the details of the Differential Movement between the Timber Frame and the Masonry Construction.

For Structural Design refer to Structural Engineer - Pell Frischmann detailed drawings for the sub-structure works.

Rev.	Date	Drn.	Chkd.
------	------	------	-------

BowkerSadler

Project Longhurst Road, Blackley

Client
Great Places Housing
Group

Drawing Houses Typical Section Details 7

Scale	Sheet Size	Drawn	Checked	Date
1 : 5	@ A1	CP	ACo	18.12.24

Project No.	Originator	Zone	Level	Form	Discipline	Number	Revision
20-043	BSA	X	X	DR	A	6108	

Status

Construction

Hatherlow House, Hatherlow	Romiley, Stockport, SK6 3DY	
0161 406 7333	office@bowker-sadler.co.uk	www.bowker-sadler.co.uk