



Conway Architectural Design shall have no responsibility for any use made of this document other than for that which it was prepared and issued. This drawing should not be scaled. Work to figured dimensions only.
All dimensions and levels to be checked on site. No building work is to be started until all relevant approvals are in place.
Any discrepancies should be reported to Conway Architectural Design.
This drawing should not be reproduced without written permission from Conway Architectural Design.
Standard Building Regs Notes are to be provided by Conway Architectural Design prior to a building regs application being submitted.



West Facing Front Elevation / Street Scene

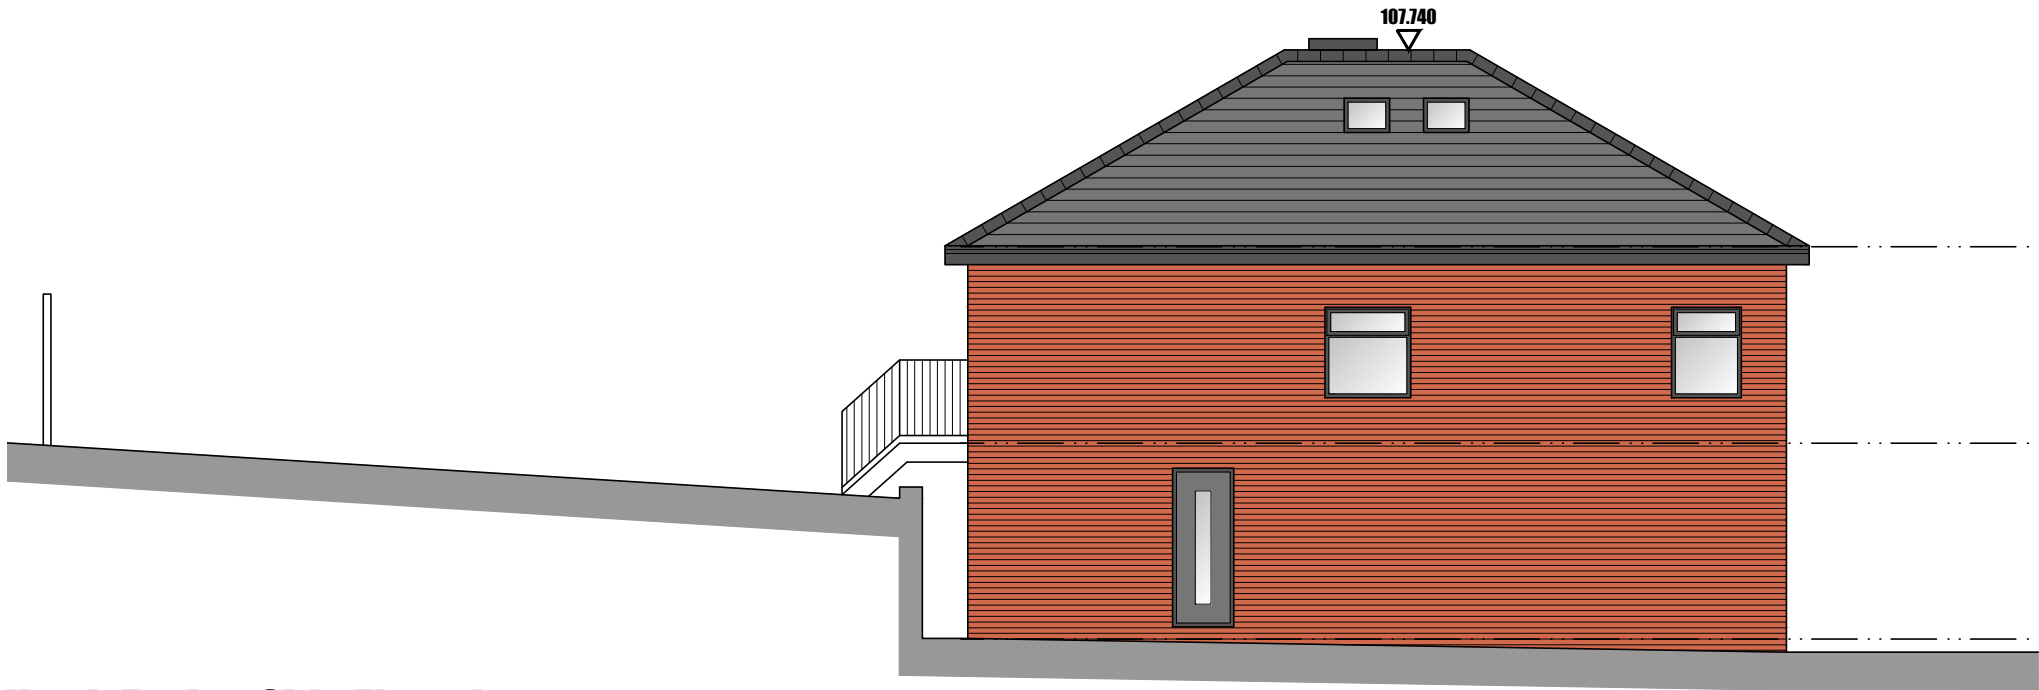

North Facing Side Elevation

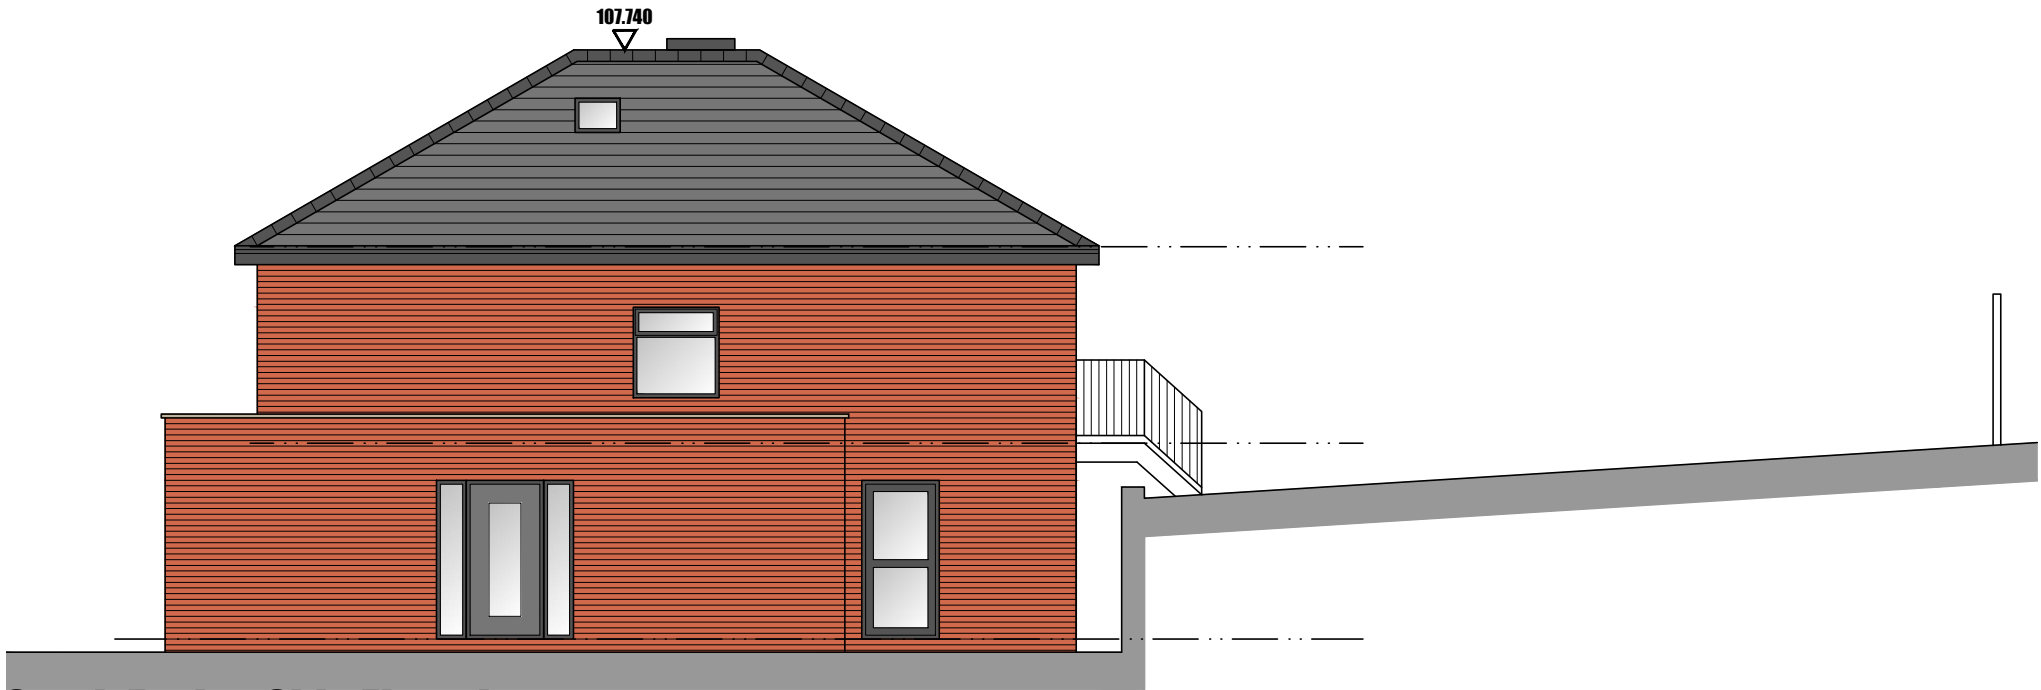

South Facing Side Elevation



South Facing Side Elevation

New Elevational Finishes

- | | |
|----------------------------|--|
| Brickwork | Rustic red multi to match existing |
| Heads To Windows And Doors | Stone |
| Parapet Roof | Rubber membrane with Dark grey parapet capping |
| Parapet Capping | Stone |
| Doors And Windows | Dark Grey Upvc |
| Soffits and Fascias | Black Upvc |
| Rainwater Goods | Black Upvc |