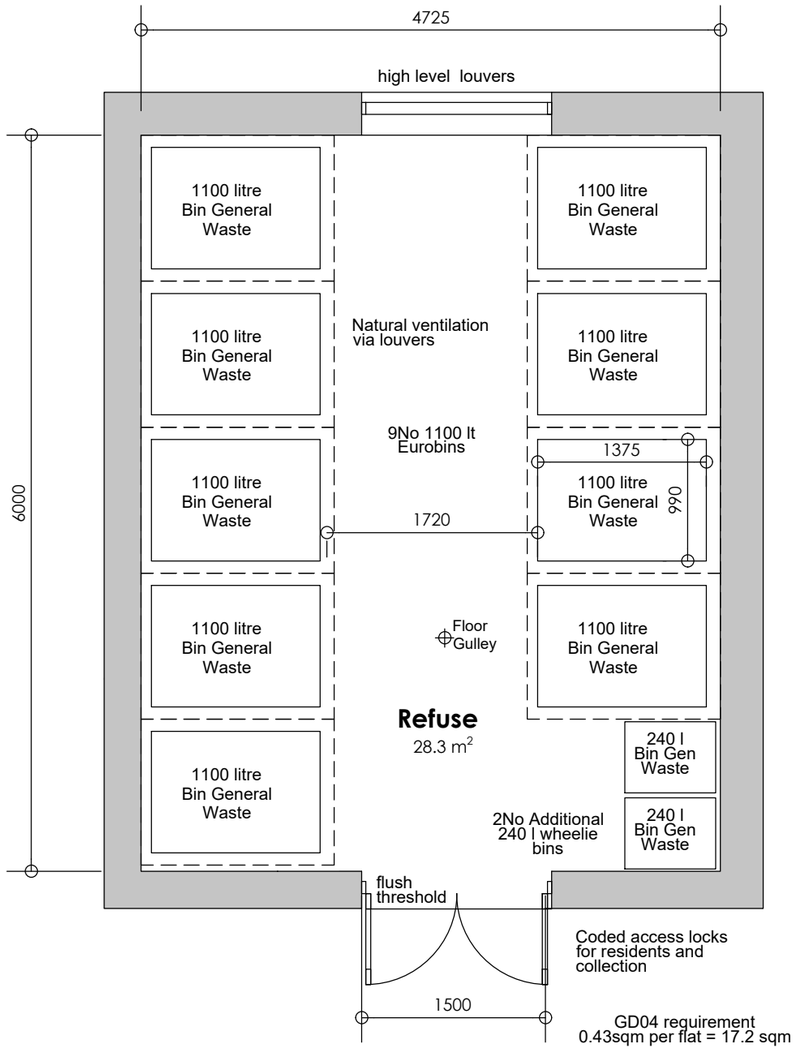



Refuse store 1;50

EXTERNAL MATERIALS


ROOF - standing seam aluminum roof in light grey colour


SOFFIT & FASCIAS -ppc aluminium light grey with box gutter


BLUE /GREY BRICKWORK
WINDOWS AND DOORS - dark grey upvc

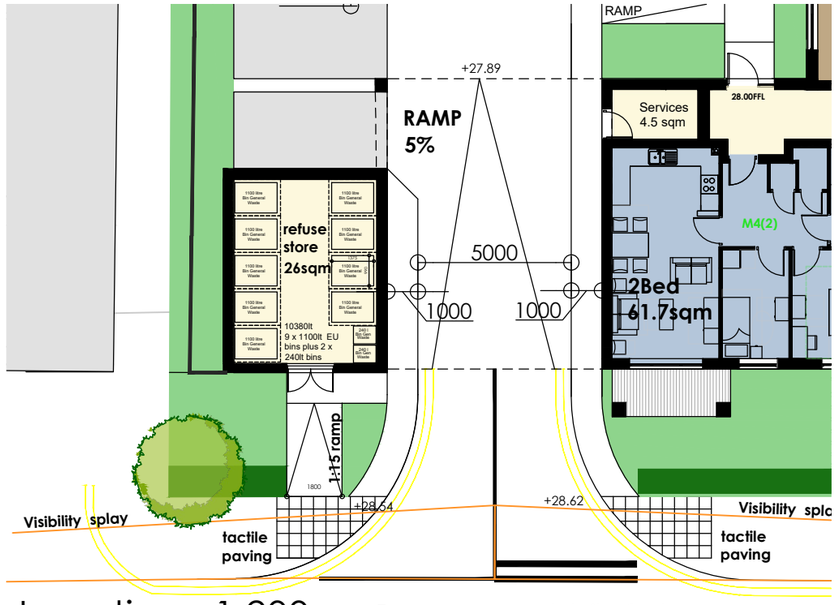


Location 1;200 **For new access detail refer to**

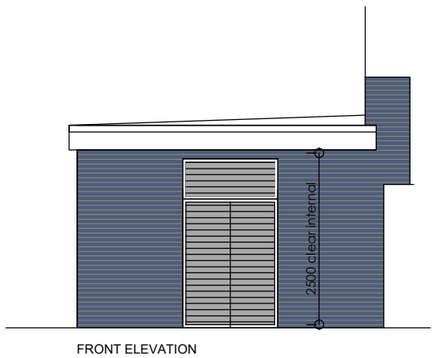

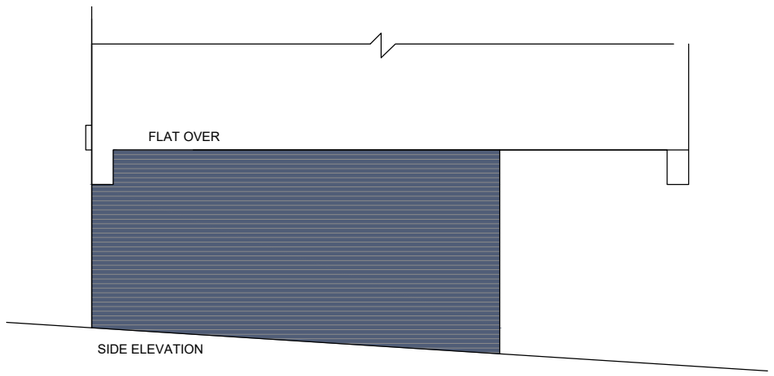

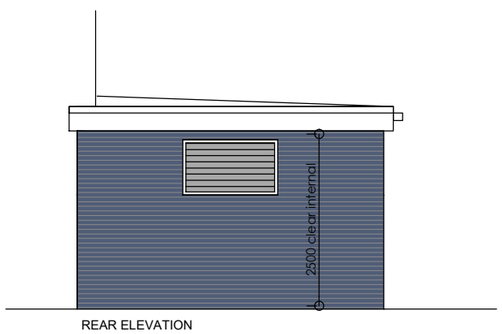

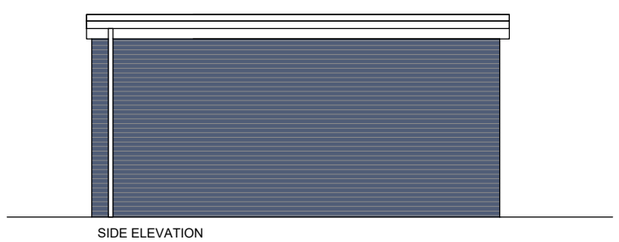

Elevations 1;100

rev	date	revision	by	by

The copyright of this drawing is vested in the architect and should not be reproduced, copied or used for any other purpose than that it is intended for without the prior written consent of Watkiss Dawson & Ward.

Contract: ALBANY ROAD CHORTLON
Client: BOWSALL
Sheet Title: Proposed Refuse Store
Date: 9.03.23
Scale: 1:50
Drawn By: JDW
Checked By: WDW
Drawing Number: 2210- P-11

WATKISS DAWSON & WARD
Office 4 Civic Centre, Stourport on Severn DY13 8UJ
T: 01952 289076 M: 01952 289076
E: jeremy@wdward.co.uk W: www.wdwa.co.uk