
1. DOUGH SHEETER – BY CLIENT.
2. WASH HAND BASIN.
3. INSECTOCUTOR.
4. COUNTER TOP MIXER.
5. WALL SHELF.
6. WALL BENCH C/W INSET SINK BOWL.
7. EXTRACTION CANOPY (BAKERY)
8. THREE CHAMBER BAKERY OVEN – BY CLIENT.
9. WALL BENCH.
10. UNDERCOUNTER REFRIGERATION.
11. UNDERCOUNTER FREEZER.
12. FERMENTATION HOLDING CABINET – BY CLIENT.
13. WASH HAND BASIN.
14. INSECTOCUTOR
15. DIRTIES TABLING C/W WASTE CHUTE.
16. DIRTIES DOUBLE BOWL SINK UNIT C/W PRE RINSE SPRAY ARM.
17. STORAGE RACK.
18. WALL BENCH C/W INSET SINK BOWL.
19. WALL SHELF.
20. WALL BENCH.
21. WALL SHELF.
22. WALL SHELF.
23. WALL BENCH C/W INSET SINK BOWL.
24. WALL SHELF.
25. COUNTER TOP BONE SAW.
26. MOBILE STORAGE RACK.
27. COLD ROOM (FREEZER).
28. COLD ROOM (CHILLER)
29. STAINLESS STEEL INSULATED PANEL.
30. LOW HEIGHT STOCK POT INDUCTION HOB – BY OTHERS.
31. INFILL BENCH.
32. 5–6 RING WOK COOKER – BY CLIENT.
33. TWIN TANK FRYER RANGE.
34. SIX BURNER OVEN RANGE.
35. TWO DOOR REFRIGERATED COUNTER UNIT.
36. WALL MOUNTED REFRIGERATED SALADETTE UNIT.
37. WALL BENCH.
38. DUMB WAITER.
39. EXTRACTION CANOPY (MAIN COOKLINE)
40. WALL CLADDING – NOT SHOWN.
41. AIR INPUT SYSTEM – NOT SHOWN.
42. GAS INTERLOCK SYSTEM – NOT SHOWN.
43. GREASE MANAGEMENT SYSTEM – NOT SHOWN.

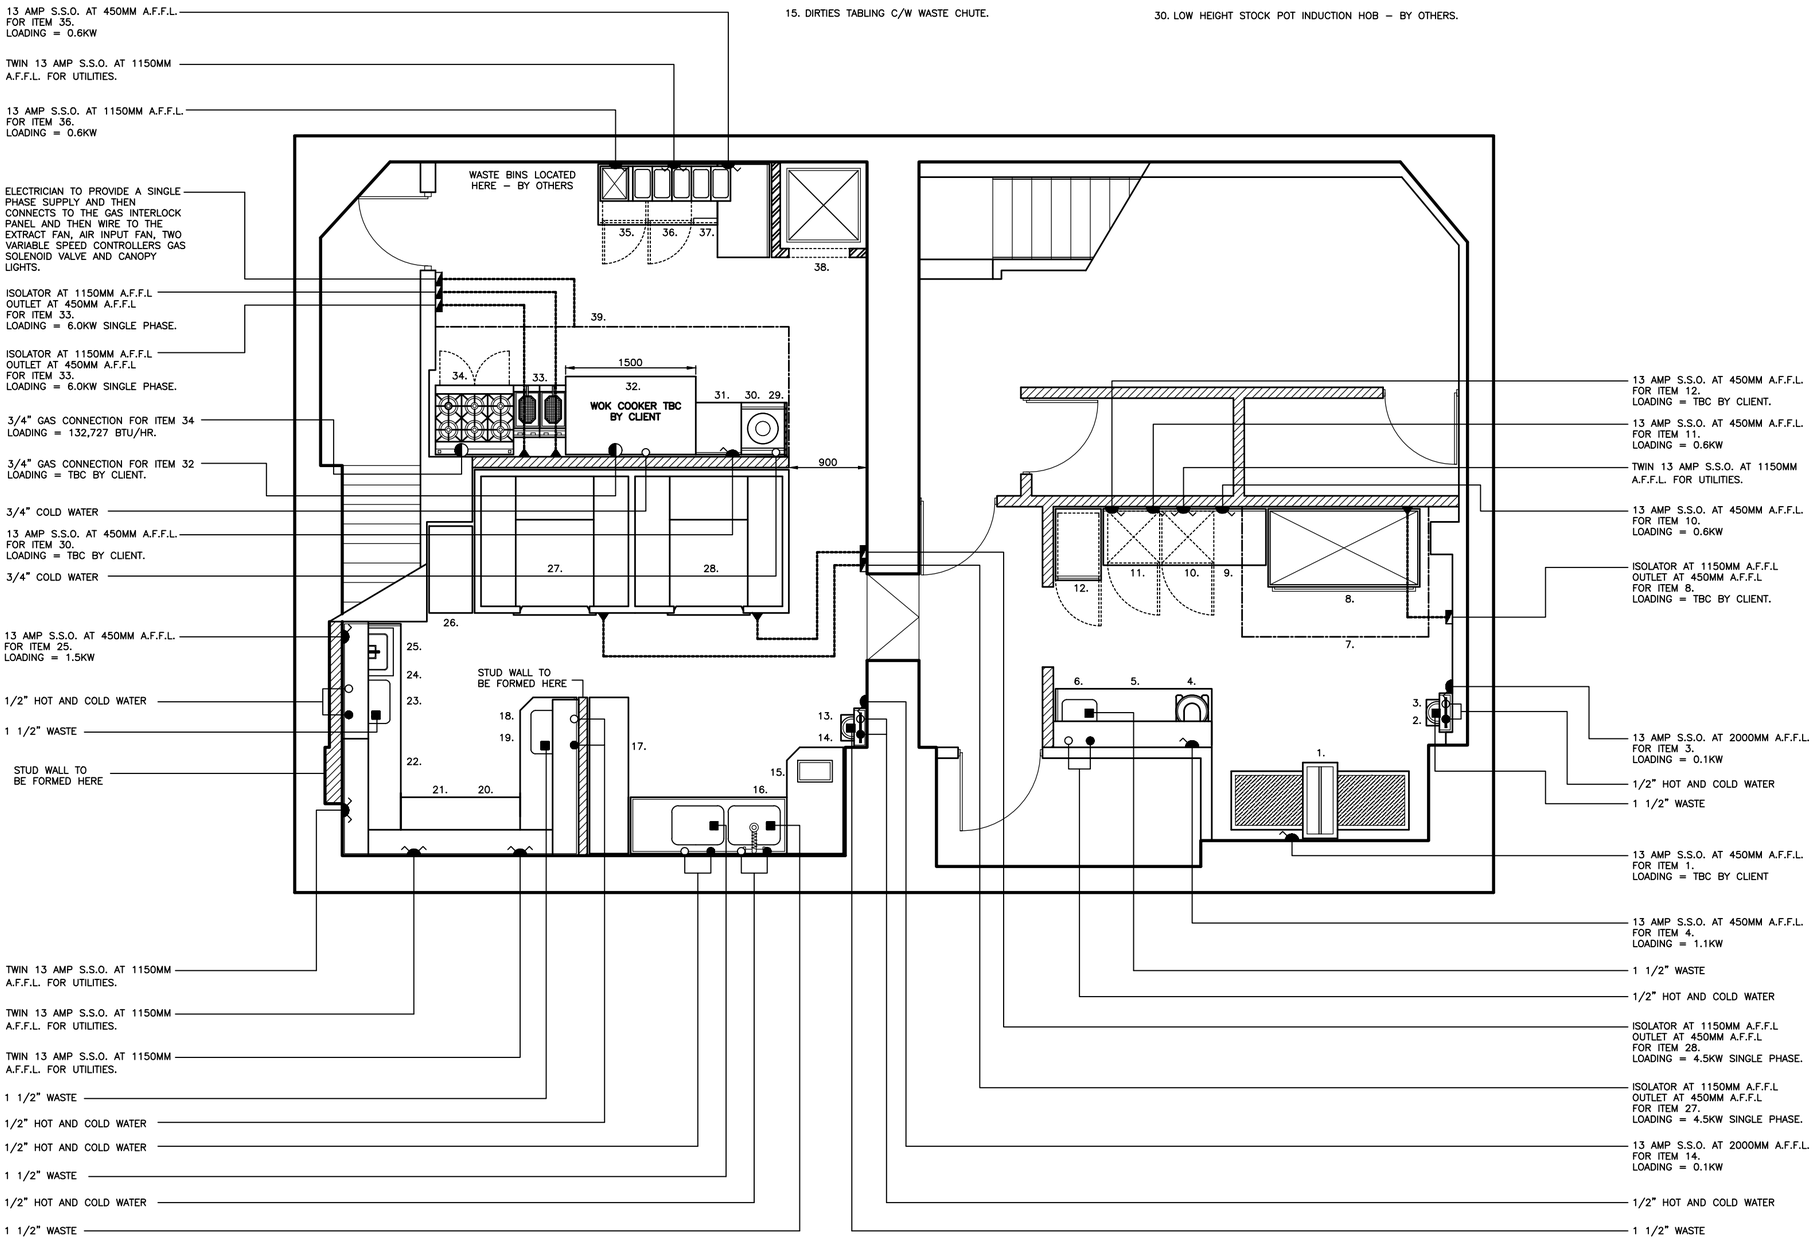

Rev.	Date.	Revision.	By.
D	23.8.24	Layout of services added.	HK
C	20.8.24	Item 20 / 21 swapped with item 35 / 36.	HK
B	19.8.24	Cookline layout amended to suit notes.	HK
A	16.8.24	Layout amended following client notes.	HK

MAINLAND CATERING EQUIPMENT LTD.

Unit 1a, Fountain Mill, Church Street, Rakefoot, Haslingden, Rossendale, Lancashire, BB4 5RE

Tel : 01706 244810 Fax : 01706 244811

Client.
MINT STUDIO

Job Title.
DOUX CHATON, MANCHESTER

Drawing Title.
LAYOUT OF SERVICES

Scale.
1:50

Drawn by.
H. KINGHAM

Drg. No.
9140–1

Rev.
D

Date.
01-08-2024