
N

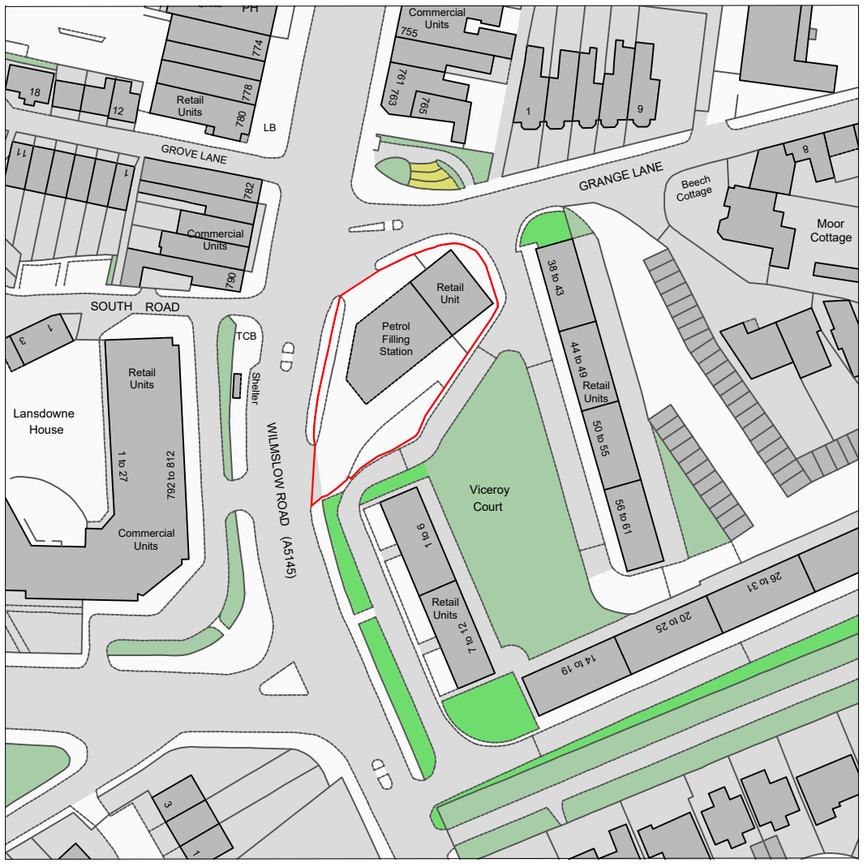

Crown copyright and database rights (2024) OS (100063368)

0 20m 40m 100m

Title
Site Location Plan

Address
761-765 Wilmslow Road, Didsbury, Manchester, M20 6RN

Client

Job No.
FS346 24369

Issued
06/12/24

Scale
1:1250 @ A3

Key

1. Boundary of Petrol Filling Station

All information is to be checked on site for accuracy and fit. Only drawings with WD status with the most recent revision are to be used for construction.

N



Crown copyright and database rights (2024) OS (100063368)

0 20m 40m

Title
Existing Site Plan

Address
761-765 Wilmslow Road, Didsbury, Manchester, M20 6RN

Client

Job No.
FS346 24369

Issued
06/12/24

Scale
1:500 @ A3

Key

1. Boundary of Petrol Filling Station
2. Elevation Line

All information is to be checked on site for accuracy and fit. Only drawings with WD status with the most recent revision are to be used for construction.

N



Crown copyright and database rights (2024) OS (100063368)

0 20m 40m

Title
Proposed Site Plan

Address
761-765 Wilmslow Road, Didsbury, Manchester, M20 6RN

Client

Job No.
FS346 24369

Issued
06/12/24


Scale
1:500 @ A3

Key

1. Boundary of Petrol Filling Station
2. Proposed Digital Display
3. Elevation Line

All information is to be checked on site for accuracy and fit. Only drawings with WD status with the most recent revision are to be used for construction.

N

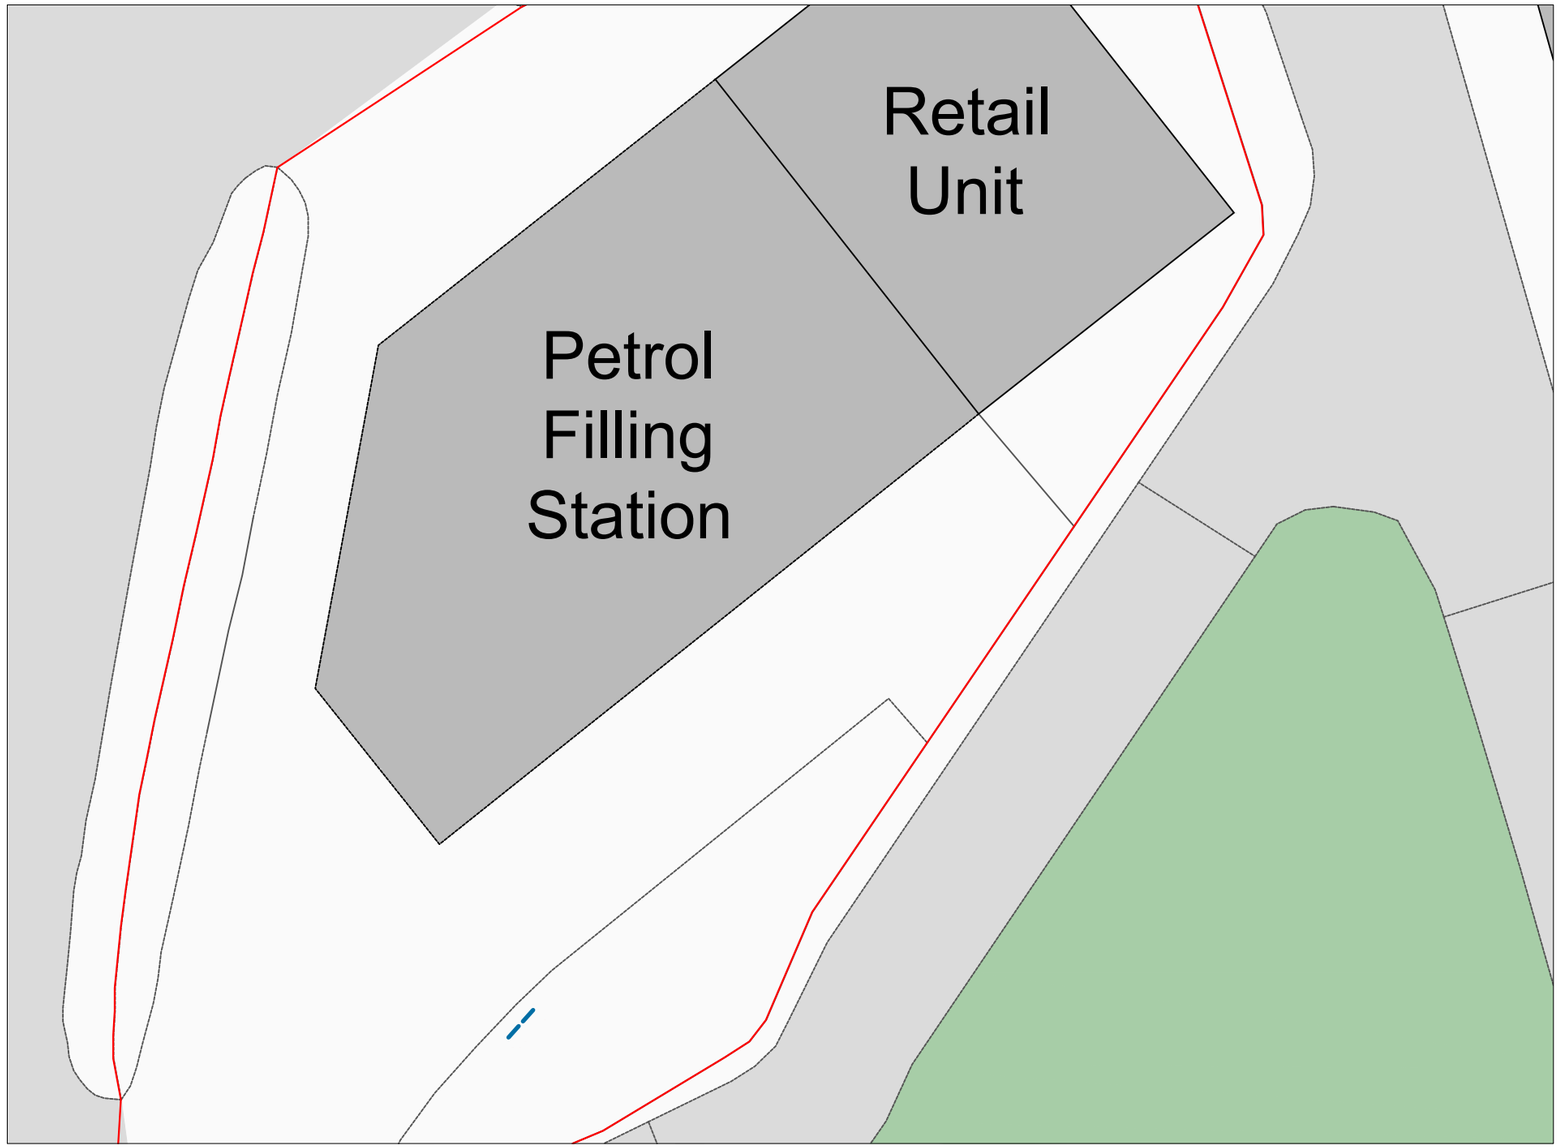

Crown copyright and database rights (2024) OS (100063368)

0 10m 20m

Title
Proposed Site Plan

Address
761-765 Wilmslow Road, Didsbury,
Manchester, M20 6RN

Client

Job No.
FS346
24369

Issued
06/12/24

Scale
1:200 @ A3

Key

1. Boundary of Petrol Filling Station
2. Proposed Digital Display

All information is to be checked on site for accuracy and fit. Only drawings with WD status with the most recent revision are to be used for construction.



Existing



Proposed

0 4m 8m

Title
Existing and Proposed Elevations

Address
761-765 Wilmslow Road, Didsbury, Manchester, M20 6RN

Client

Job No.
FS346
24369

Issued
06/12/24

Scale
1:100 @ A3

Key


1. Proposed Digital Display


All information is to be checked on site for accuracy and fit. Only drawings with WD status with the most recent revision are to be used for construction.


Top



Base

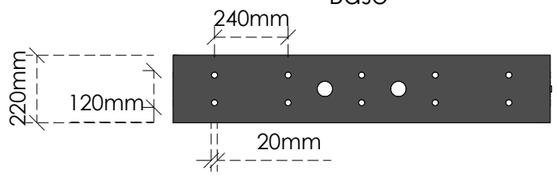

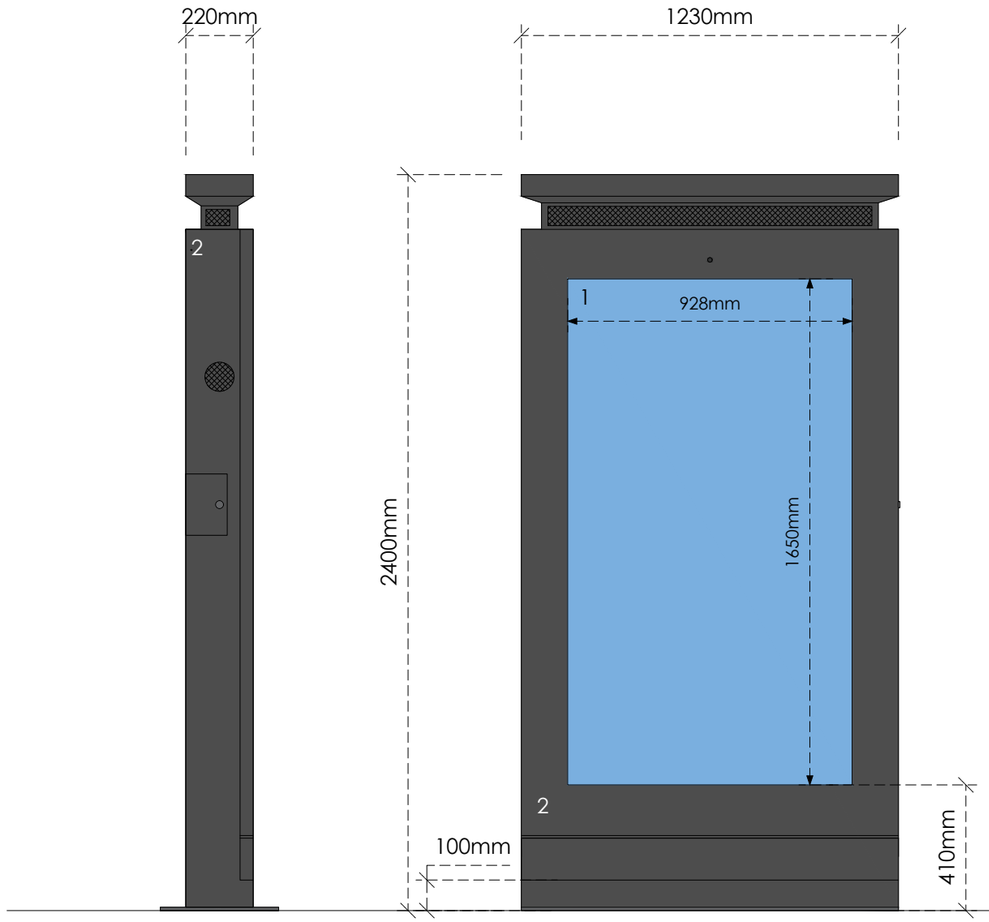

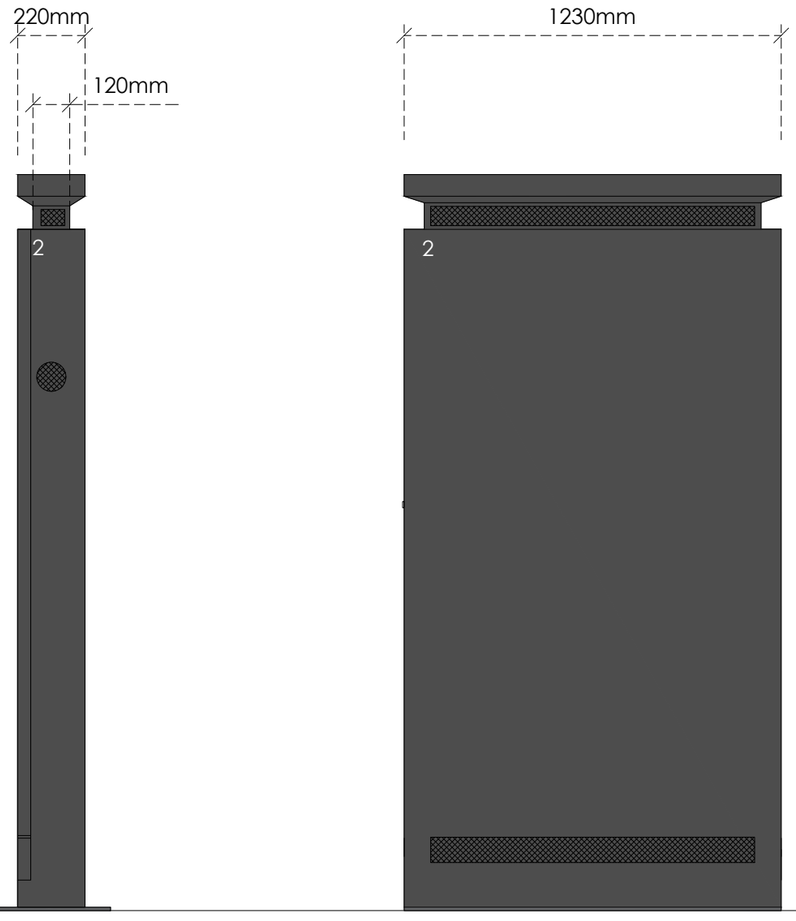

Side | Front | Side | Back

0 1m 2m

Title
Specification

Address
761-765 Wilmslow Road, Didsbury, Manchester, M20 6RN

Client

Job No.
FS346 24369

Issued
06/12/24

Scale
1:20 @ A3

Key

1. Digital Display
2. Zinc Powder and Fine Grain Powder Coated Galvanized Steel in Black (RAL 9005)

All information is to be checked on site for accuracy and fit. Only drawings with WD status with the most recent revision are to be used for construction.



BEFORE



AFTER

Title
CGI

Address
761-765 Wilmslow Road, Didsbury, Manchester, M20 6RN

Client

Job No.
FS346
24369

Issued
06/12/24

Scale
NTS

Key

All information is to be checked on site for accuracy and fit. Only drawings with WD status with the most recent revision are to be used for construction.