




DRAFT

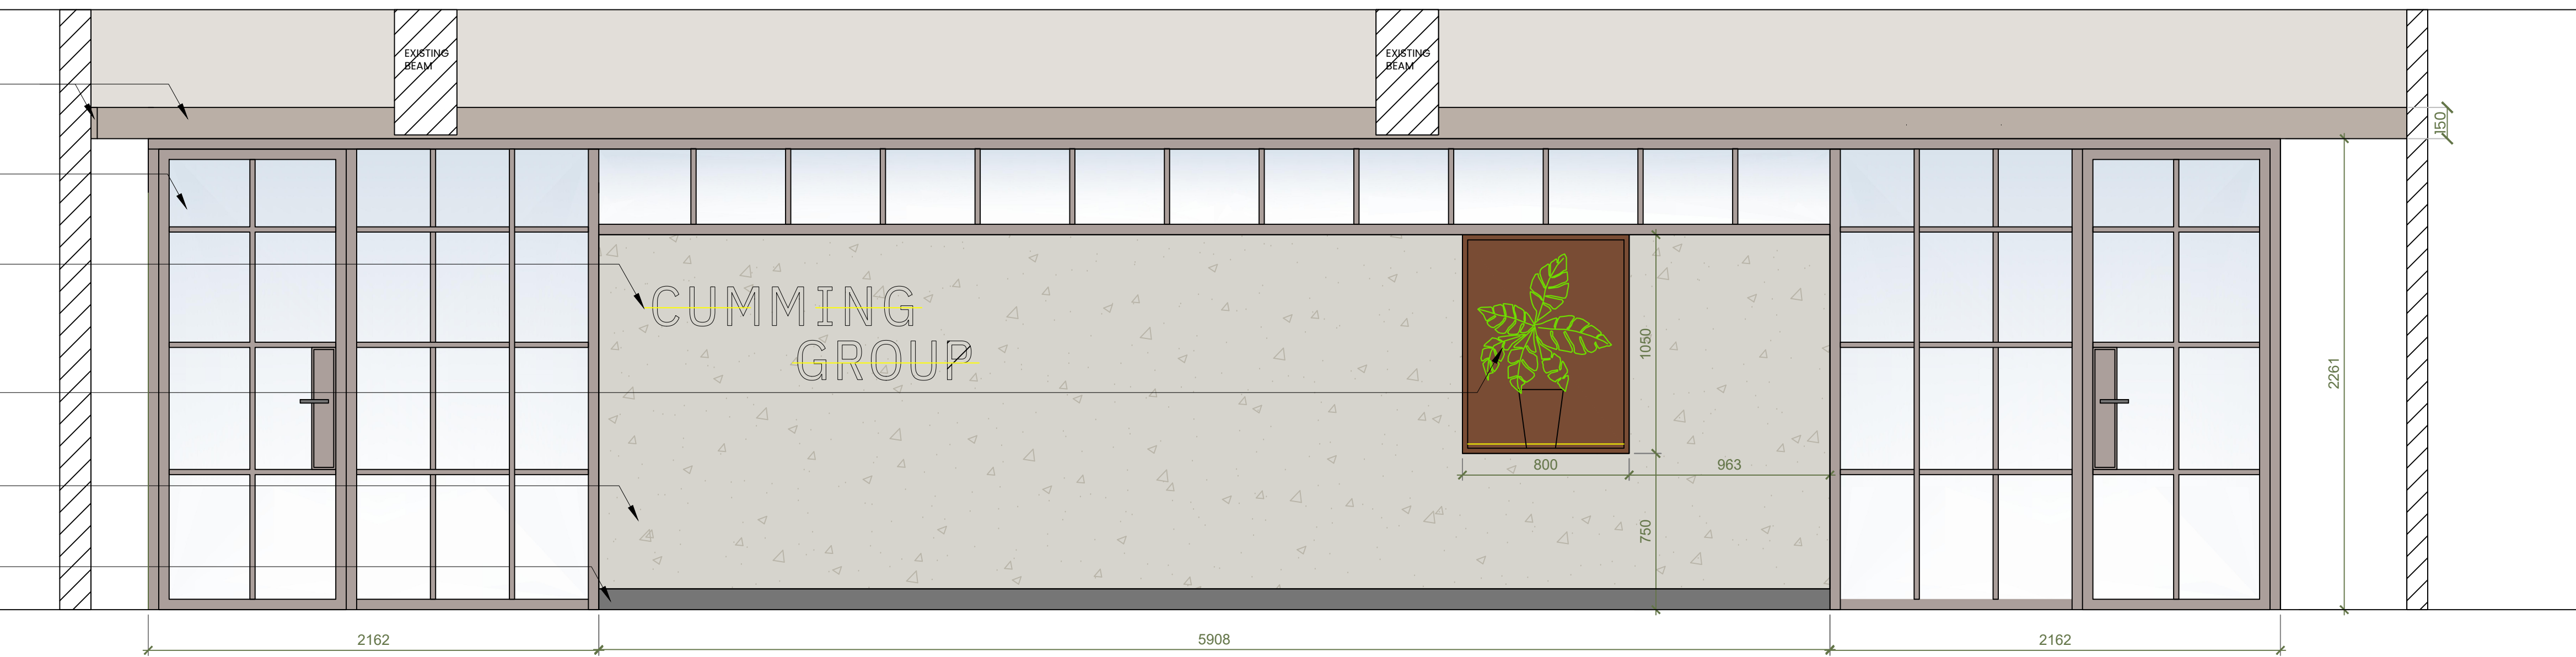

ELEVATION A-A

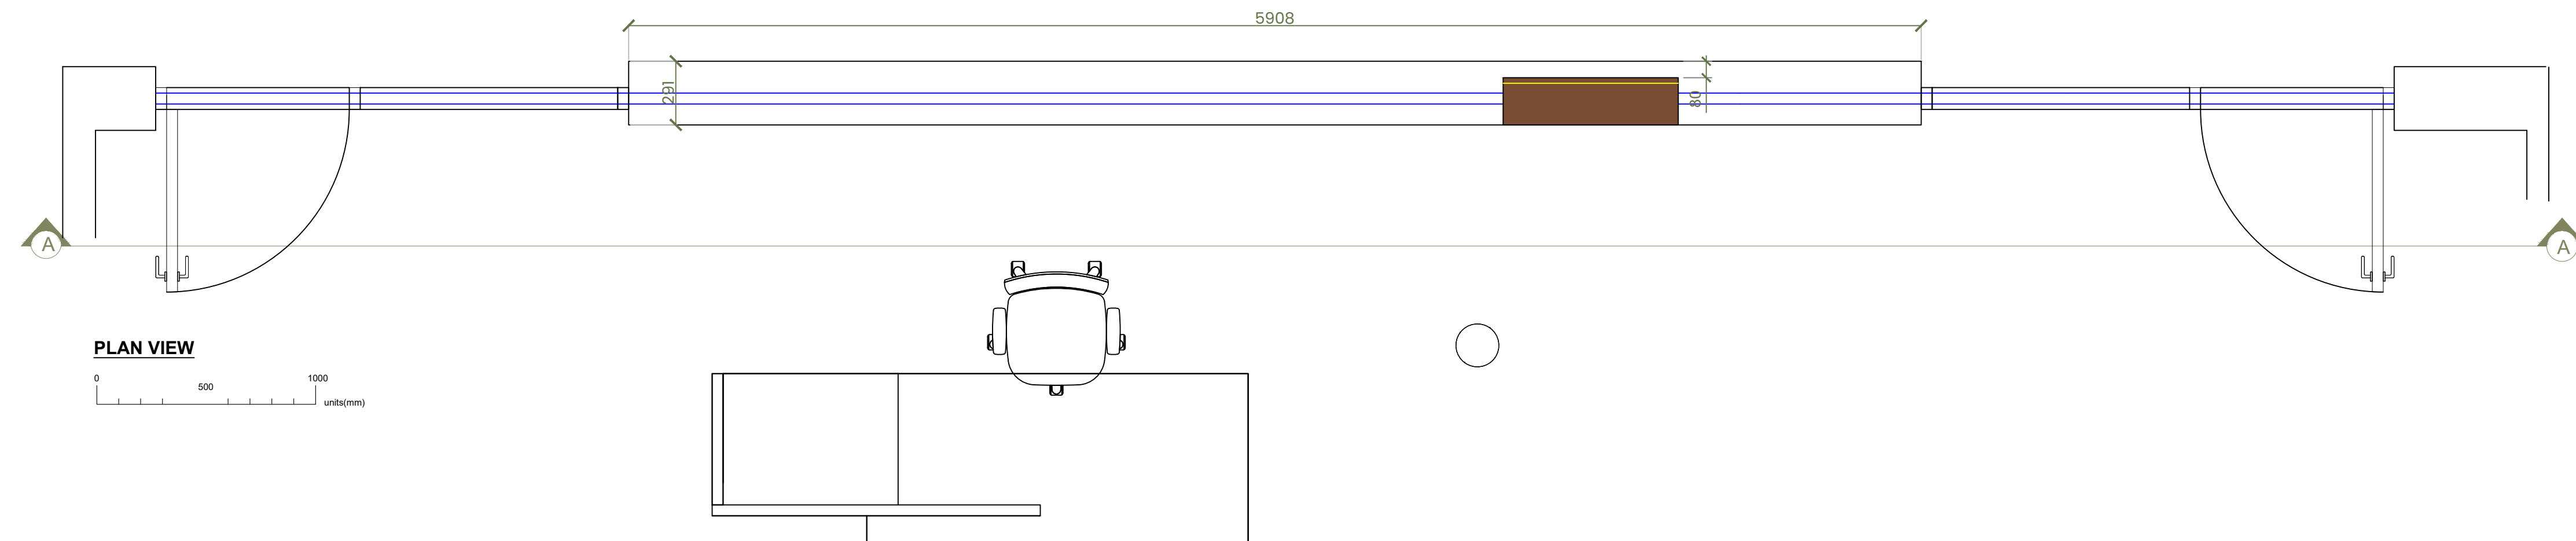

PLAN VIEW

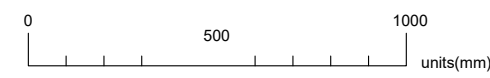

VISUAL SHOWS DESIGN INTENT

[illegible]

REV	DETAILS	BY	DATE
-----	---------	----	------

RUC

CLIENT | PROJECT

CUMMING GROUP

TITLE

LEVEL 04 | JOINERY 02

SCALE 1:20@A1	DATE 17.03.25	DESIGNER RUC	CHECKED BY ~
------------------	------------------	-----------------	-----------------

DRAWING NO.

PROJECT NO.	BUILDING	LEVEL	DRAWING NO.	REV
52P.CG.L4.01	52.P.ST	L4	52P.CG.J2.13	~