



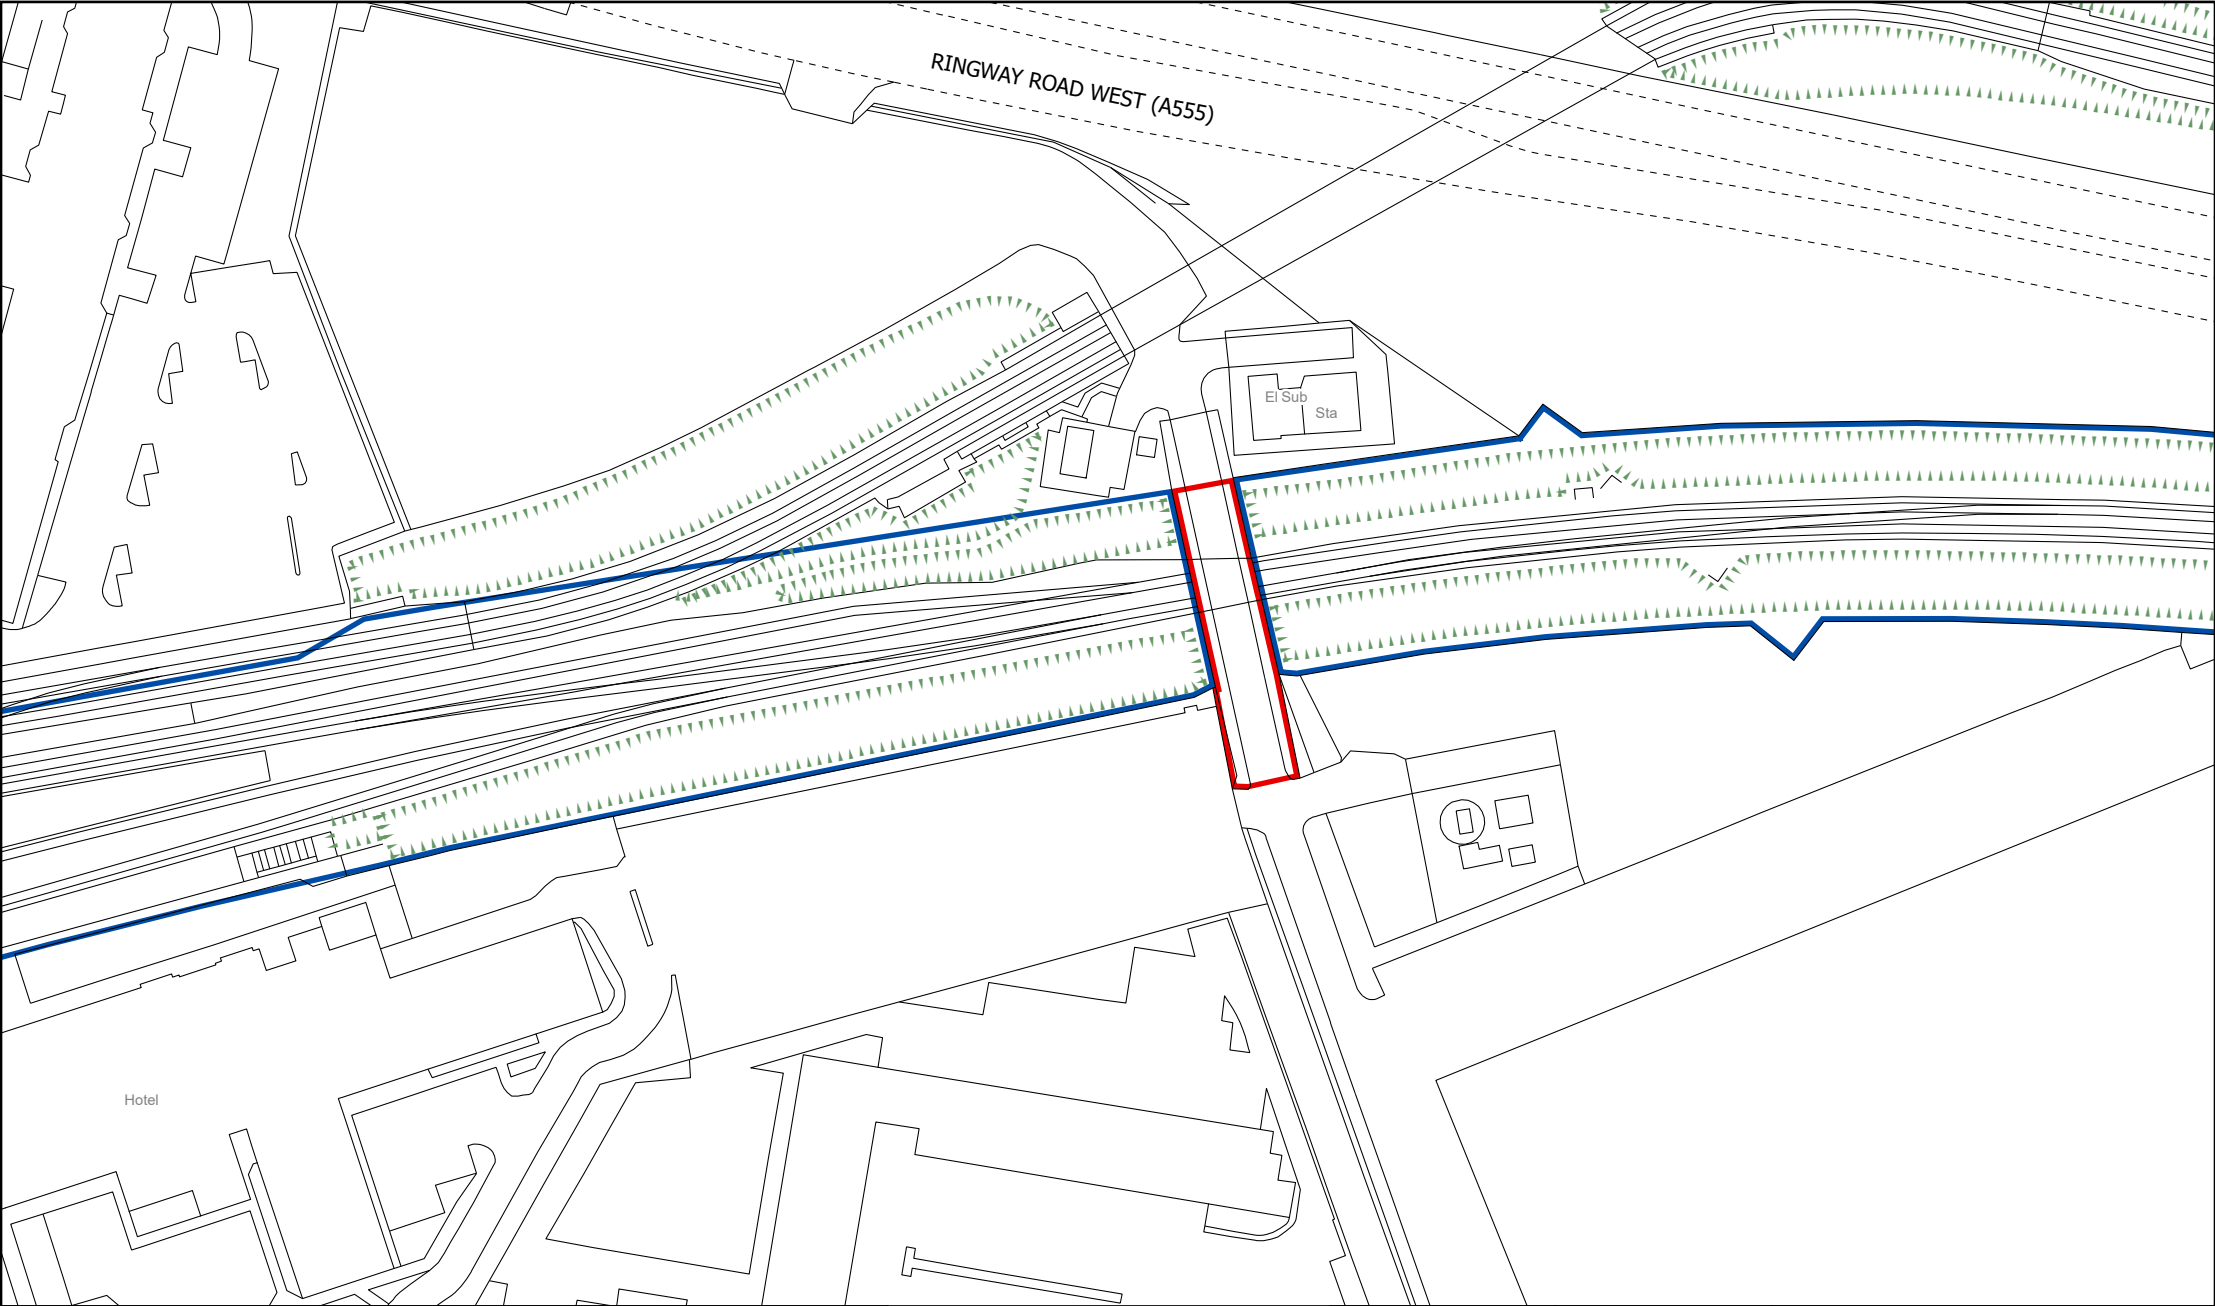

-  Area of Works
-  NR Ownership

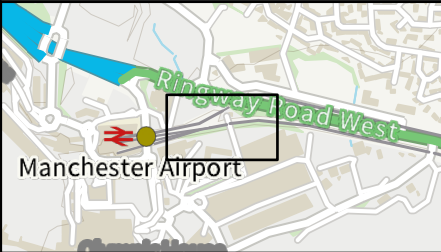

Coordinates: 382300, 385453

Scale: 1:1,250 @ A4



This plan represents a static snapshot of data exported from the corporate GIS at the time of extraction. As corporate GIS data is updated frequently, the information shown may become outdated and should be regarded as indicative only. No warranty or guarantee is provided regarding its absolute accuracy or completeness. Network Rail accepts no liability for any loss, damage, or inconvenience resulting from reliance on this information.

This information is for guidance only and does not represent precise legal property extents. If a scale is provided, measurements taken from this plan may not correspond exactly to those measured on-site. All dimensions must be verified on-site.

© Crown copyright and database rights 2025. Ordnance Survey AC0000849662.



MANCHESTER AIRPORT

OFF OLIVIA LANE, M90 1AJ

PLANNING LOCATION PLAN

Drawing Number: 0652603	Revision: A
Date: 8 Apr 2025	Drawn By: AG