COPYRIGHT OF ATELIER MB LTD
DO NOT SCALE FROM THIS DRAWING
DIMENSIONS TO BE CHECKED ON SITE

GUNN STREET

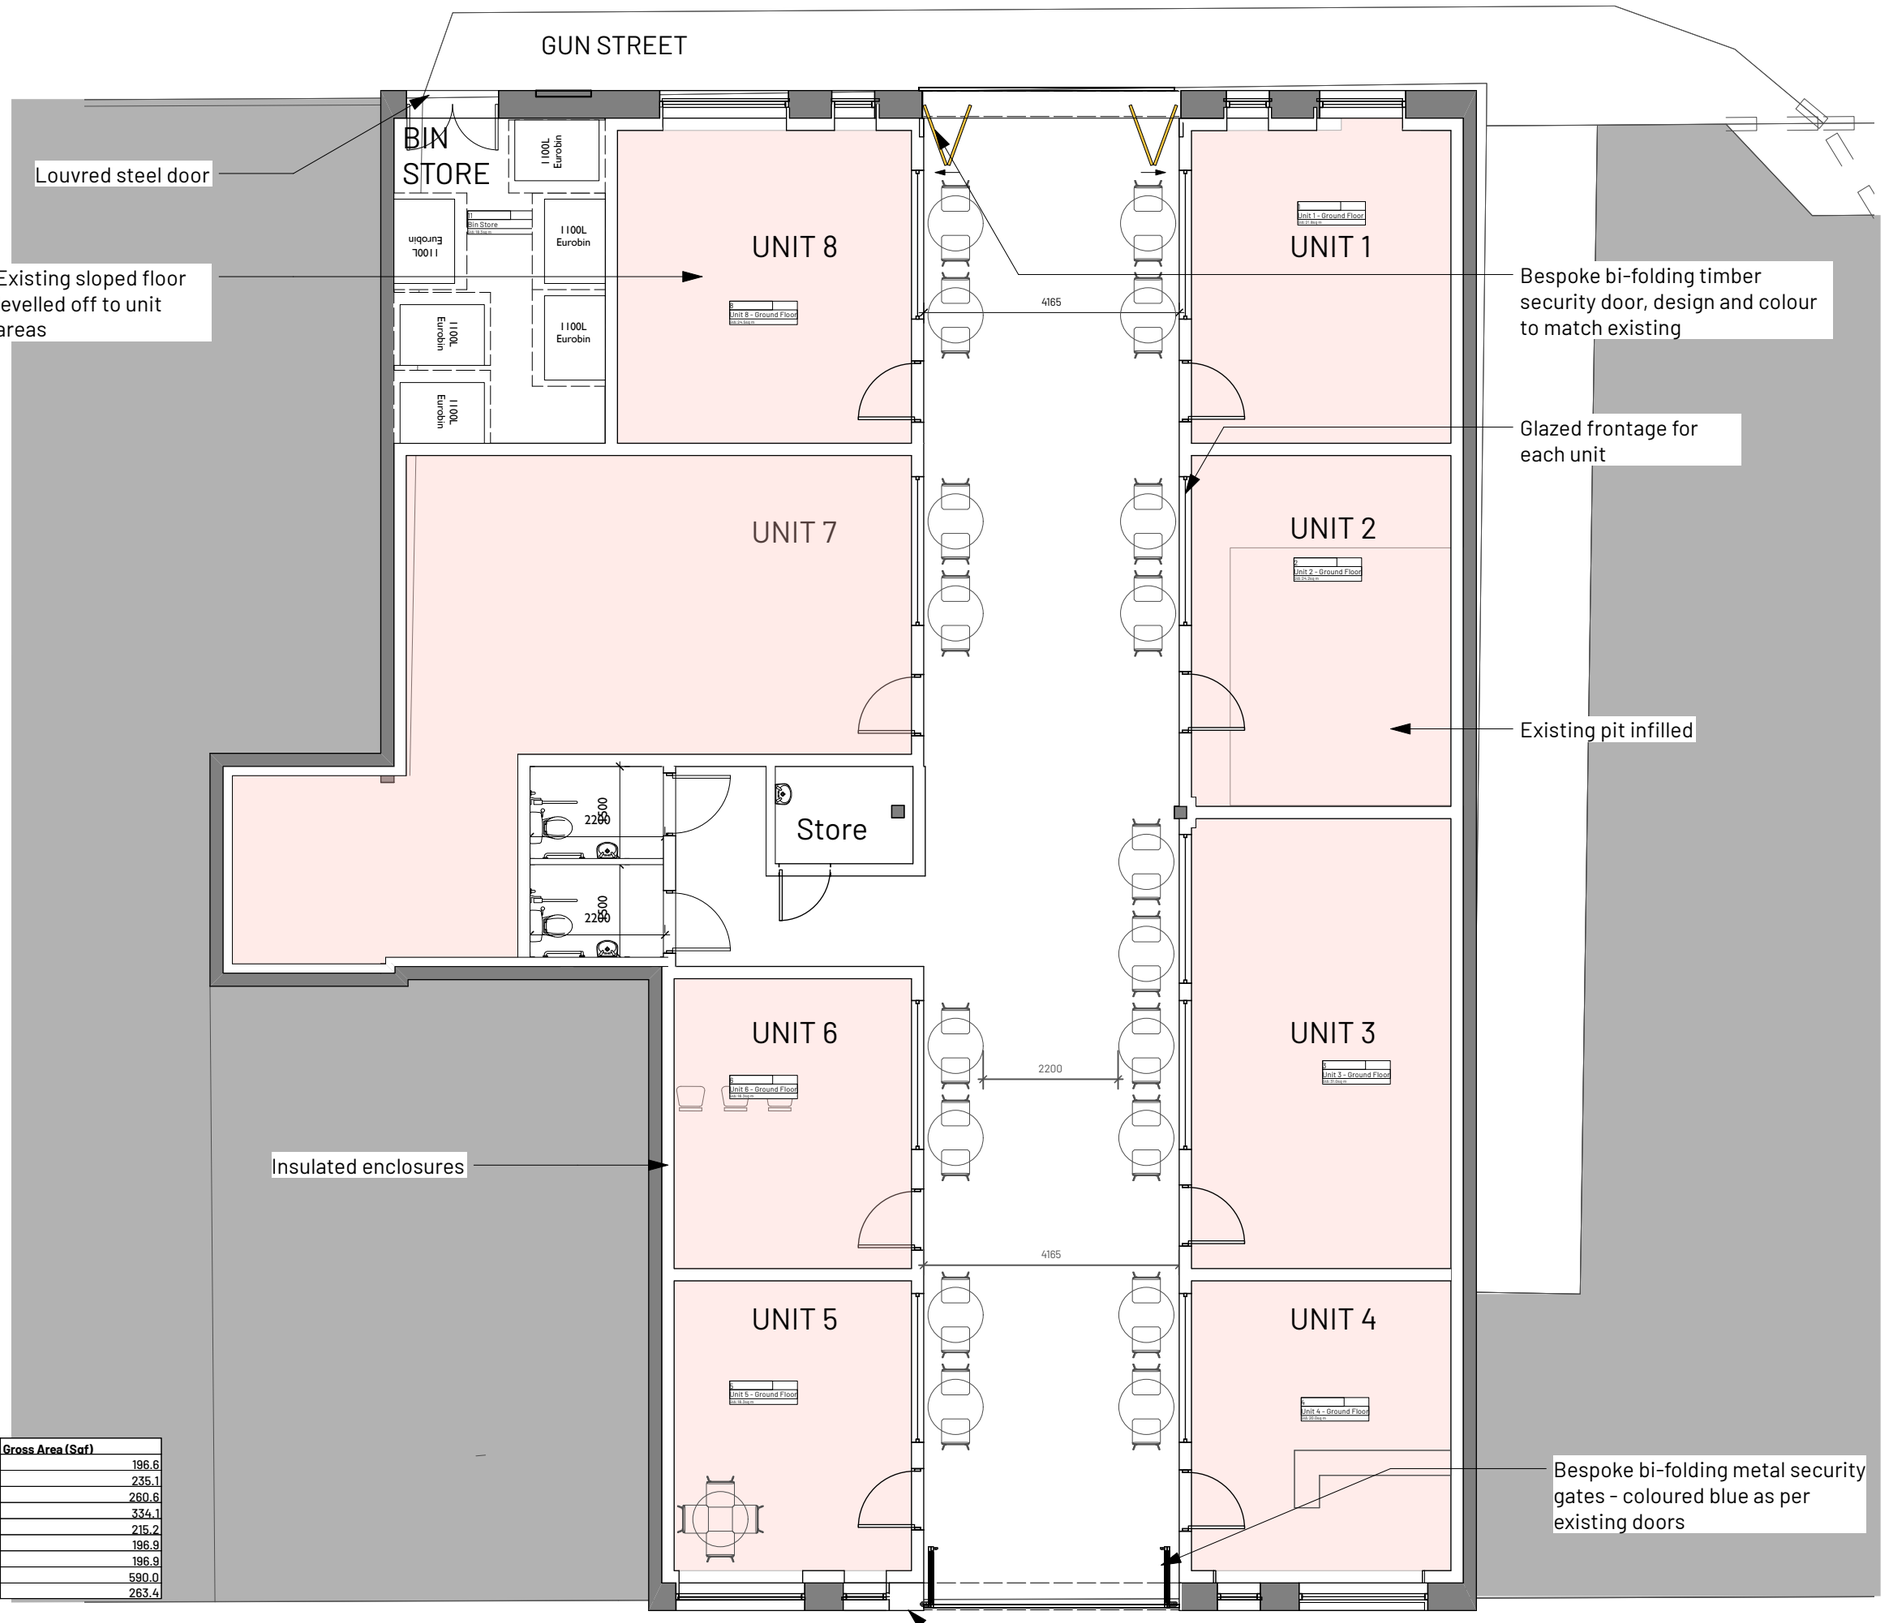

Space Name Display	Gross Area (Sqm)	Gross Area (Sqf)
Bin Store	18.3	196.6
Unit 1 - Ground Floor	21.8	235.1
Unit 2 - Ground Floor	24.2	260.6
Unit 3 - Ground Floor	31.0	334.1
Unit 4 - Ground Floor	20.0	215.2
Unit 5 - Ground Floor	18.3	196.9
Unit 6 - Ground Floor	18.3	196.9
Unit 7 - Ground Floor	54.8	590.0
Unit 8 - Ground Floor	24.5	263.4

0 1 2 3 4 5m

1:100 @A3

REV	NOTE	DRN	CHK
E 07/03/2025	Drawings updated as per comments	RG	
D 07/03/25	Plans updated following planner comments	RG	
C 20/02/2025	Henry Street Window Updated	RG	
B 19/02/2025	Security Gate included, notes updated	RG	
A 12/12/2024	Various updates following client comments.	HW	HW

Blossom Market

Ground Floor Plan - Proposed

PROJECT REF.	2062
DRWG NO.	P(100)
REVISION	E
SCALE	1:100 @ A3
DATE 1st	Oct
DRAWN	RG

SK sketch E existing P proposed T tender C construction FI final issue

+44 161 236 0051
ARCHITECT@ATELIERMB.CO.UK
ATELIER.MB