


PIZZA PILGRIMS, MANCHESTER - DEANSGATE, PROPOSED SHOPFRONT & SIGNAGE

SIDE ELEVATION ( NORTH)

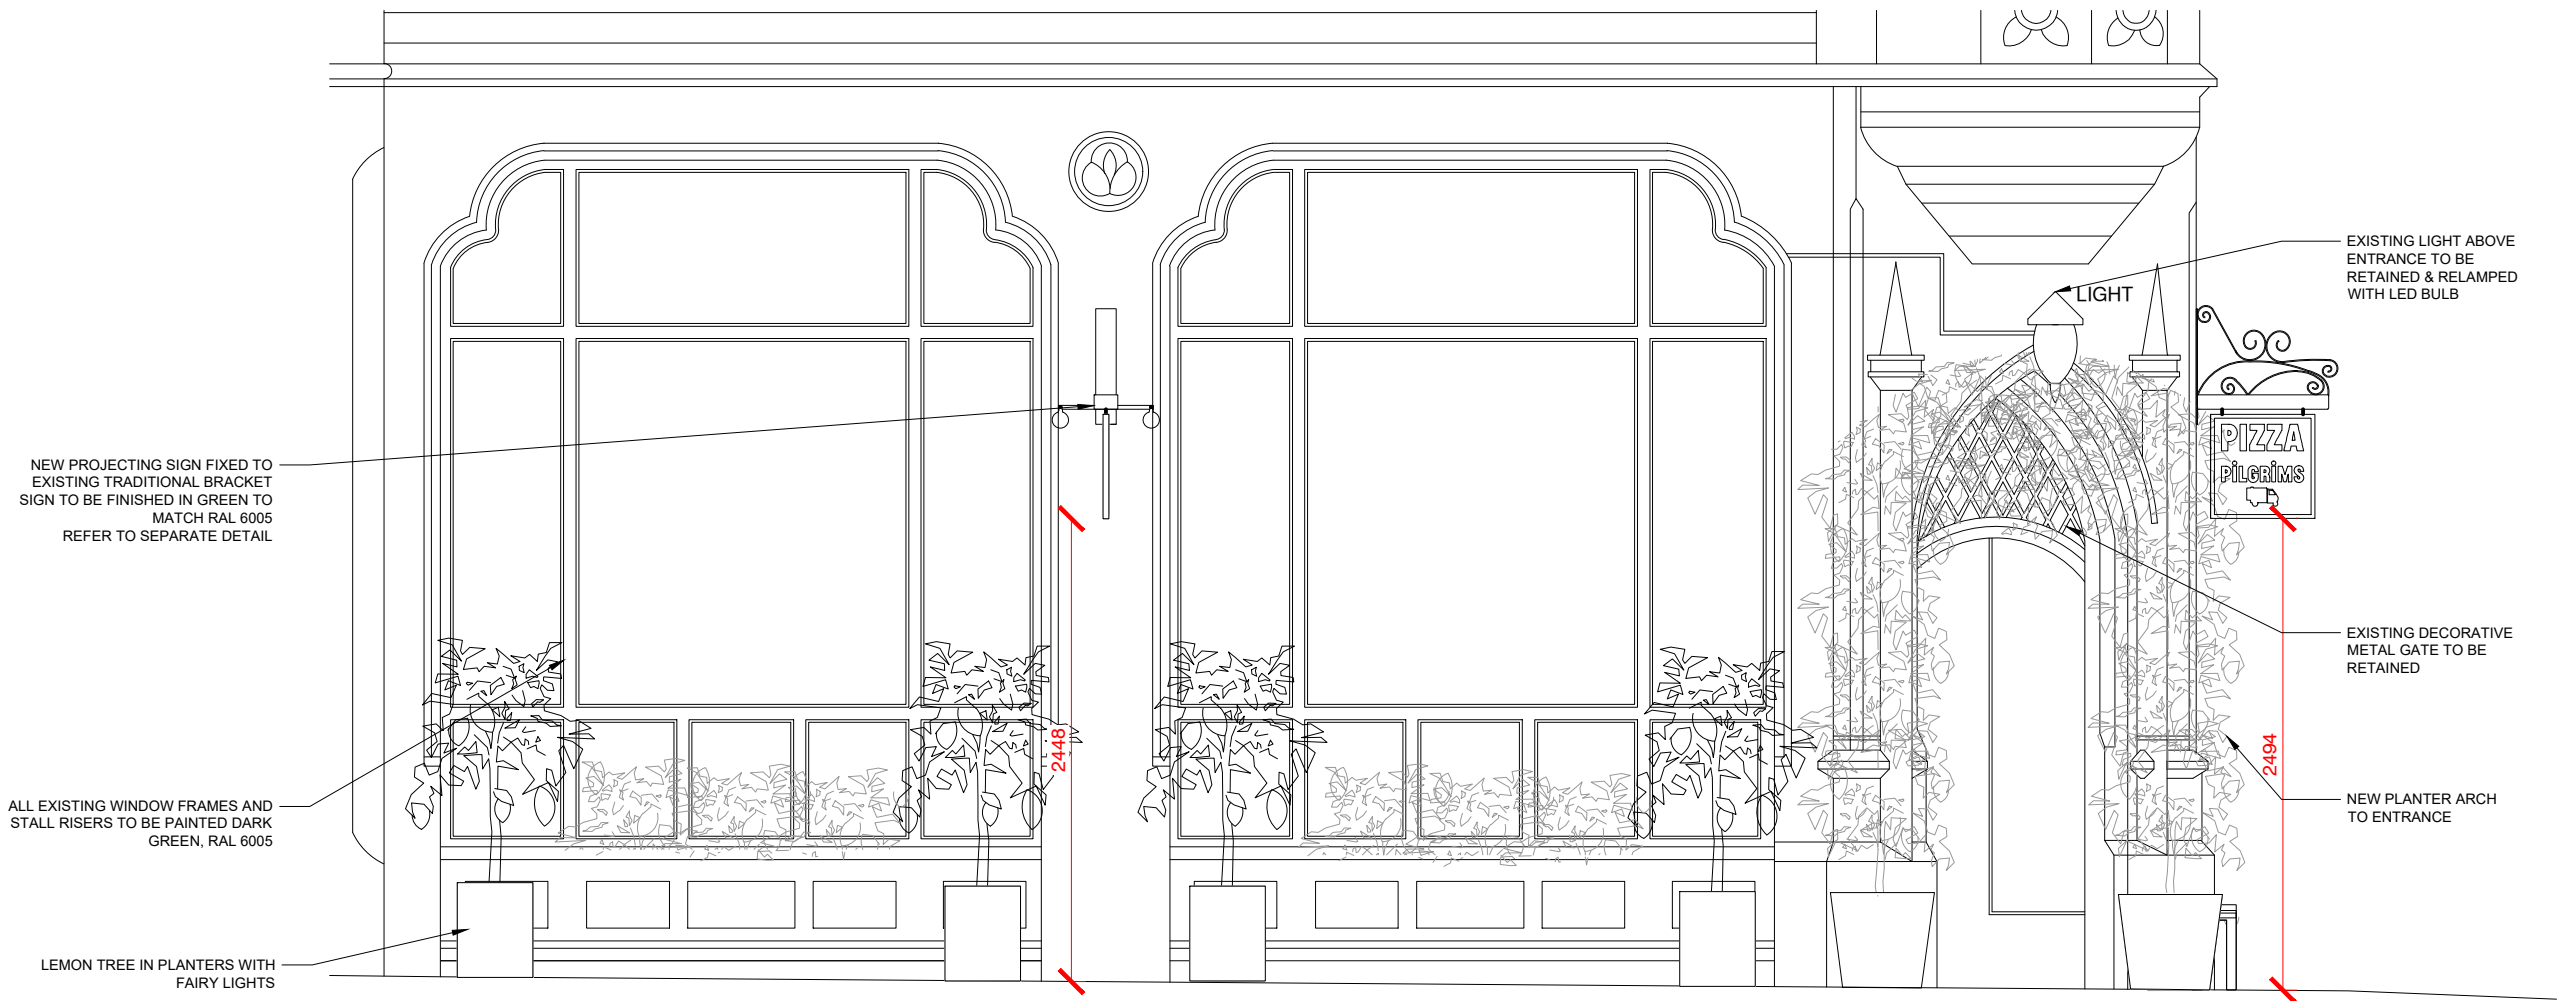

FULL SIDE ELEVATION ( NORTH)



GENERAL NOTES:

- DRAWING BASED ON PLANS PROVIDED BY LANDLORD AND SURVEY BY MOBILE CAD SURVEYING SOLUTIONS. ALL MEASUREMENTS MUST BE CHECKED ONSITE BY THE MAIN CONTRACTOR.
- SIGNAGE CONTRACTOR TO PROVIDE DRAWINGS/DETAILS FOR ALL SIGNAGE AND AWNINGS.

philip  
watts  
design

Unit 11- Byron Industrial Estate Brookfield  
Road Arnold Nottingham NG5 7ER  
T: 0115 926 9756

GENERAL NOTES:

THE CONTRACTOR SHALL CHECK AND VERIFY  
ALL DIMENSIONS ON SITE AND REPORT ANY  
DISCREPANCIES IN WRITING TO PHILIP WATTS  
DESIGN BEFORE COMMENCING WITH THE  
WORK.

ALL DRAWINGS ARE THE PROPERTY OF PHILIP  
WATTS DESIGN AND SHALL NOT BE  
REPRODUCED WITHOUT THE CONSENT OF THE  
DESIGNERS.

DRAWINGS SHALL NOT BE SCALED.  
THIS DRAWING IS TO BE READ IN CONJUNCTION  
WITH THE RELEVANT SPECIFICATION OF  
BUILDING WORKS.

ALL DIMENSIONS ARE IN MM UNLESS  
OTHERWISE NOTED.

THIS DRAWING MAY INCORPORATE  
INFORMATION FROM OTHER PROFESSIONAL  
PHILIP WATTS DESIGN CANNOT ACCEPT  
RESPONSIBILITY FOR THE INTEGRITY AND  
ACCURACY OF SUCH INFORMATION.  
IF IN DOUBT ASK!

|     |                                                                   |          |      |
|-----|-------------------------------------------------------------------|----------|------|
| E   | SIGNAGE REMOVED                                                   | 05.03.25 | JB   |
| D   | SIGANGE MOVED BELOW<br>TRANSOM                                    | 05.03.25 | JB   |
| C   | SHOPFRONT SIGNAGE<br>UPDATED FOLLOWING PP<br>COMMENTS ON 04.03.25 | 05.03.25 | JB   |
| B   | UPDATED TO SUIT AW<br>COMMENTS ON 12.02.2025                      | 28.02.25 | JB   |
| A   | SHOPFRONT UPDATED TO<br>SUIT AW COMMENTS ON<br>10.01.24           | 13.01.24 | JB   |
| REV | DESCRIPTION                                                       | DATE     | NAME |

PIZZA PILGRIMS

CLIENT ADDRESS  
PIZZA PILGRIMS PIZZA BASE,  
3 KINGLY STREET,  
LONDON,  
W1B 5PD

Shop Name  
DEANSGATE - MANCHESTER

Title  
PROPOSED SHOPFRONT & SIGNAGAE

Site Address  
105- 107 DEANSGATE,  
GREATER,  
MANCHESTER  
M3 2BQ

Gross FOH Area m<sup>2</sup> Gross BOH Area m<sup>2</sup>  
N/A N/A

Drawing No. Rev.  
055\_25\_09 E

Date Status Drawn by  
19.11.2024 FOR APPROVAL JB

Scale 0 200 400 600 800 1000mm @ A1  
SCALE 1:20

0 1000 2000 3000 4000 5000mm  
SCALE 1:100

DO NOT SCALE THIS DRAWING