
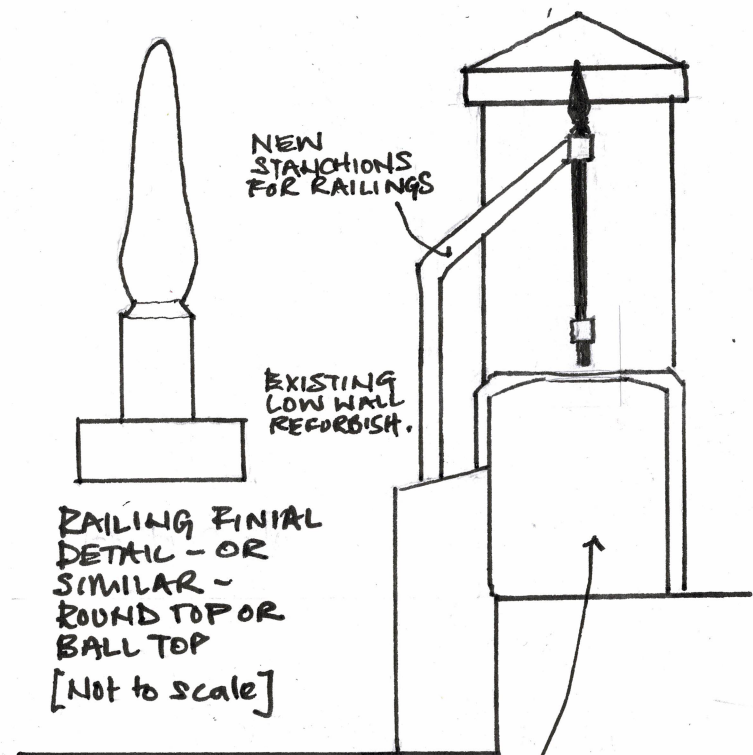


FENTON HOUSE. HIGHER ARDWICK, MANCHESTER

MEANS OF ENCLOSURE & LANDSCAPING PROPOSALS.


RAILING WALL ELEVATION

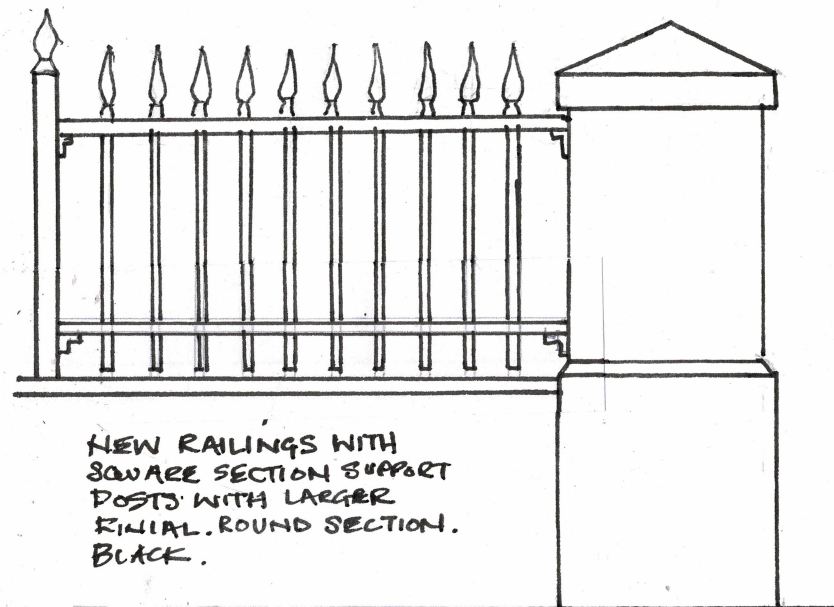

RETAIN & REFURBISH EXISTING COLUMNS. INVESTIGATE REVEALING STONE COMPONENTS.

CUCURLE STORE INSTALLED IN REAR HARD.

WALL/RAILINGS ELEVATION/
CROSS SECTION TO 1:20 SCALE @ A3

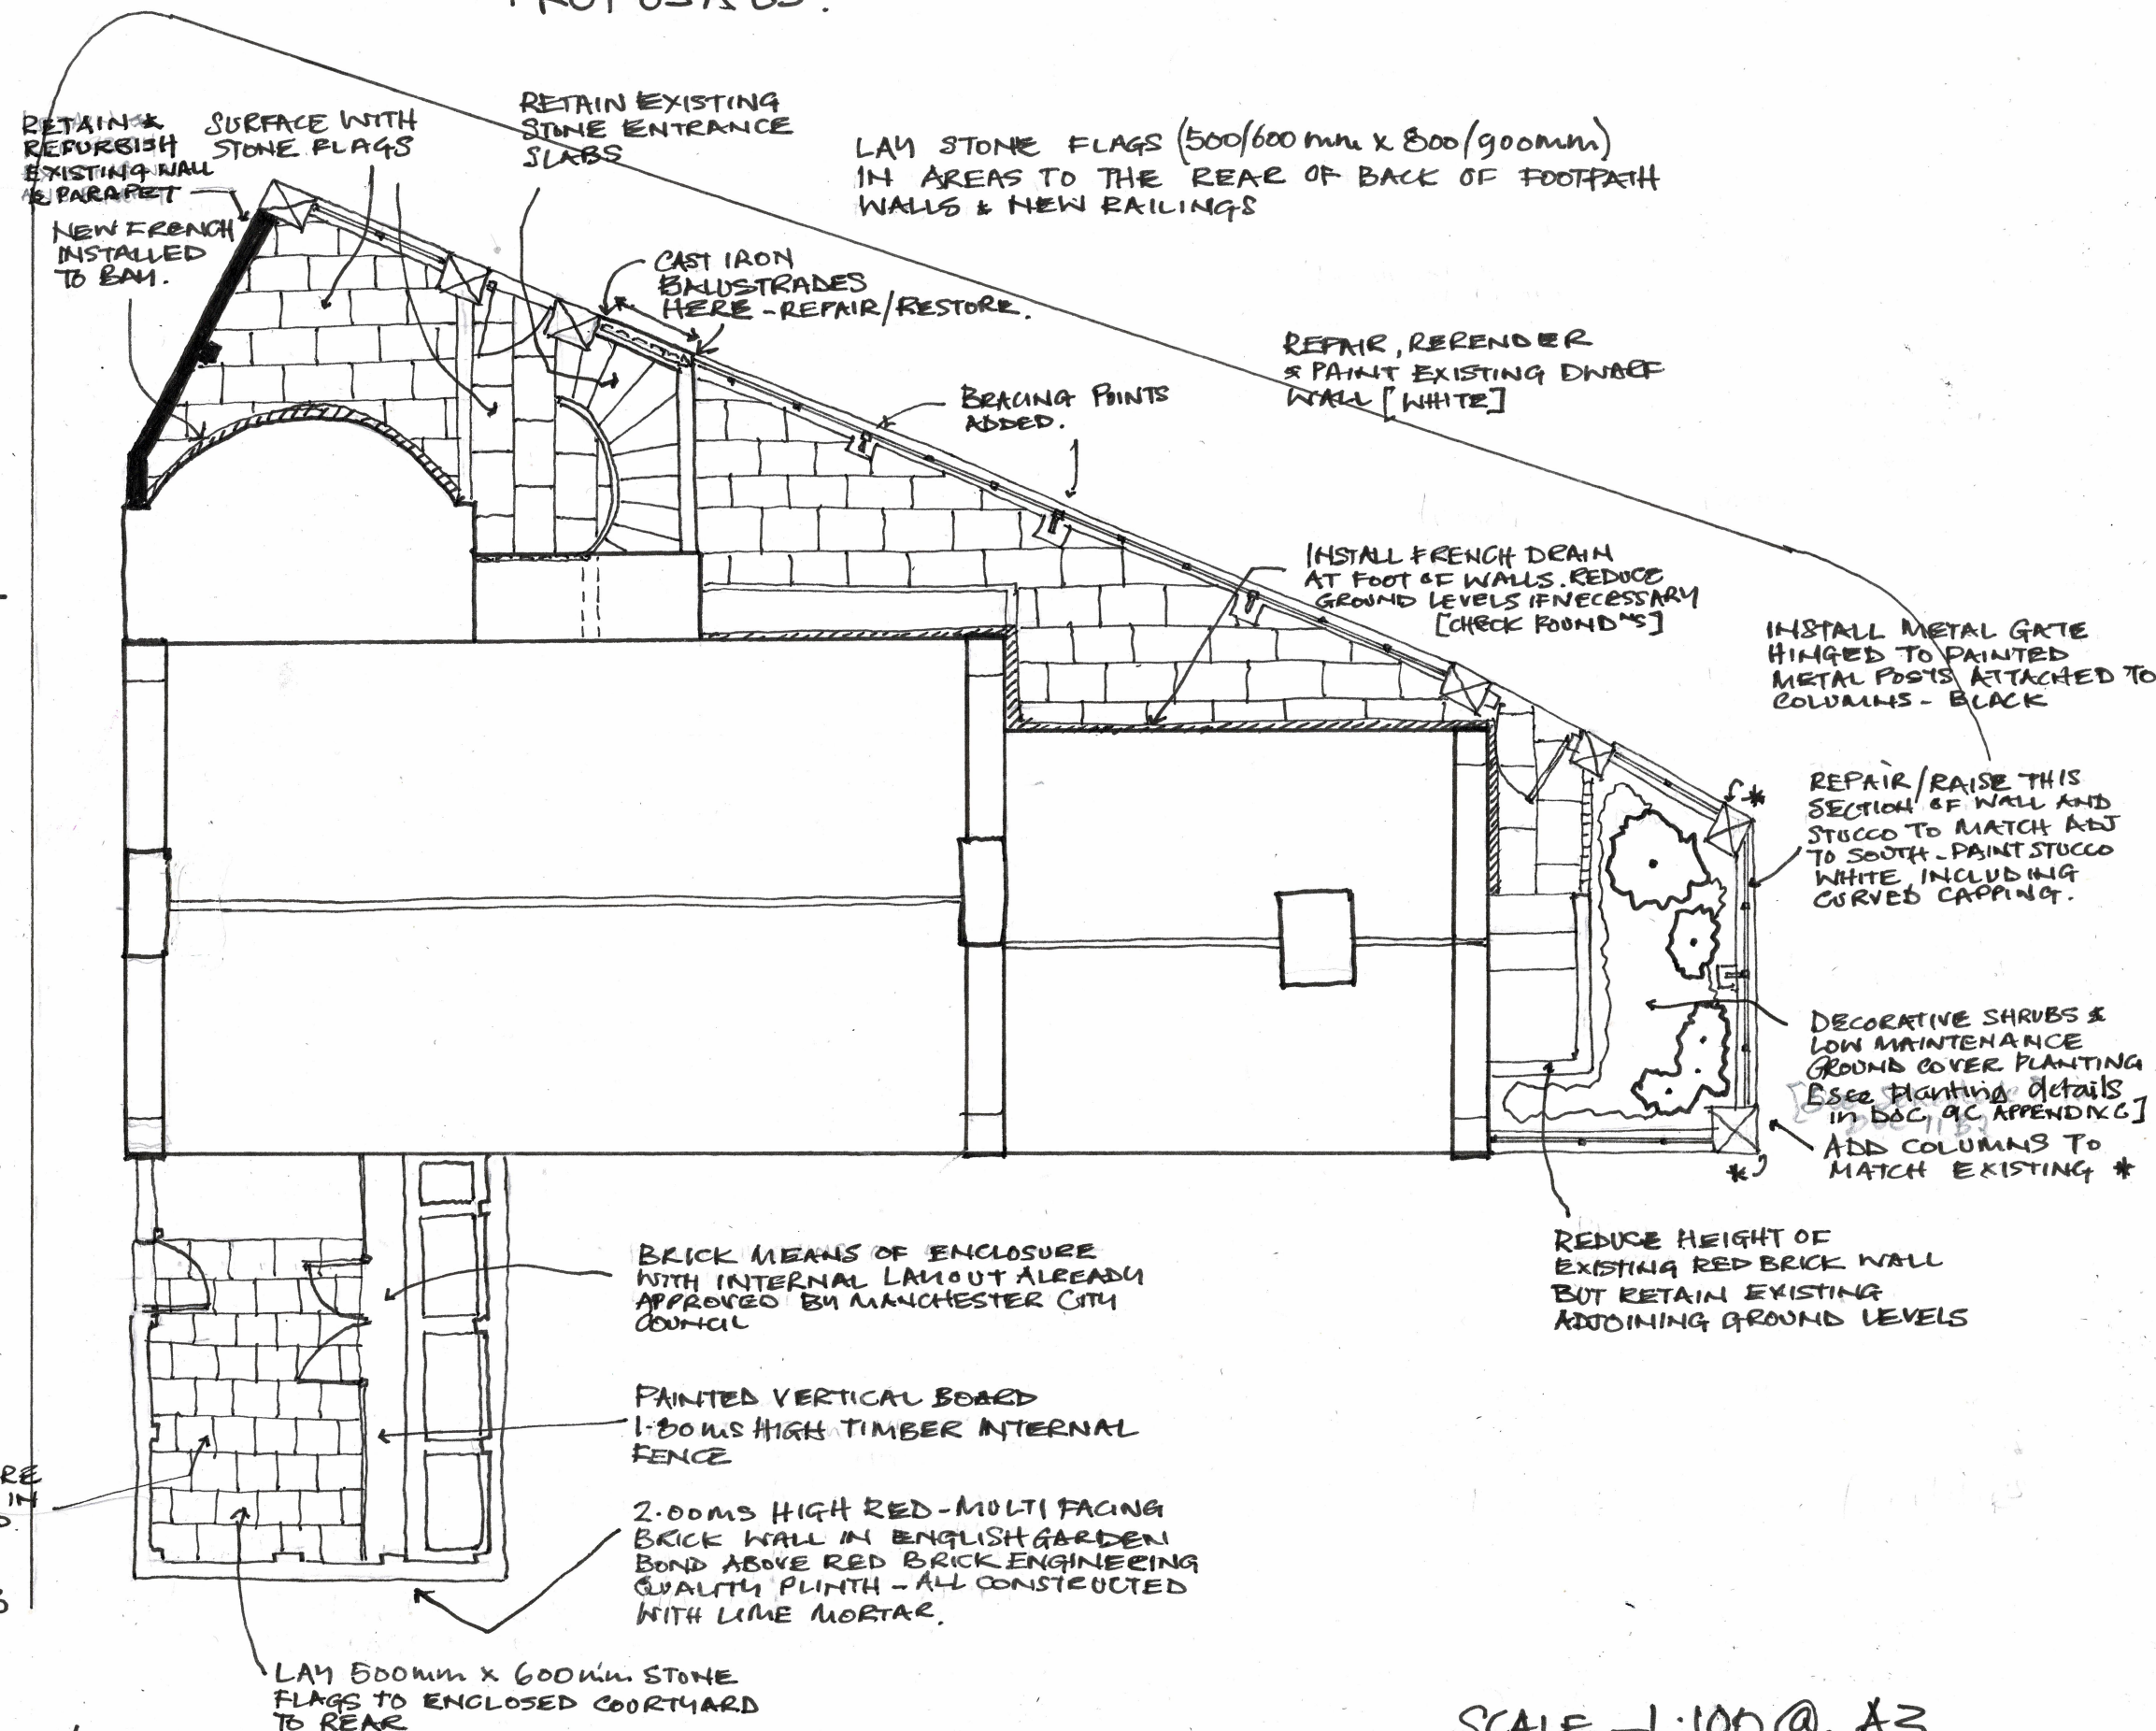

SCALE - 1:100 @ A3

Drawing number - FH/CC/DWG 9A